



COPYRIGHT
THIS DRAWING IS THE SOLE COPYRIGHT OF KILMARTIN PLOWMAN & PARTNERS LTD AND REPRODUCTION IN ANY FORM IS FORBIDDEN UNLESS PERMISSION IS OBTAINED IN WRITING.
DO NOT SCALE FROM THIS DRAWING ANY DIMENSIONS ON SITE SHOULD BE BROUGHT TO THE ATTENTION OF KILMARTIN PLOWMAN & PARTNERS LTD.
WORK AND MATERIALS MUST COMPLY WITH THE CURRENT BUILDING REGULATIONS AND CODES OF PRACTICE AND BE READ IN CONJUNCTION WITH BUILDING SPECIFICATIONS AND OTHER BUILDING INFORMATION.


KPP
ARCHITECTS
KILMARTIN PLOWMAN
& PARTNERS LIMITED

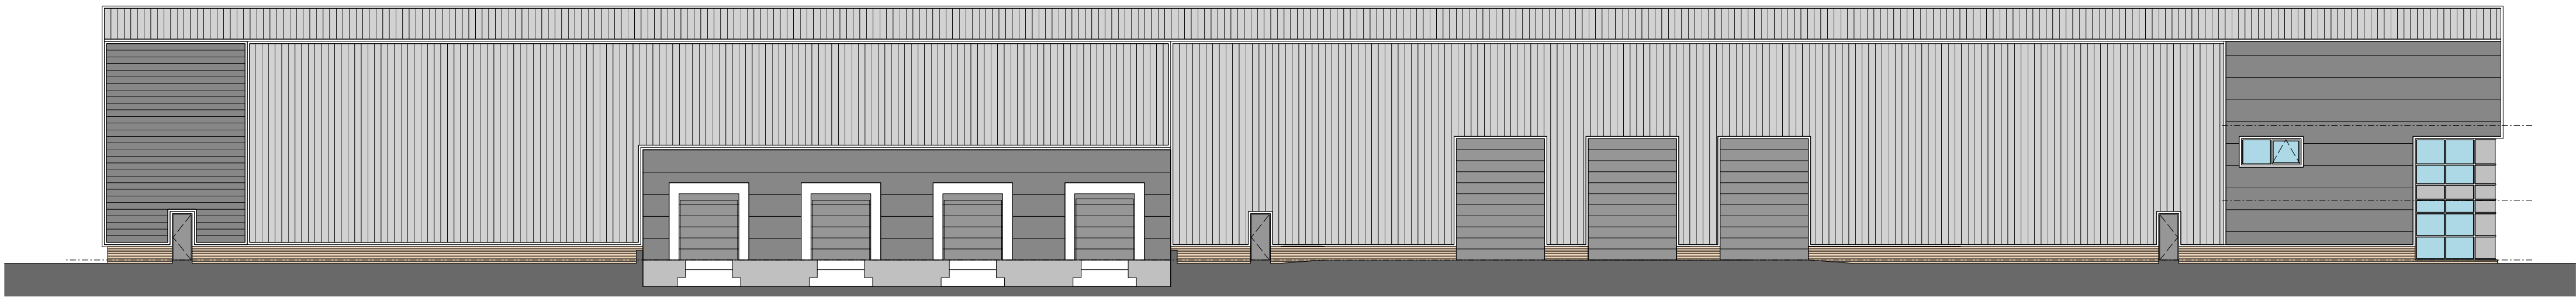


WEST ELEVATION

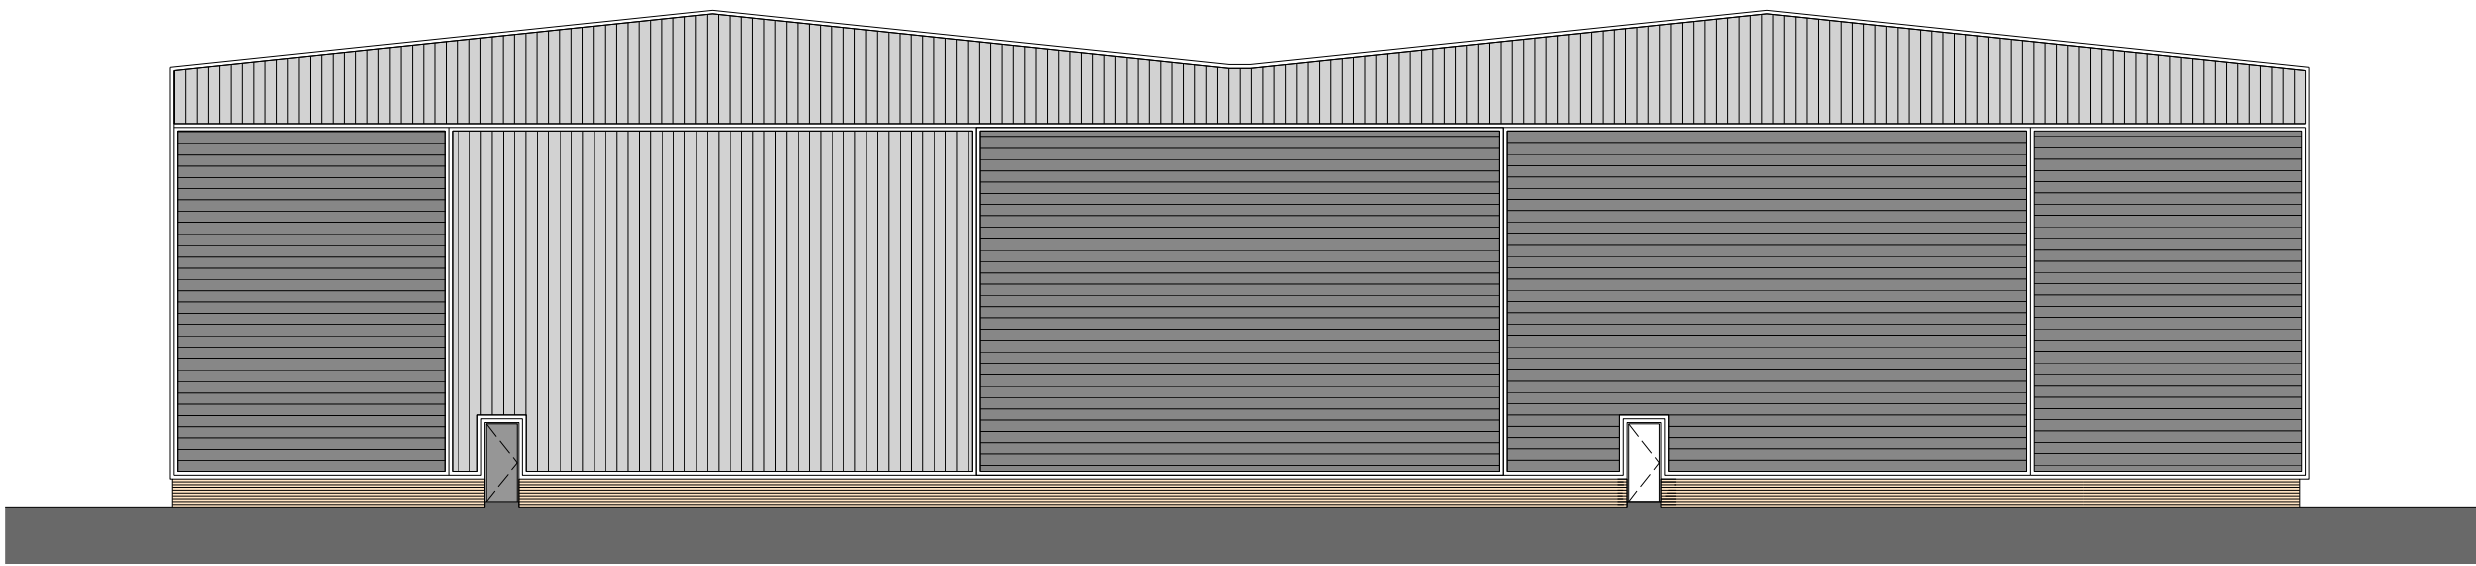


NORTH ELEVATION

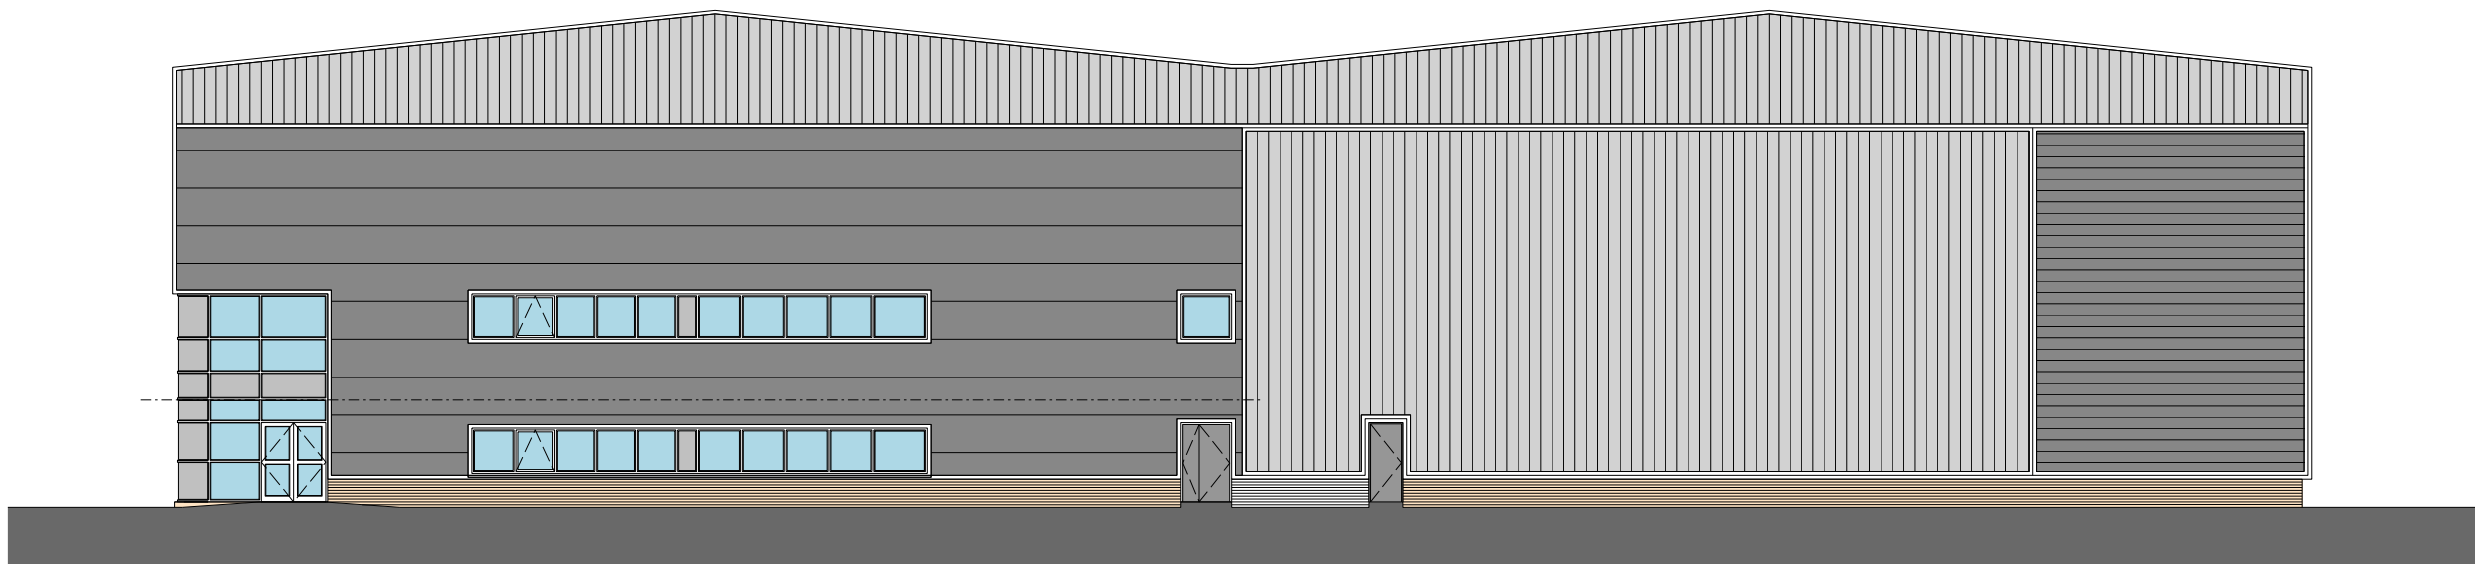

SOUTH ELEVATION

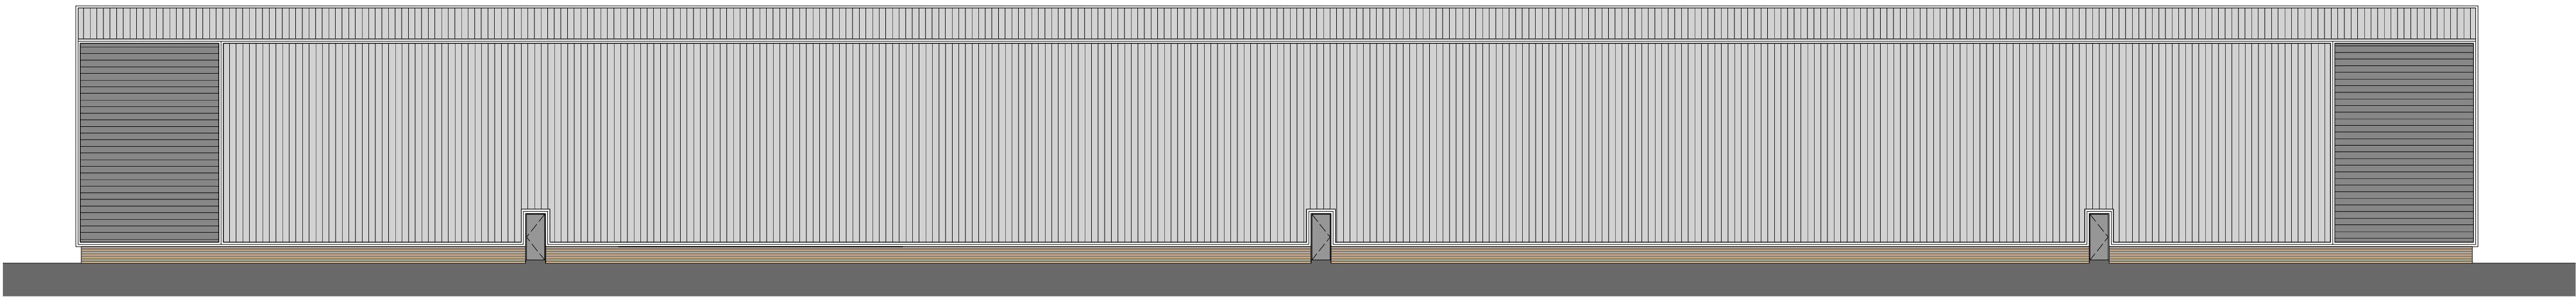

EAST ELEVATION

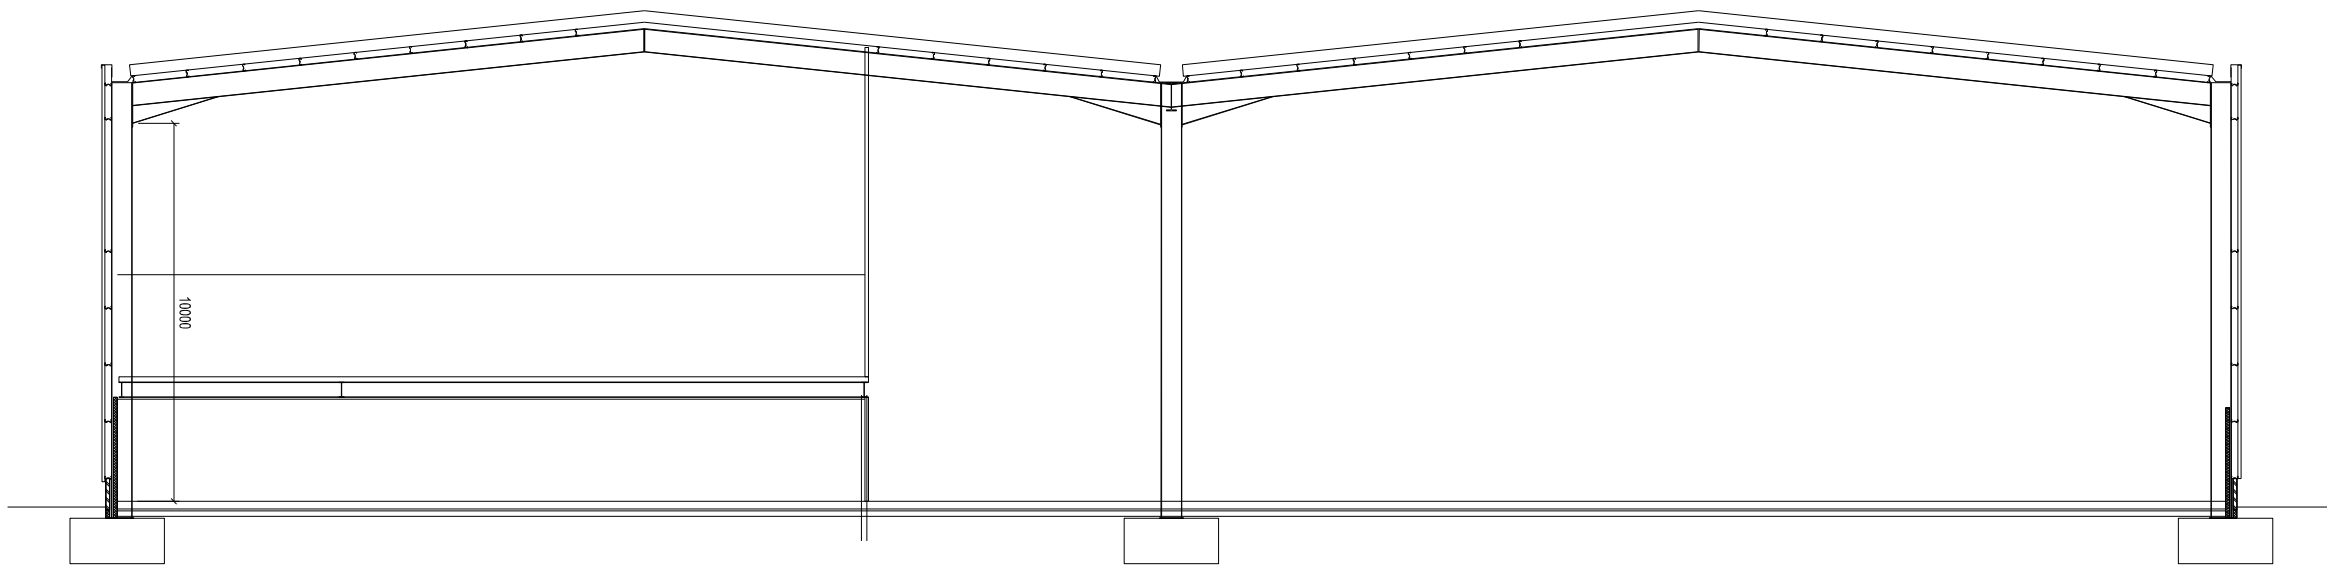

TYPICAL SECTION

REV	DRAWN	DATE	DESCRIPTION
P1	AB	DEC 15	UPDATED FOLLOWING AGENTS COMMENTS
P2	AB	DEC 15	UPDATED FOLLOWING MEETING WITH CLIENT

KPP
ARCHITECTS
KILMARTIN PLOWMAN
& PARTNERS LIMITED

- LODGE HOUSE 12 TOWN STREET
HORSFORTH LEEDS LS18 4RJ
- T : 0113 239 0460 F : 0113 239 0475
- E : architects@kpp-leeds.co.uk
- W : www.kpp-leeds.co.uk

PRODUCT TITLE	TANKERSLEY PARK BARNSELEY
TITLE	UNIT 2 ELEVATIONS

FILE	STATUS	SCALE		DATE	
■	PLANNING	■ 1:200	@ A1	■ AS	
■	P:\PROJECTS\2			■ NOV'15	
PROJECT	DRAWING	REVISION			
- 1979	- 205	- P3			