




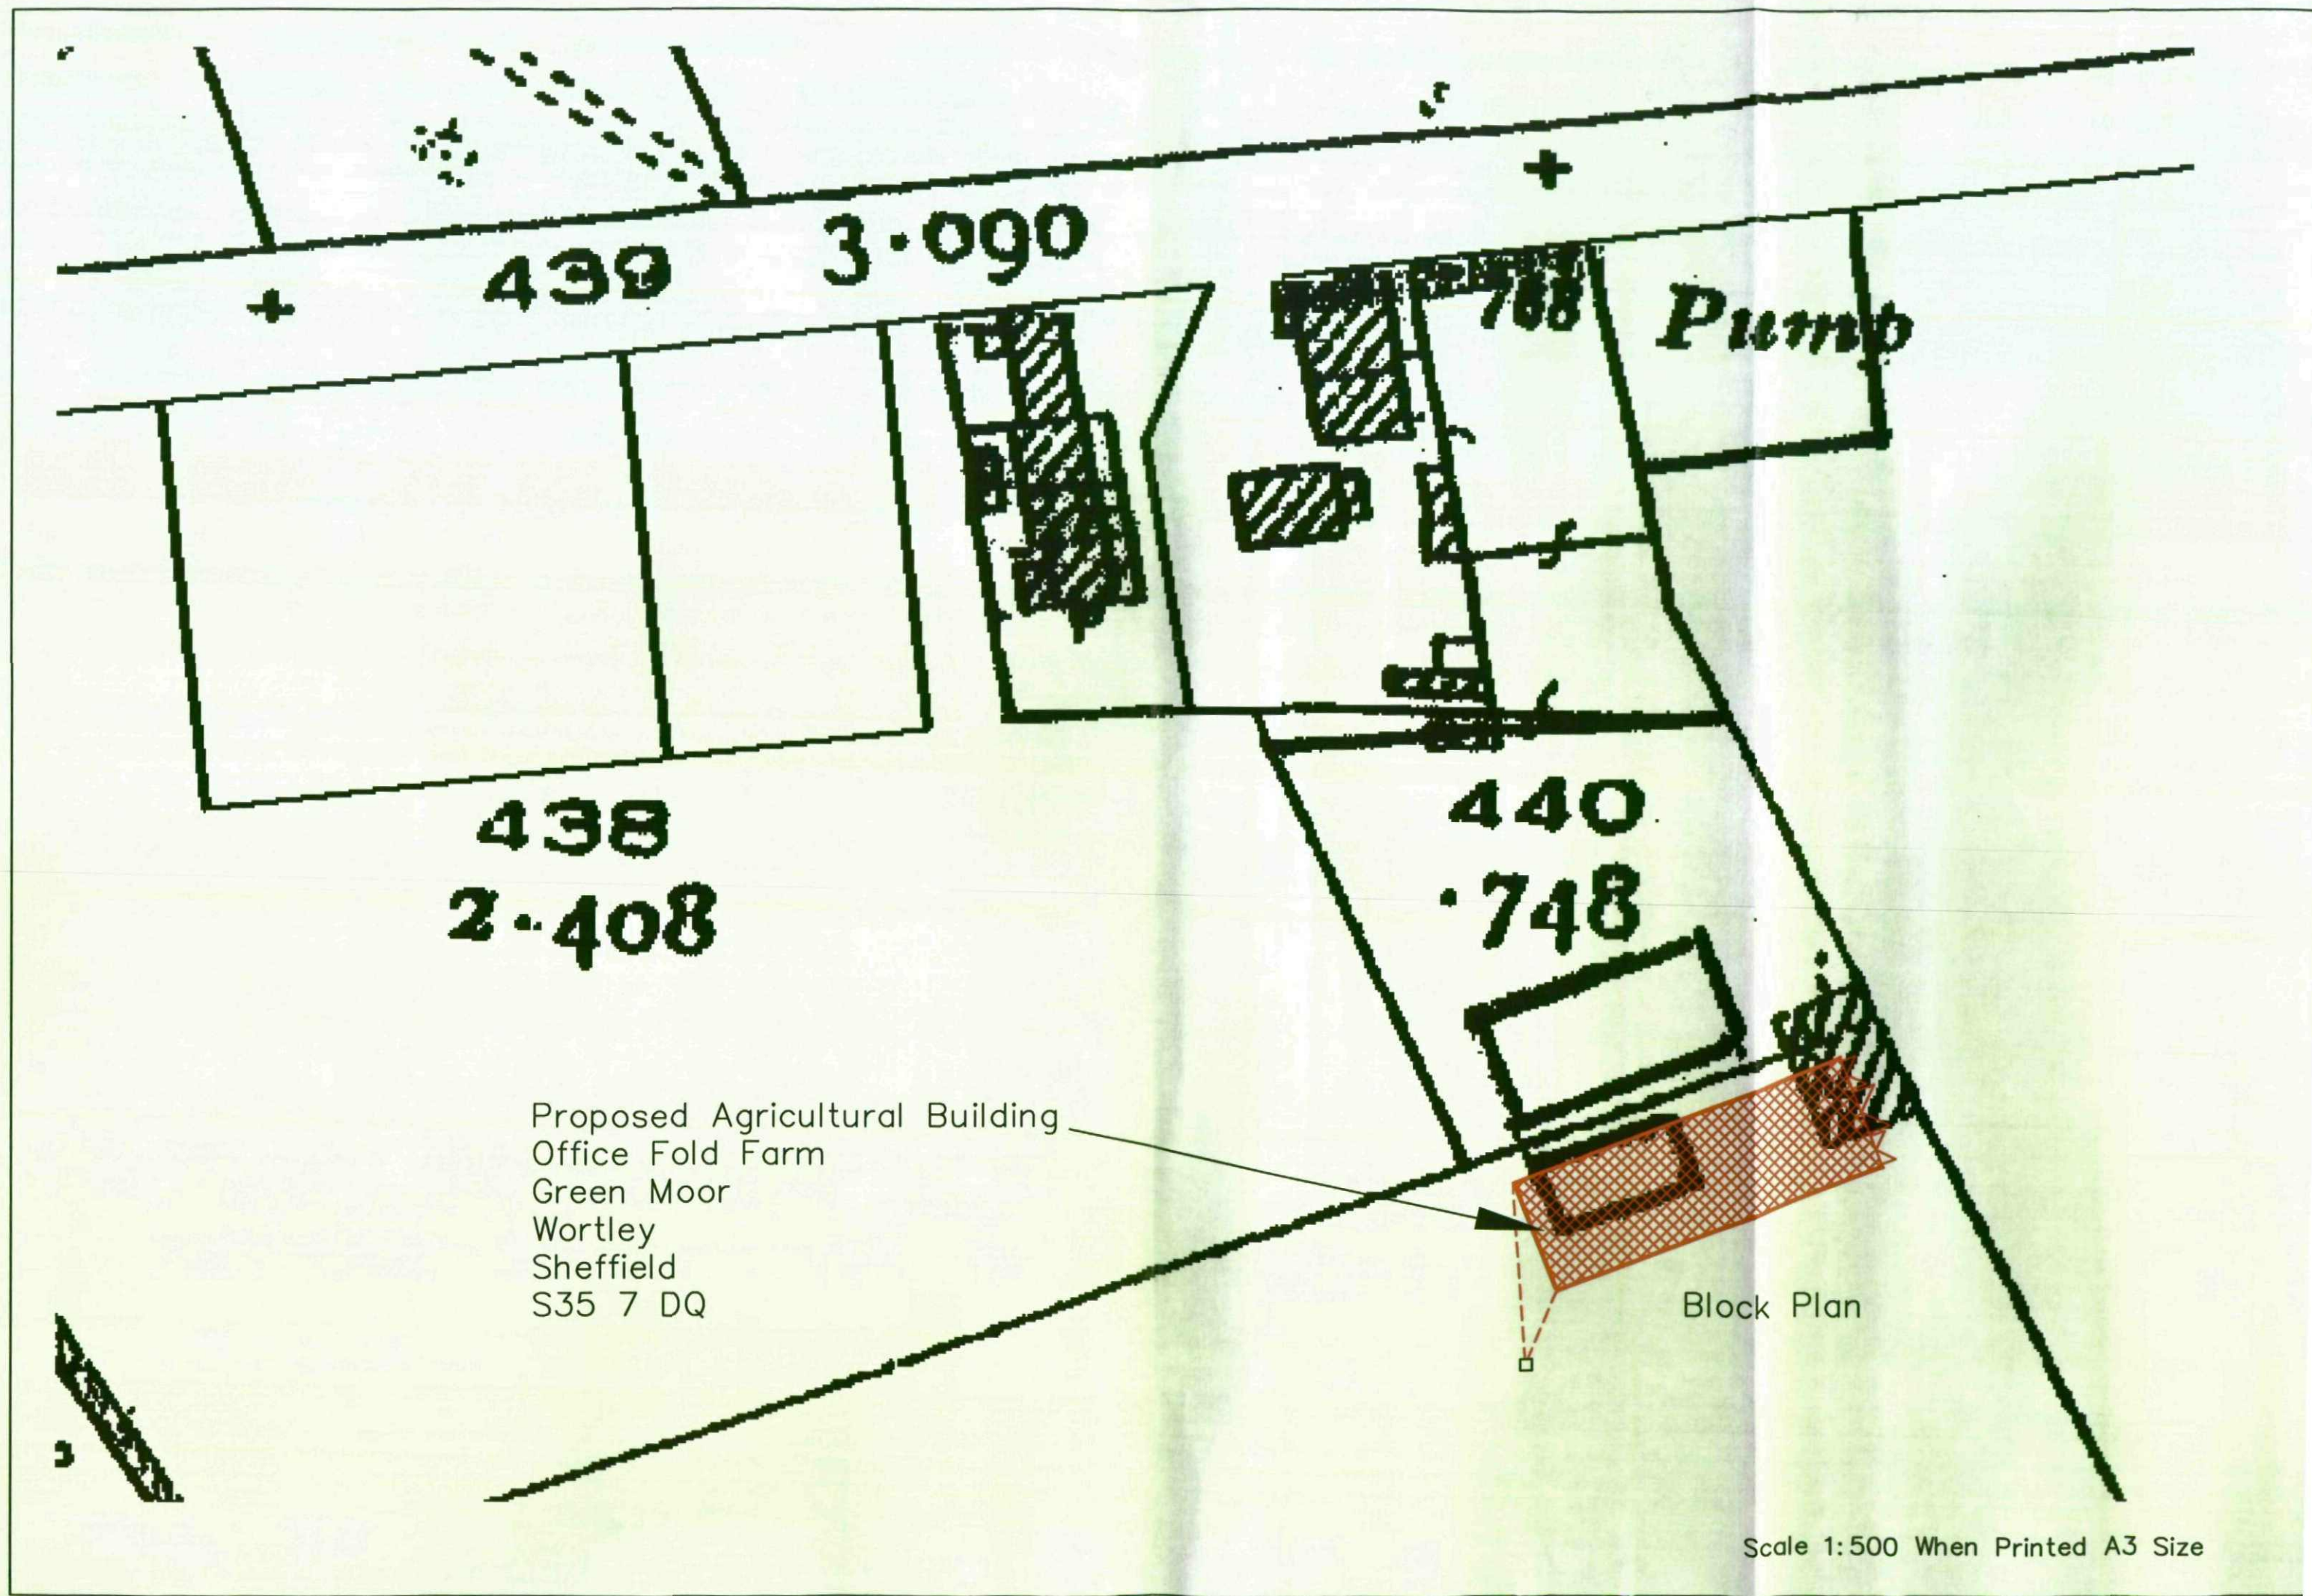


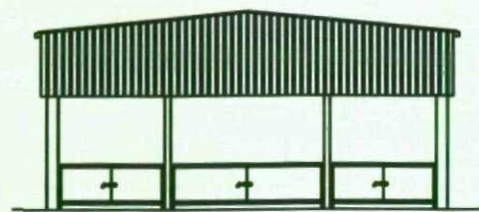


End Elevation

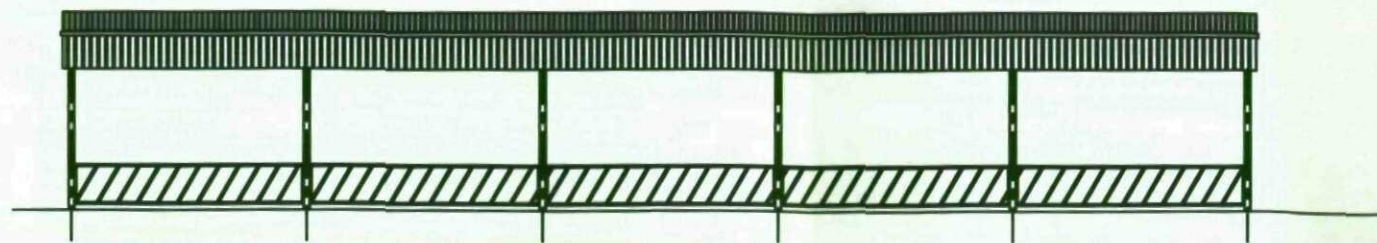

Front Elevation

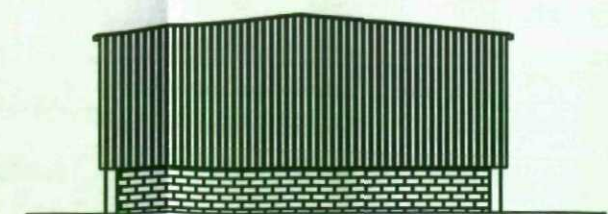

End Elevation

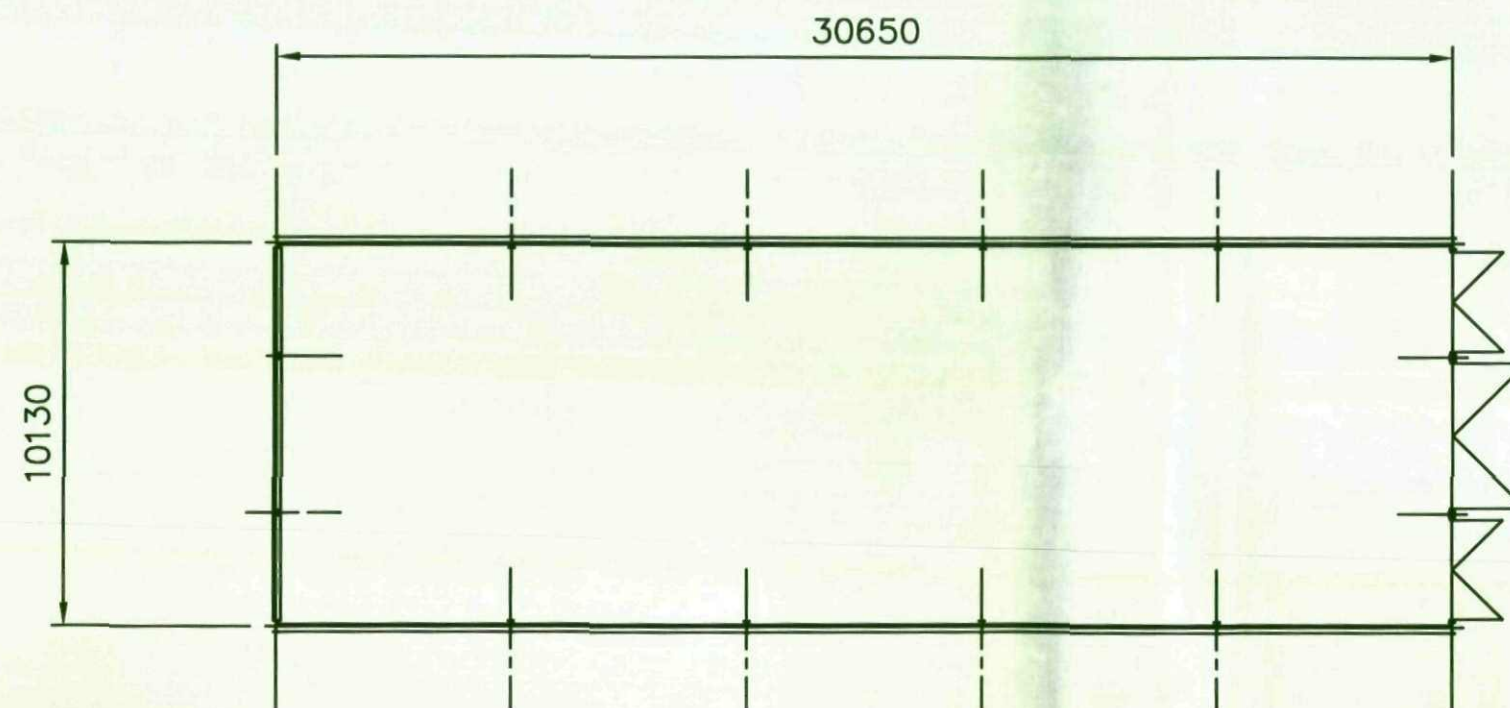

Plan

Notes

Sidewall sheeting to be longrib 900 goose wing grey

Roof to be longrib 900 goose wing grey

Concrete blockwork to be Tarmac toprock 7 N/mm² fair faced in 1:3 cement mortar .

All steelwork mid grey high build phosphate primer

Roof water to soakaways

Floor 200 thick concrete

Proposed Agricultural Building
Office Fold Farm
Green Moor
Wortley
Sheffield
S35 7 DQ

