
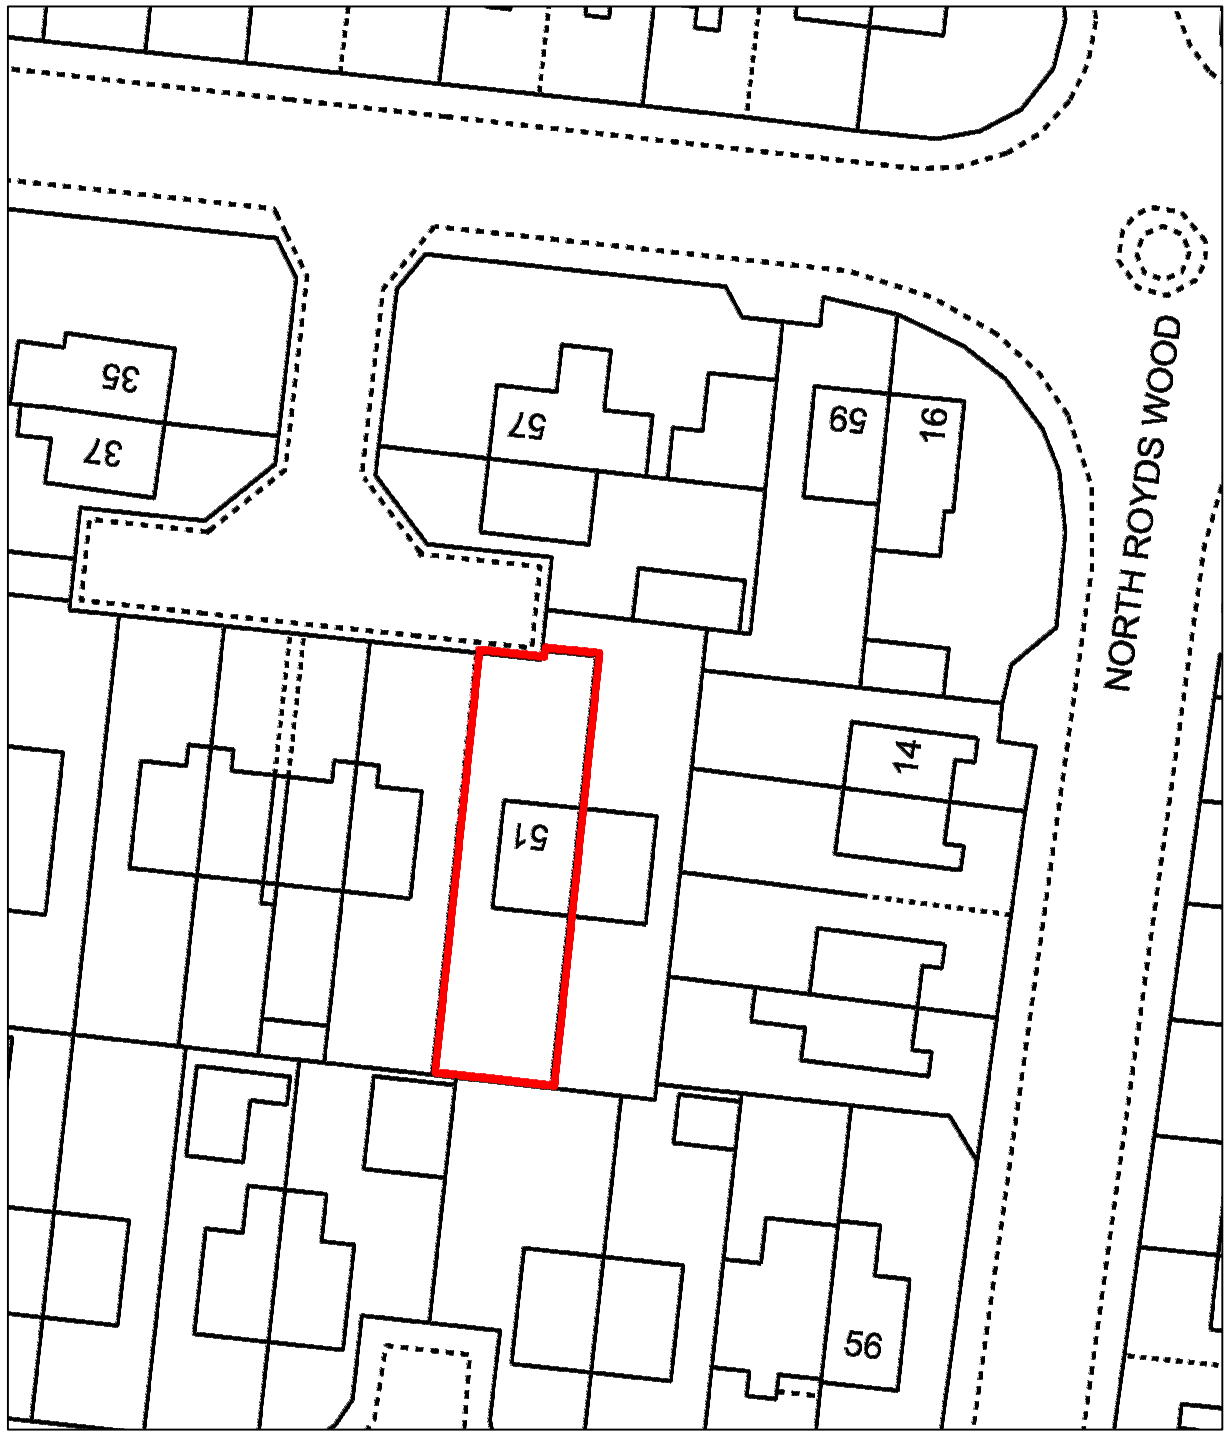


Existing Block Plan
Scale 1:500

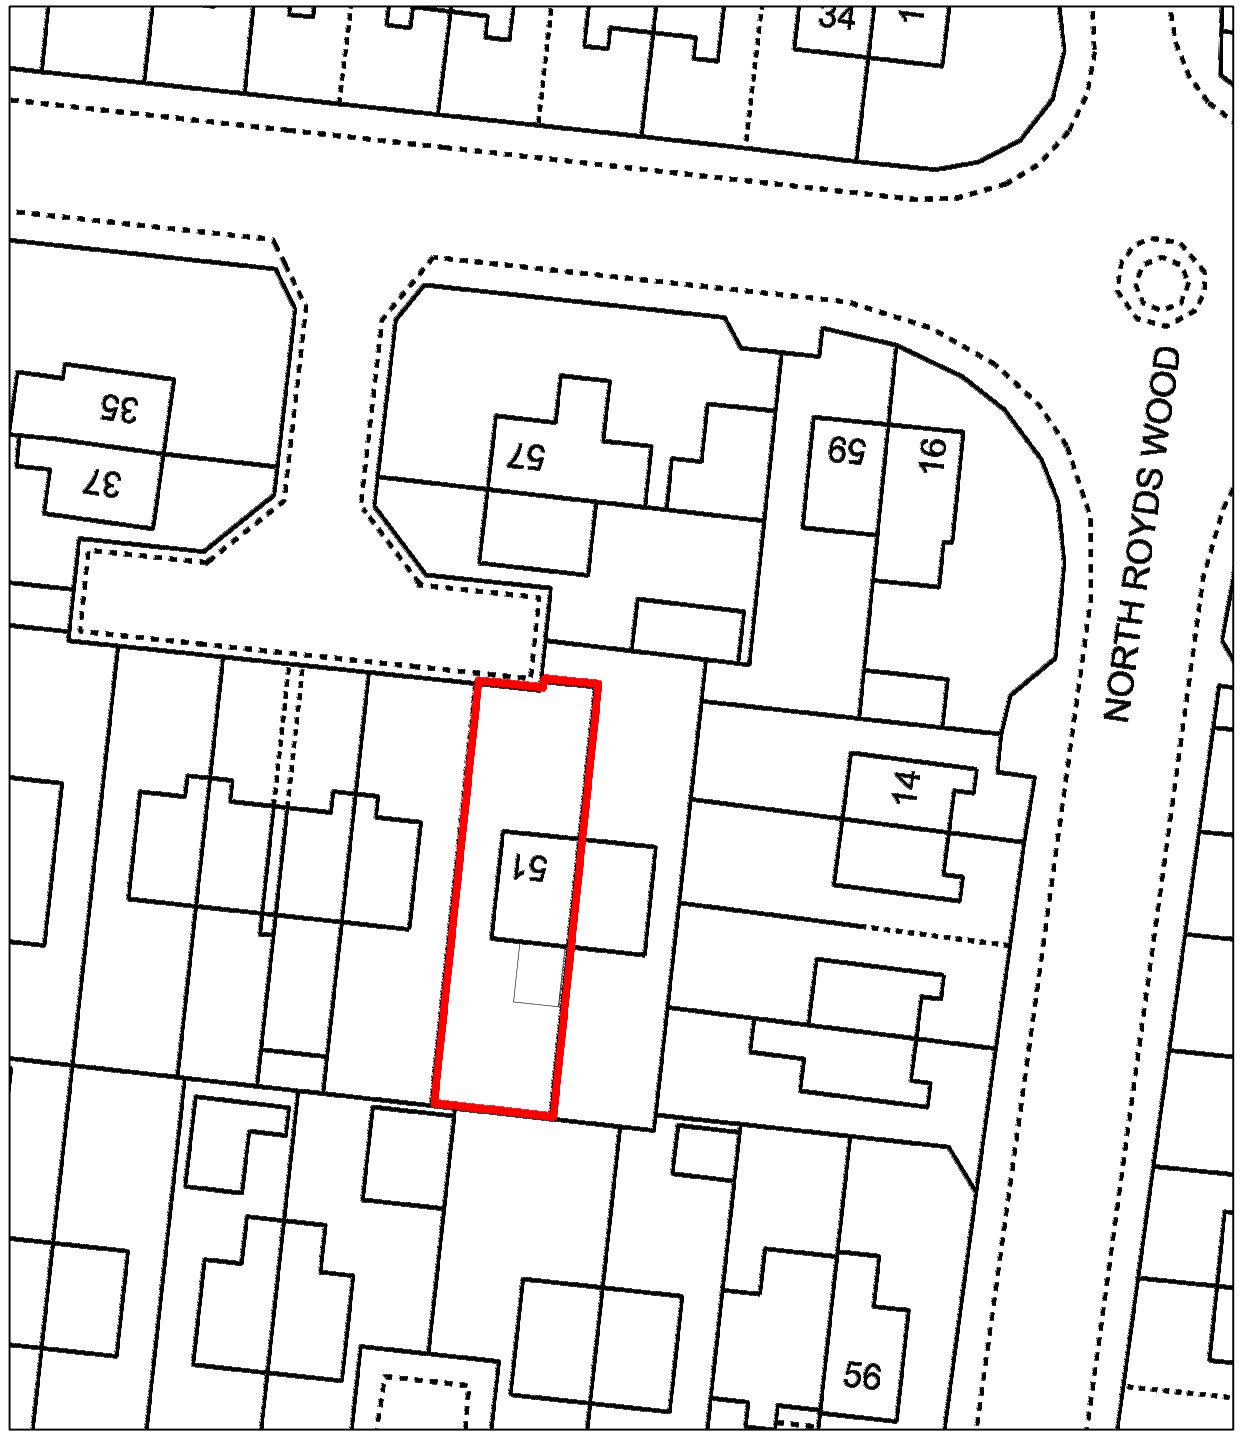

Proposed Block Plan
Scale 1:500

This Plan includes the following Licensed Data: OS MasterMap Black and White PDF Location Plan by the Ordnance Survey National Geographic Database and incorporating surveyed revision available at the date of production. Reproduction in whole or in part is prohibited without the prior permission of Ordnance Survey. The representation of a road, track or path is no evidence of a right of way. The representation of features, as lines is no evidence of a property boundary. © Crown copyright and database rights, 2021. Ordnance Survey 0100031673

Notes

66 Low Grange Road
Thurnscoe
Rotherham
S63 0LE
Tel: 07966 488928
email:
info@abdesignandbuild.co.uk

AB Design & Build

Project

Proposed single storey extension to rear of :-
51 Stoney Royd
Athersley North
Barnsley
S71 3NU

Title

Existing Block Plan

Proposed Block Plan

Scale @A3 size
1:500

Drawn By	Date
Stuart Allen	21/6/21

Drwg No
AB/LHPA2021Brunton/03