




Architectural elevation drawing of a building facade. The drawing includes the following labels:

- CONCRETE TILES (pointing to the roofline)
- SIGN (pointing to a large blank rectangular area on the wall)
- STONE (pointing to the main wall surface)

Architectural elevation drawing of a two-story house. The drawing includes the following labels and features:

- SIGN**: Located on the roof of the main house.
- CONCRETE TILES**: Located on the roof of the main house.
- PAINTED RENDER**: Located on the roof of the new extension.
- PAINTED TIMBER CONSERVATORY**: Located on the left side of the new extension.
- STONE**: Located on the main house, indicating the material used for the chimney and the new extension.
- NEW EXTENSION**: Located at the bottom of the drawing, indicating the new addition to the house.

Architectural elevation drawing of a building facade. The drawing shows a two-story structure with a chimney on the roof. The left side features a stone wall with a small window and a larger window with a decorative frame. The right side has a section with concrete tiles, a stone wall, and a painted render section. A sign is mounted on the painted render section. Below the main structure is a painted timber conservatory with stone walls. Dimensions are indicated at the bottom: 500mm NEW EXTENSION.

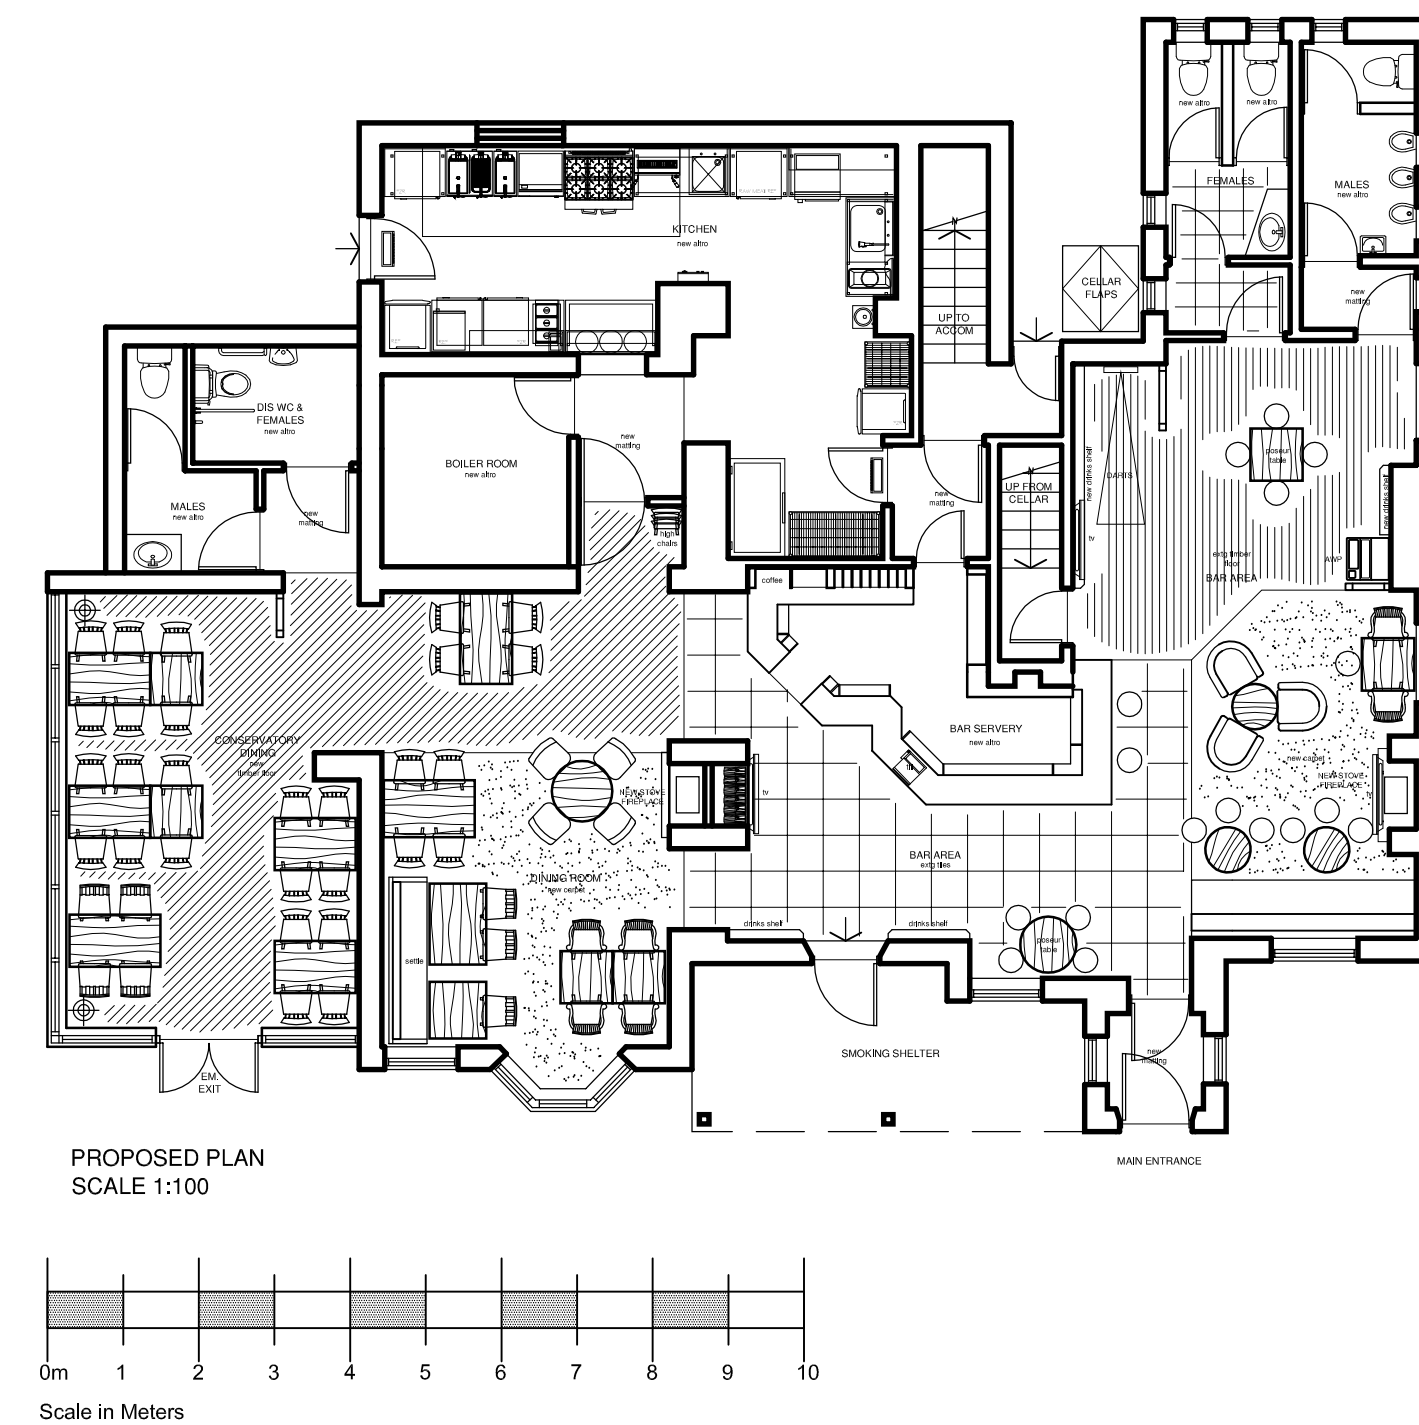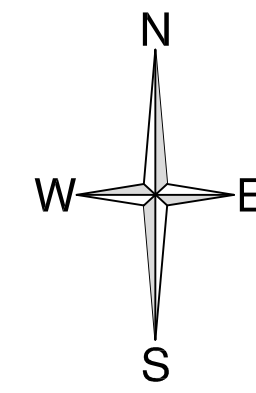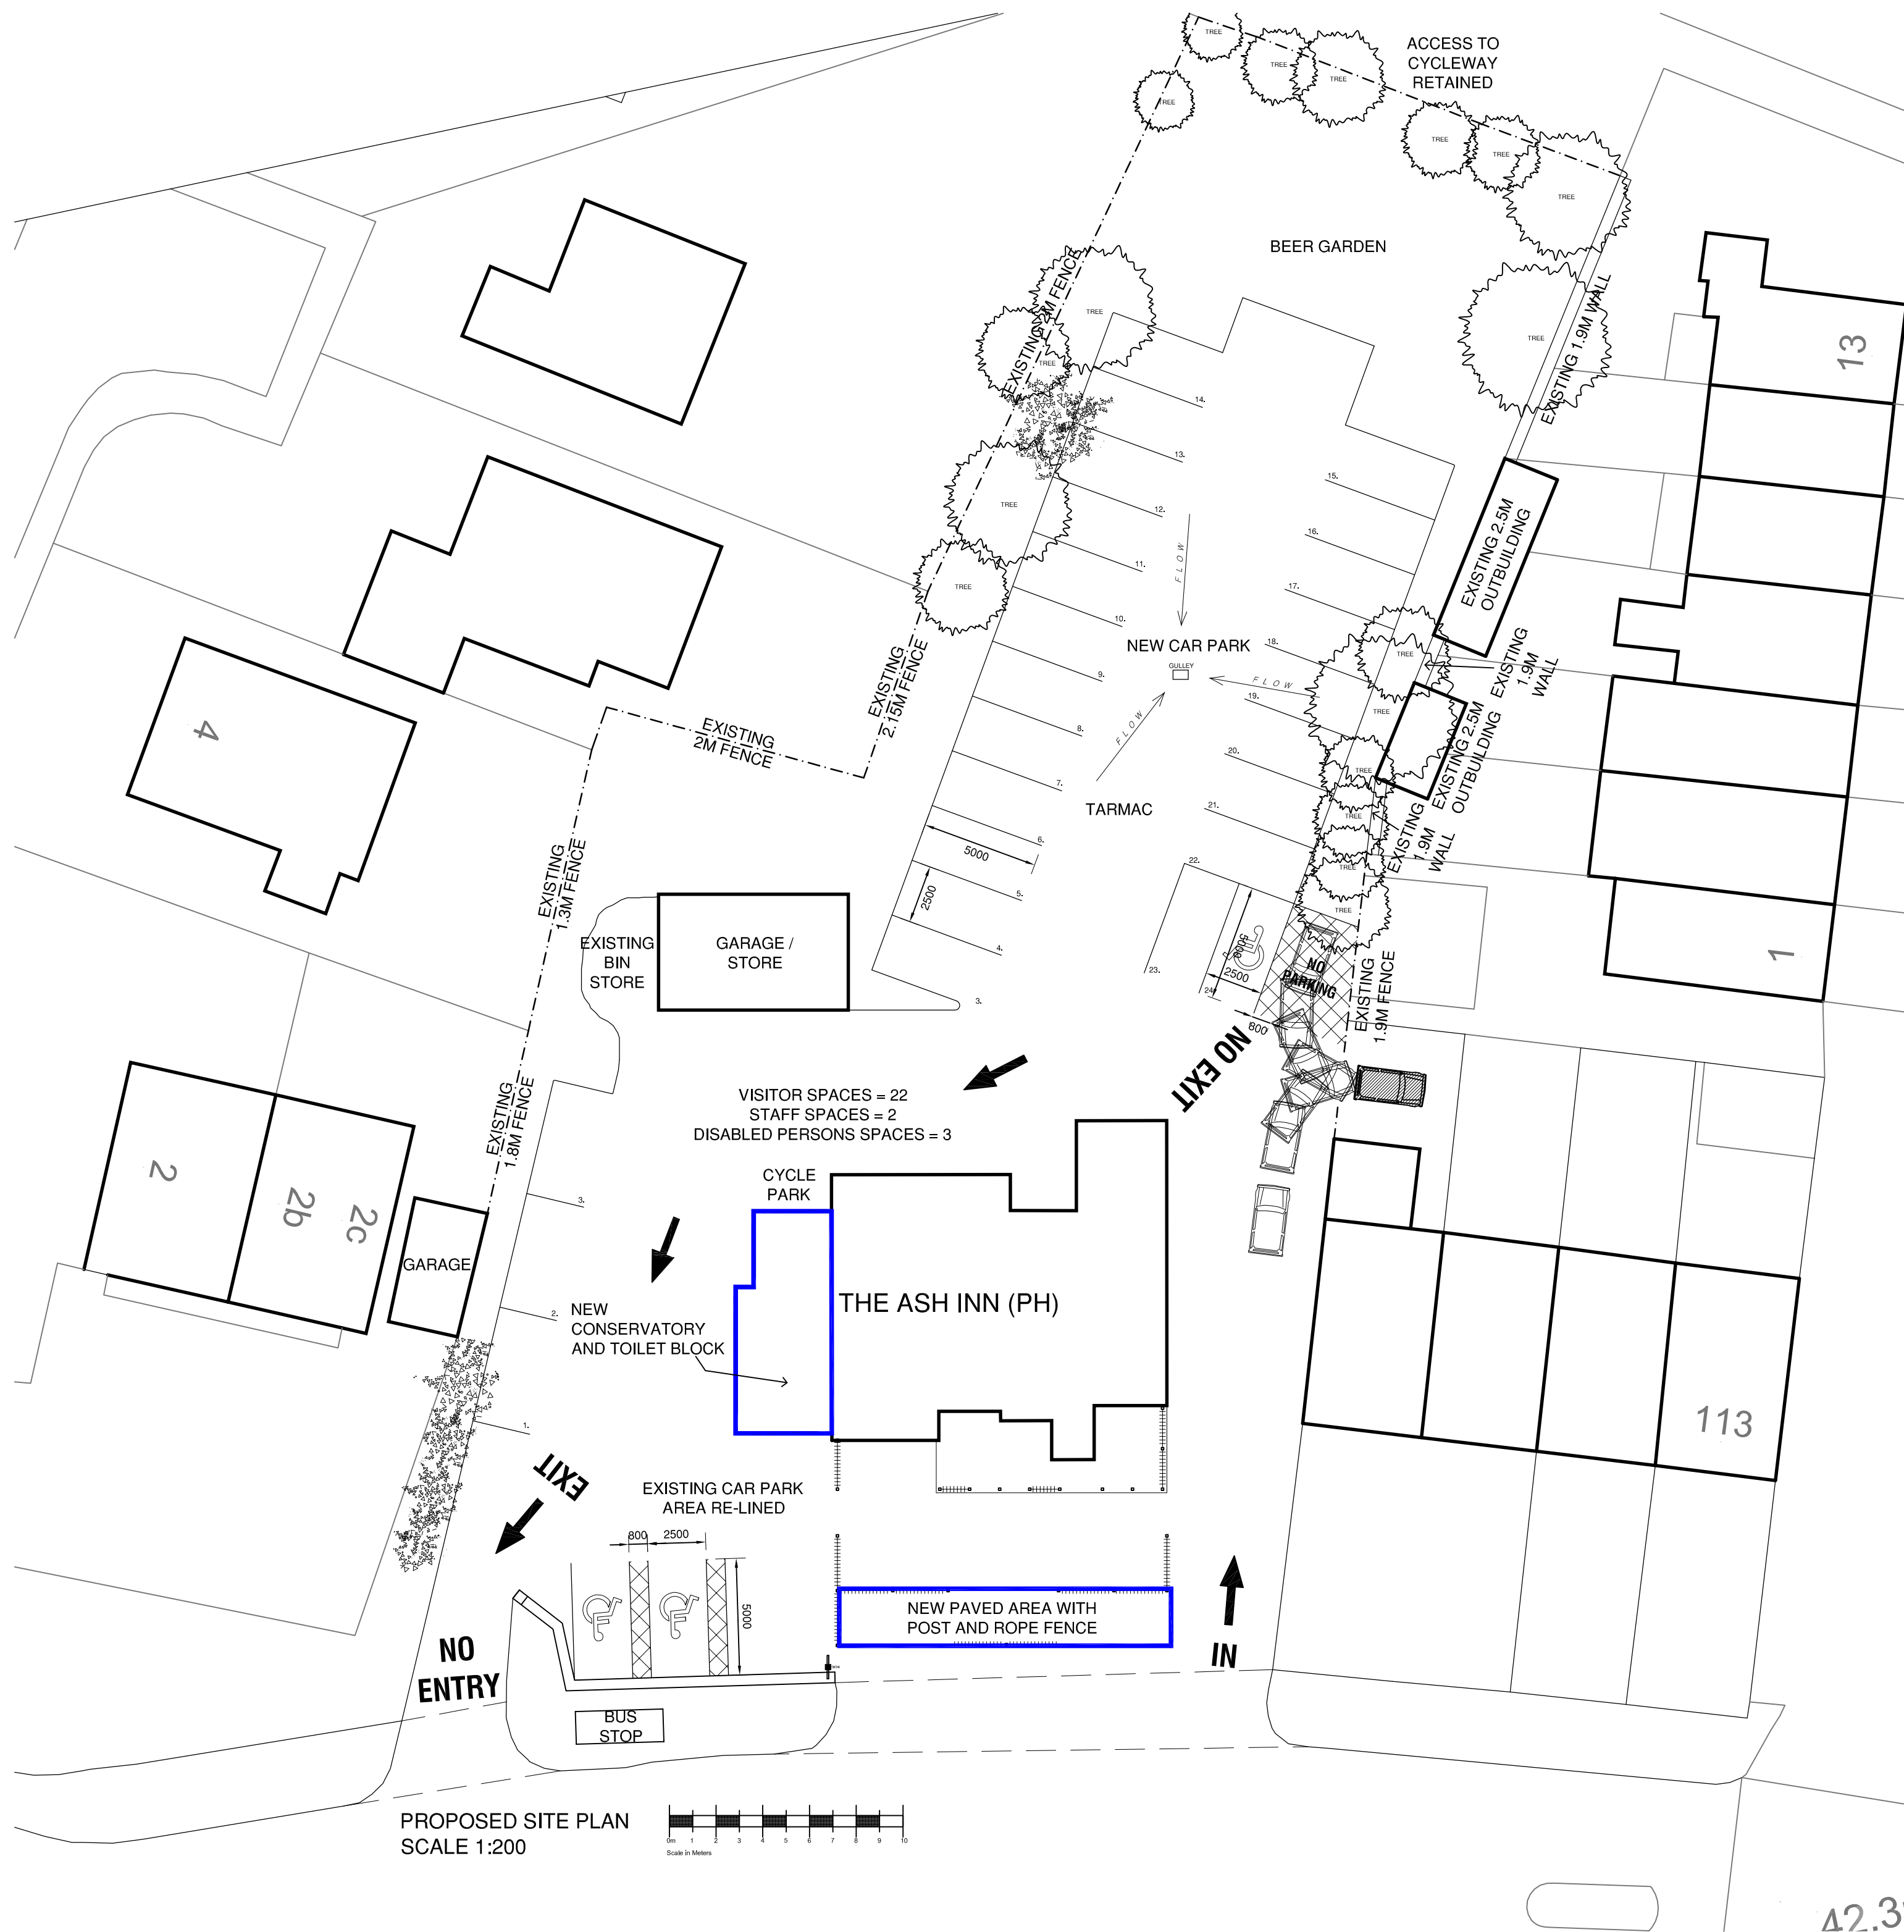

SINGLE STEP UP INTO PROPOSED CONSERVATORY REMOVED. LOCATION OF DISABLED PERSONS PARKING BAYS REVISD. TURNING AREA FOR RESIDENTS CAR ADDED. 2HR ADDITIONAL PARKING BAYS ADDED TO ACCOMMODATE ABOVE.		06.01.15	ADH
A	CAR PARK LAYOUT ALTERED TO INCREASE NUMBER OF SPACES AND DIMENSIONS OF INDIVIDUAL SPACES IN ACCORDANCE WITH LOCAL LEGISLATION. CAR PARK MARKINGS ADDED TO INDICATE ONE WAY SYSTEM. EXISTING REFUSE AREA INDICATED. CYCLE PARK ADDED. EXISTING SHRUBBERY & TREES INDICATED FOR SCREENING PURPOSES. EXISTING ACCESS TO CYCLEWAY INDICATED. FRONT PAVED AREA REPOSITIONED CLOSER TO PAVEMENT TO PREVENT PARKING. EXISTING BOUNDARY WALLS & FENCING ADDED.	15.12.14	ADH
DO NOT SCALE. EXCEPT FOR PLANNING PURPOSES. WRITTEN DIMENSIONS TO BE USED IN PREFERENCE TO SCALED DIMENSIONS. ALL DIMENSIONS TO BE CHECKED ON SITE BY CONTRACTOR & ALL DISCREPANCIES TO BE REPORTED TO THE DESIGNER.			
JOB TITLE ASH INN, 105 WOMBWELL LN WOMBWELL, BARNSELEY SOUTH YORKSHIRE, S73 8EP PUNCH TAVERNS			
DRAWING TITLE PROPOSED LAYOUT			
SCALE AS INDICATED @ A1		DRAWING No	
DATE OCT 2014		1899 / PA03B	
DRAWN BY MG			
			
Unit 9f Ponderosa Business Park Smithies Lane Heckmondwike West Yorkshire WF16 0PR t.01924 411737 f.01924 411847 e.admin@innsightdesign.co.uk www.innsightdesign.co.uk			