



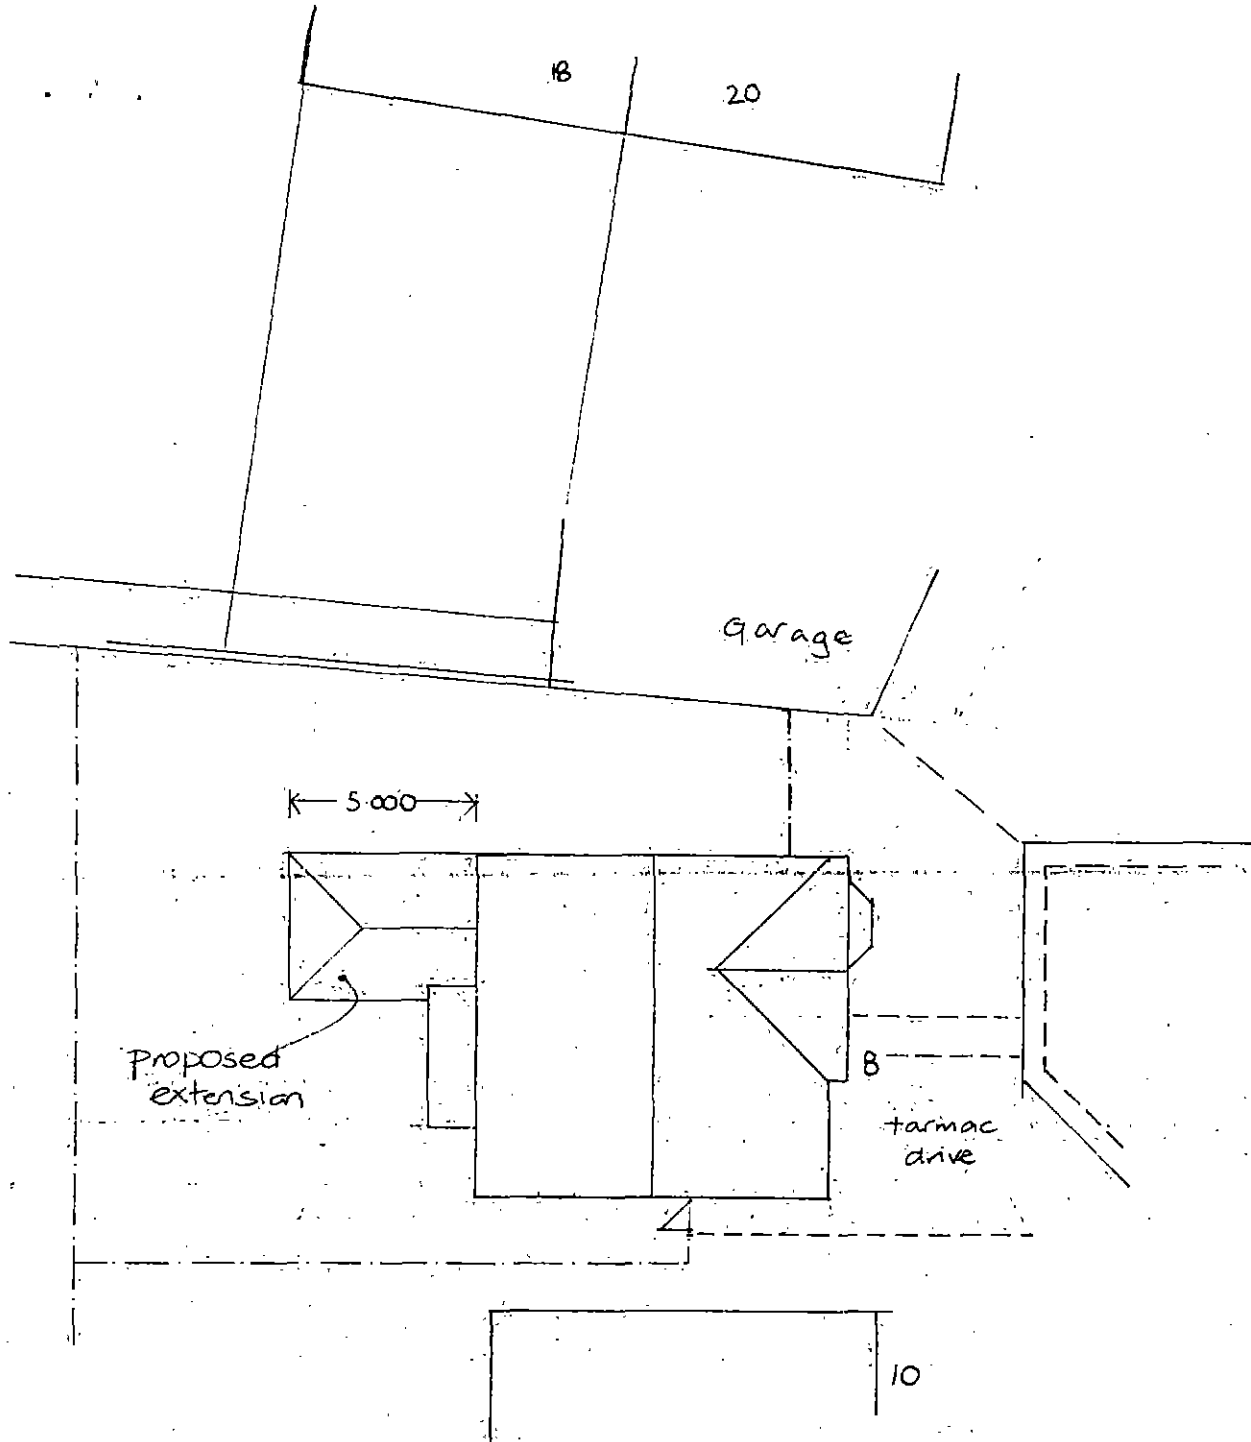

Site plan
1:200

1800 fence

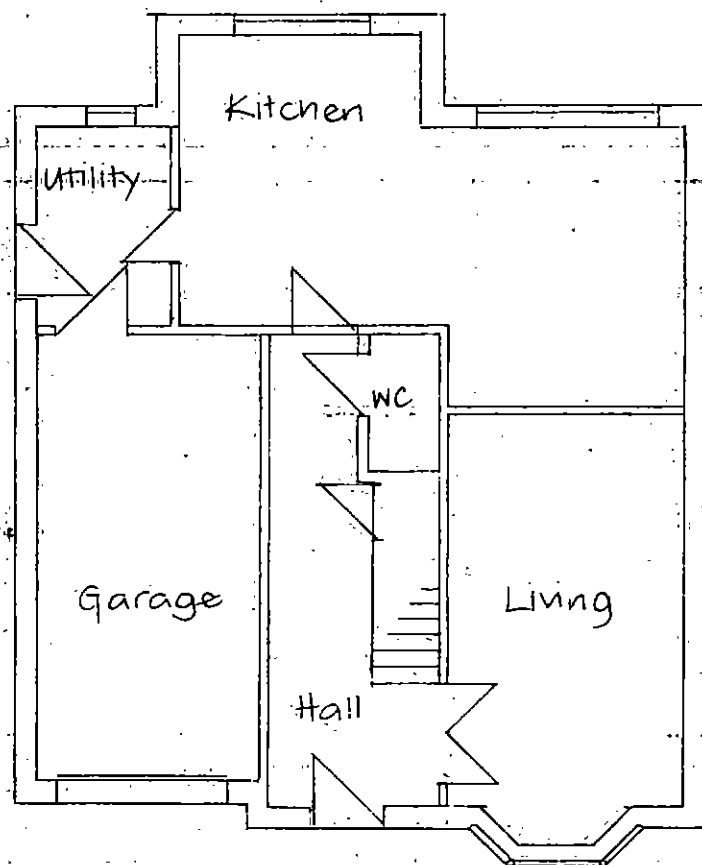


stone wall

Garage

tarmac
drive

Existing
1:100

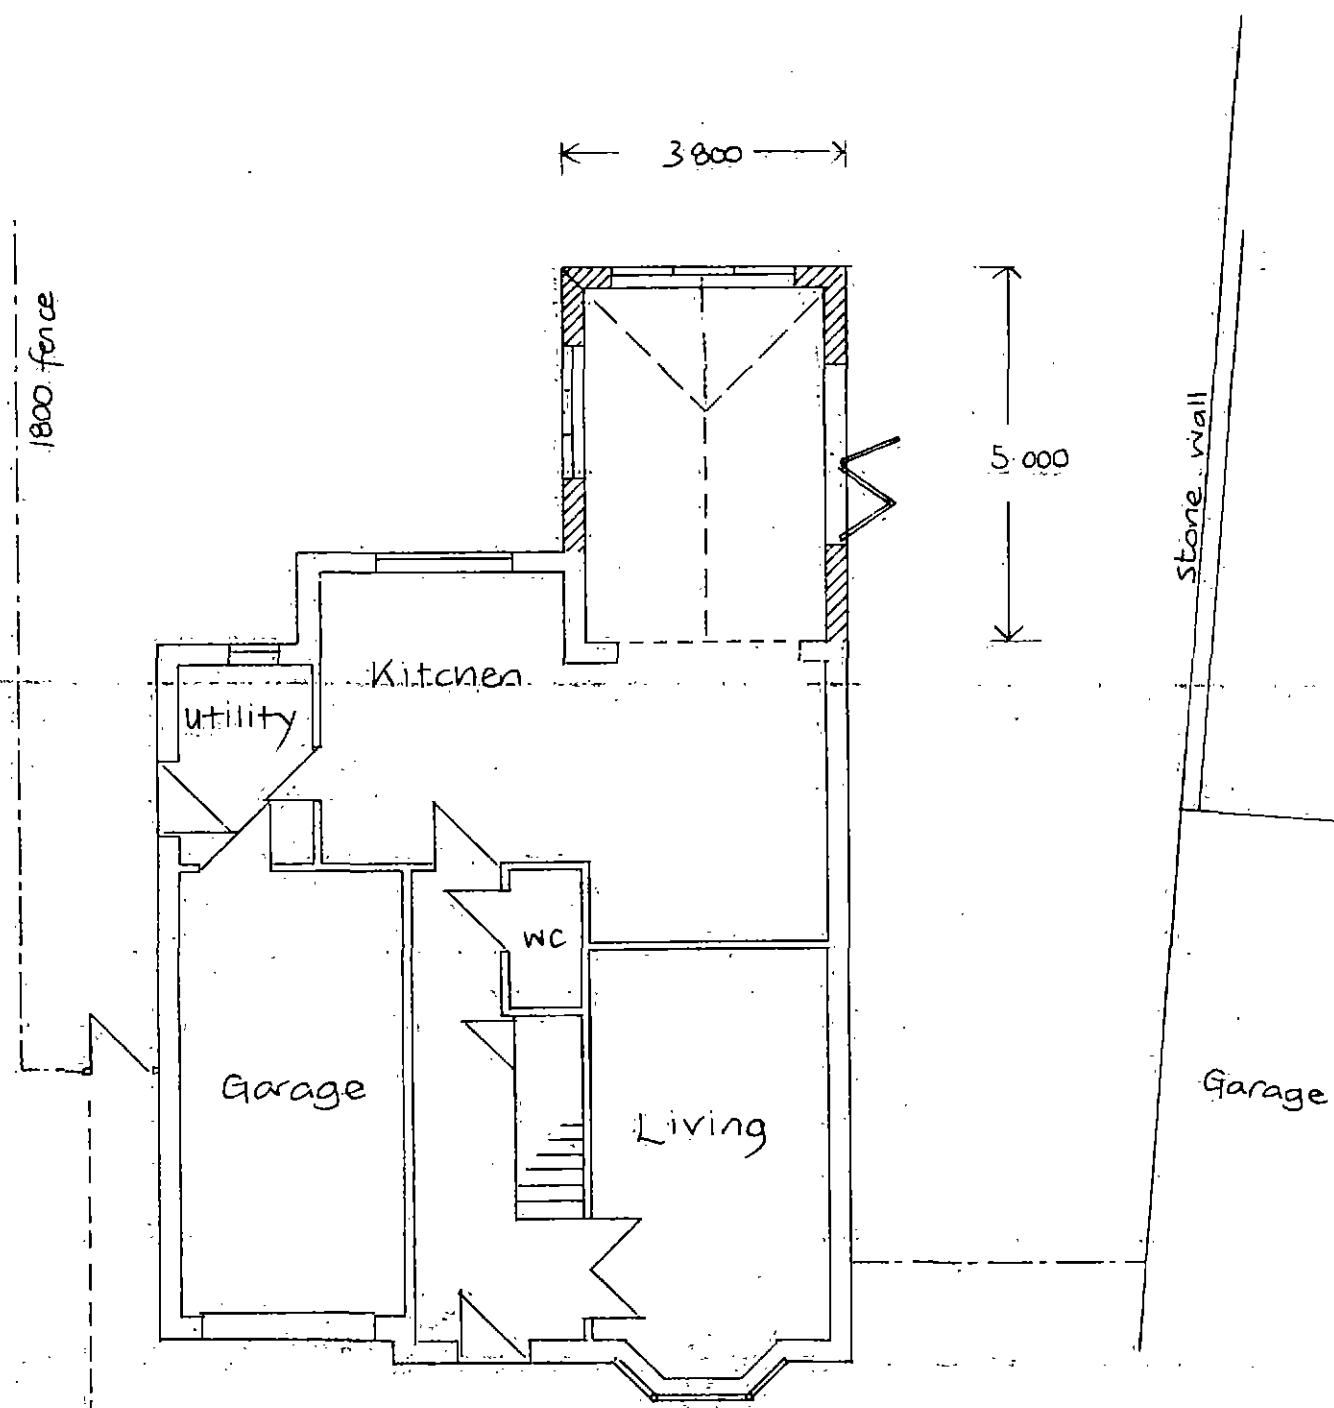

Proposed


1:100



Existing Rear



Existing Side

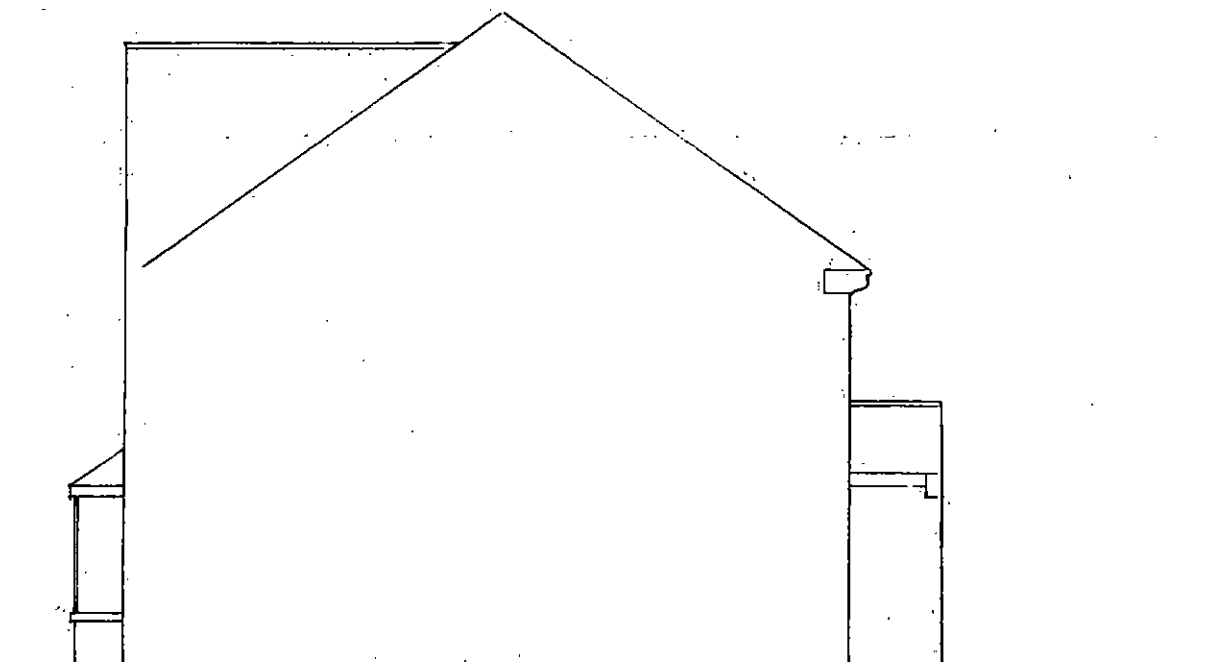


Existing Side



Proposed Rear



Proposed Side

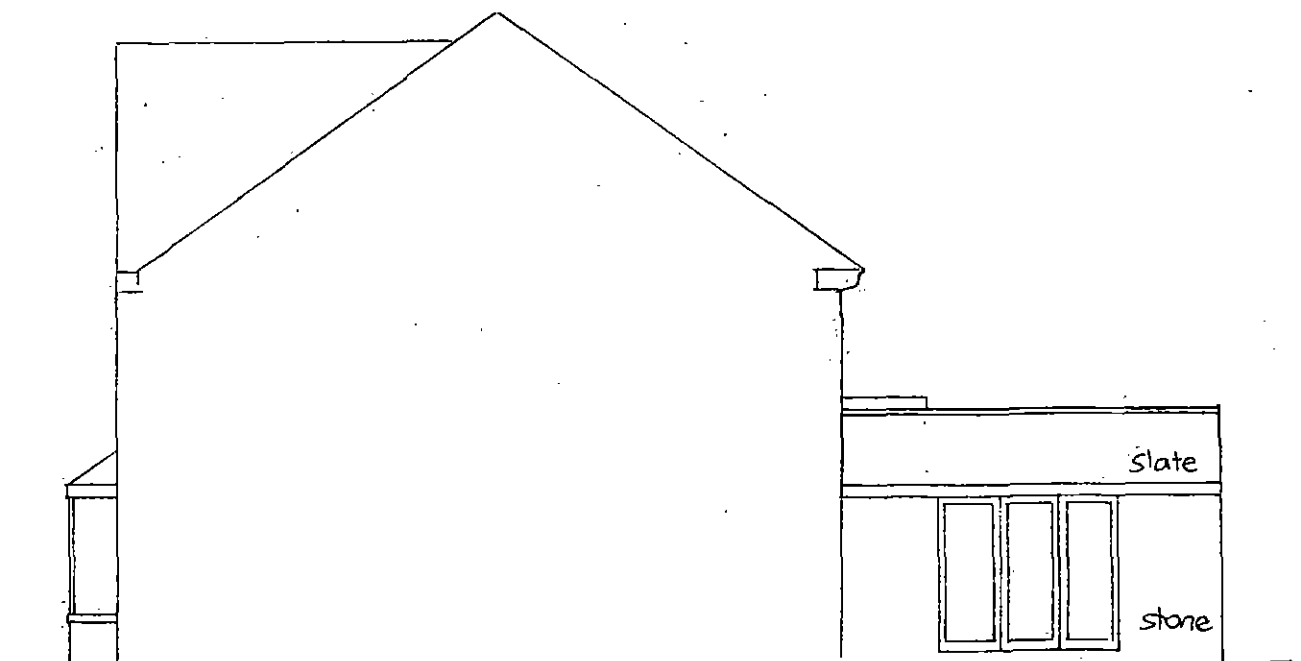

Proposed Side

1:100