


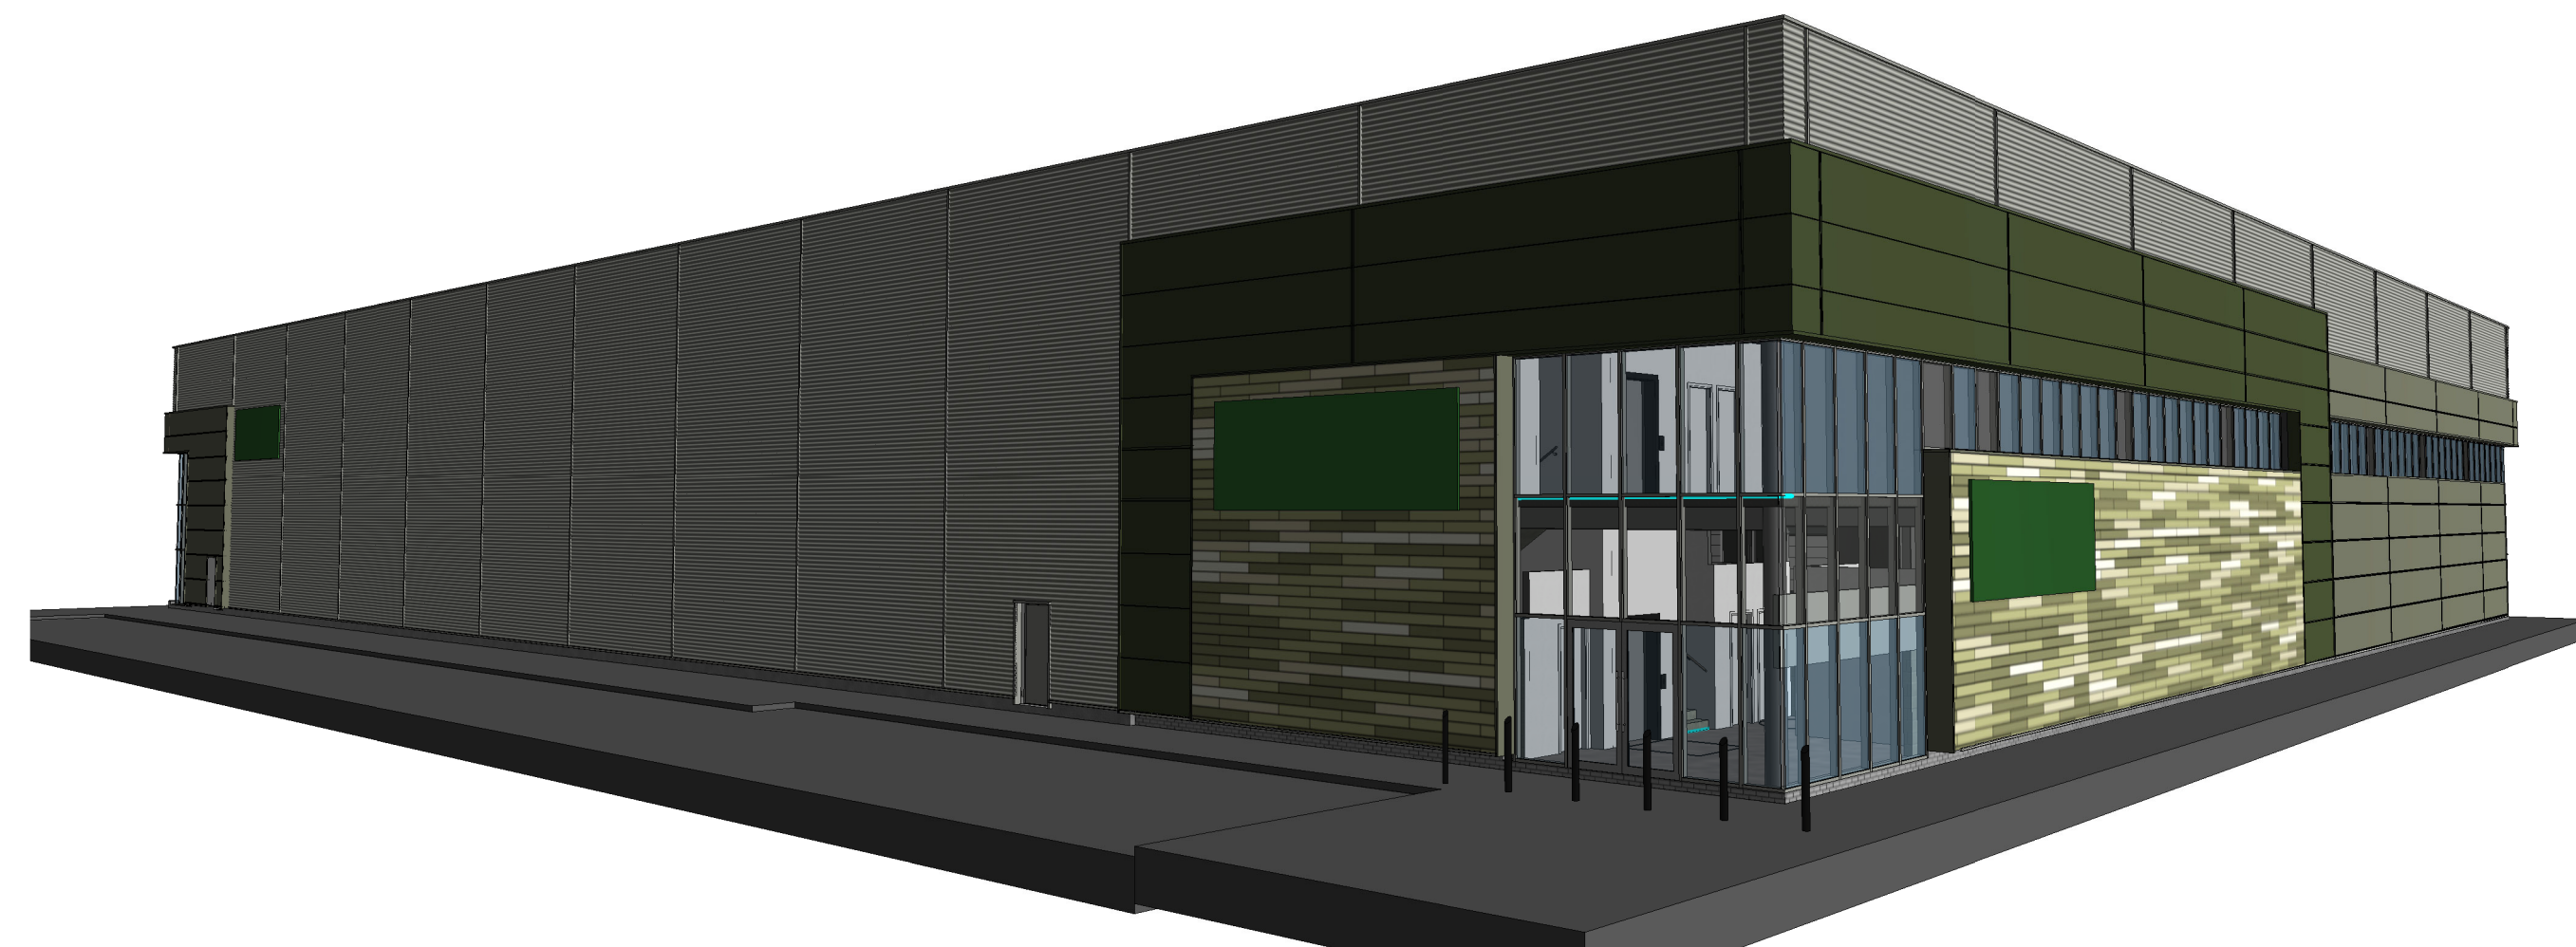

	A	25.06.21	Updated inline with comments received	NBB	JMR
Rev	Date	Description	Rev By	Chk'd By	
Drawing Title		Unit 2 3D Views			
Job-Dwg No		12006-2 - (P)128		Rev	A
■ Wakefield, WF1 3QA t. 01924 291800 ■ Carvers Warehouse, 77 Dale Street, Manchester, M1 2HG t. 0161 2388555 ■ The Old Rectory, 79 High Street, Newport Pagnell, MK16 8AB t. 01908 211577 ■ 101 London Road, Reading, RG1 5BY t. 0118 9507700 ■ 10 Gees Court, St Christophers Place, London, W1U 1JJ t. 0207 4091215					