



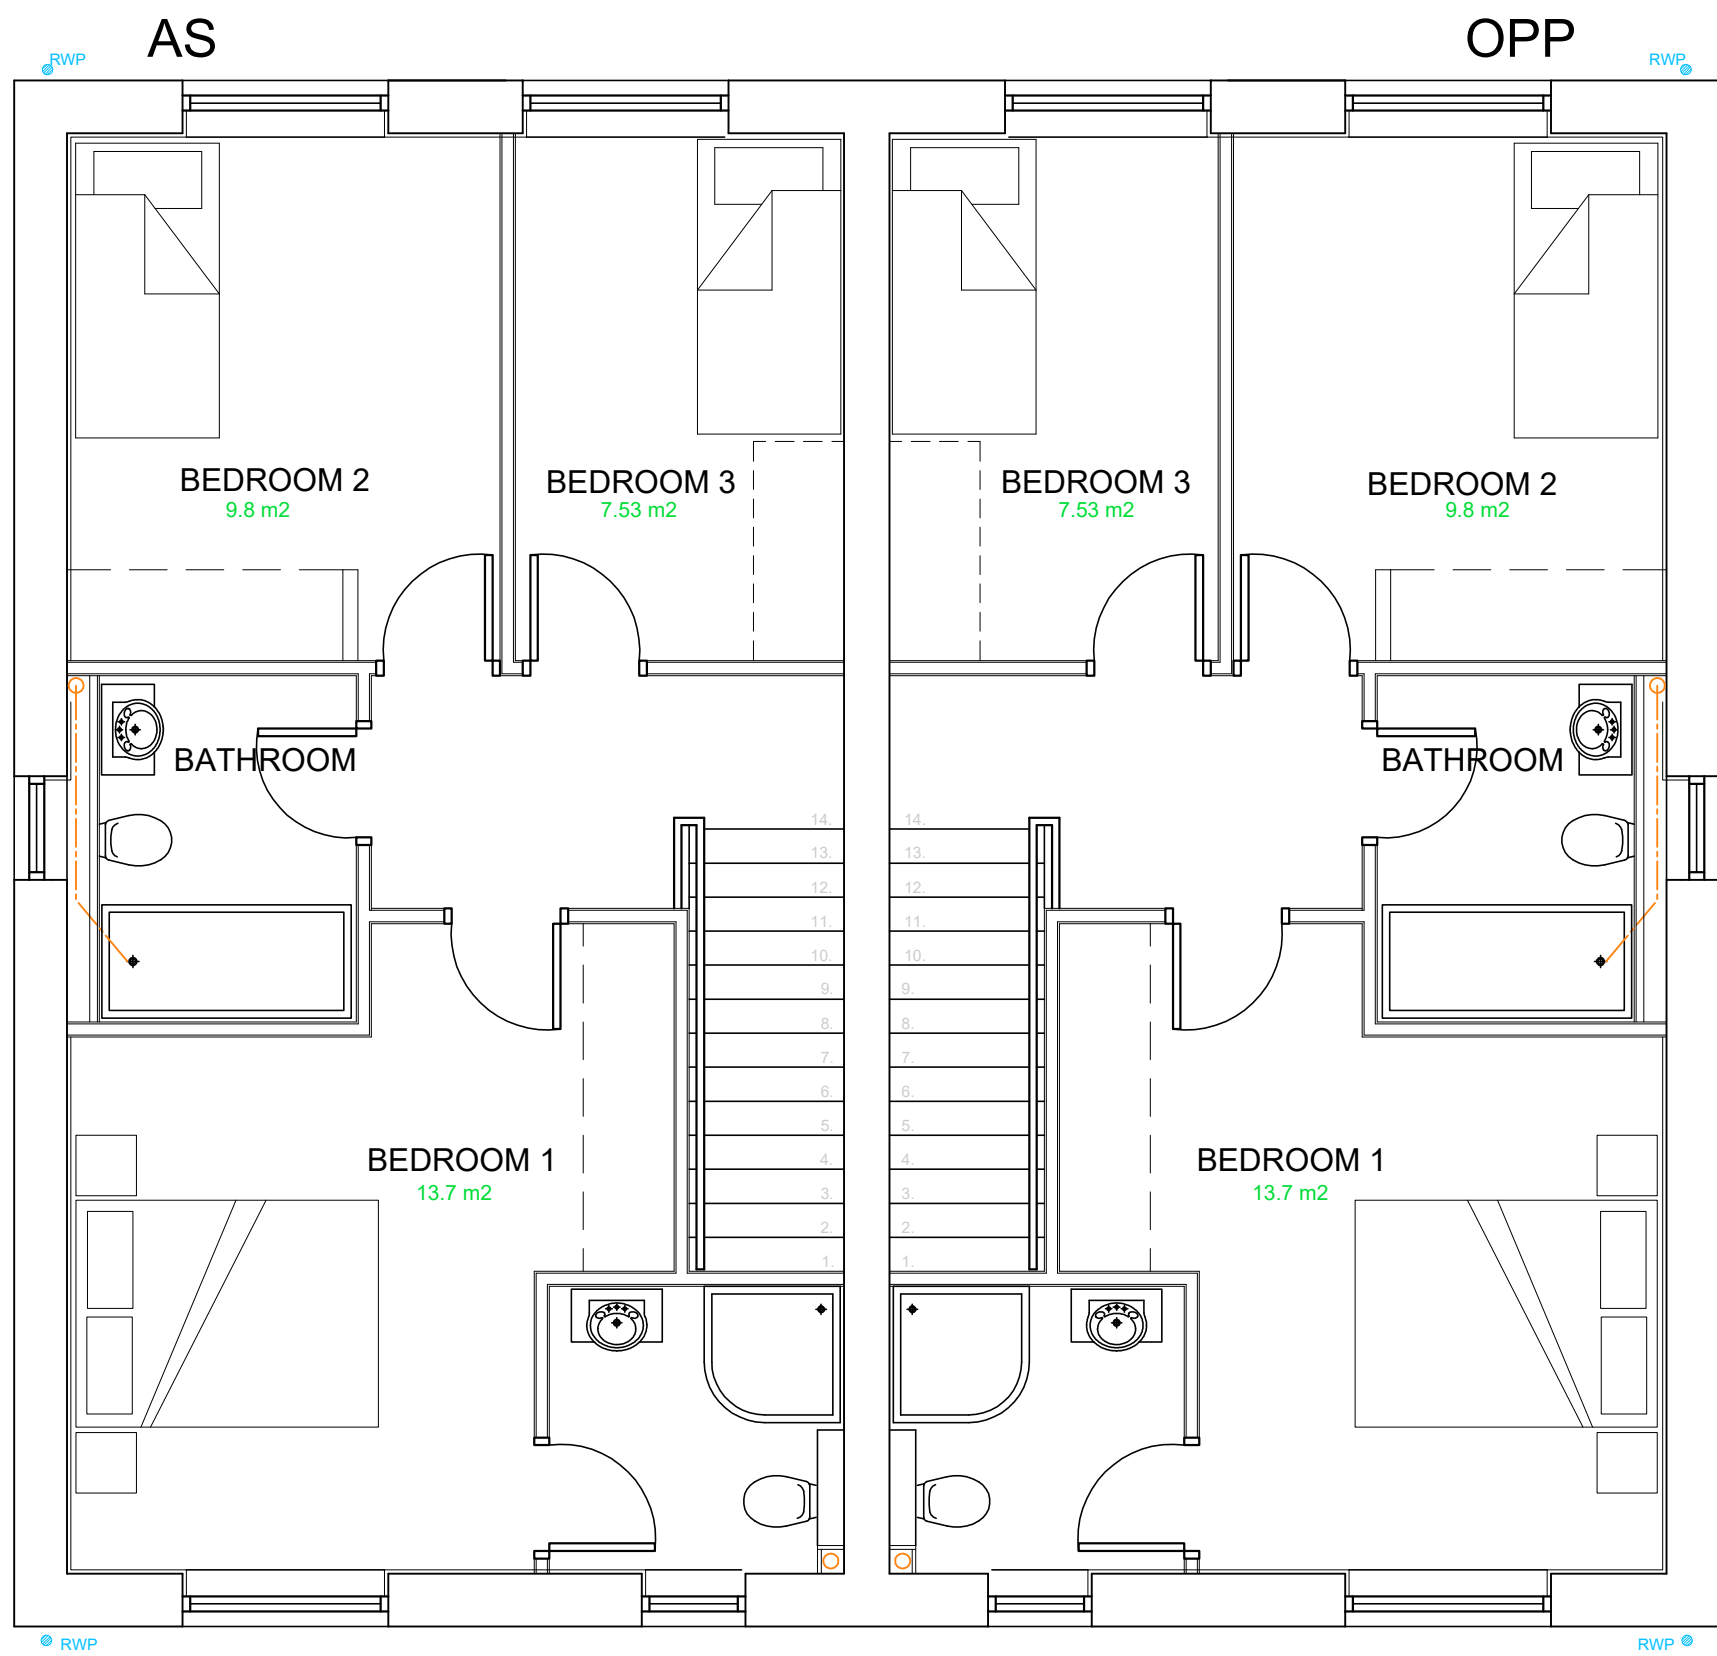


FIRST FLOOR PLANS

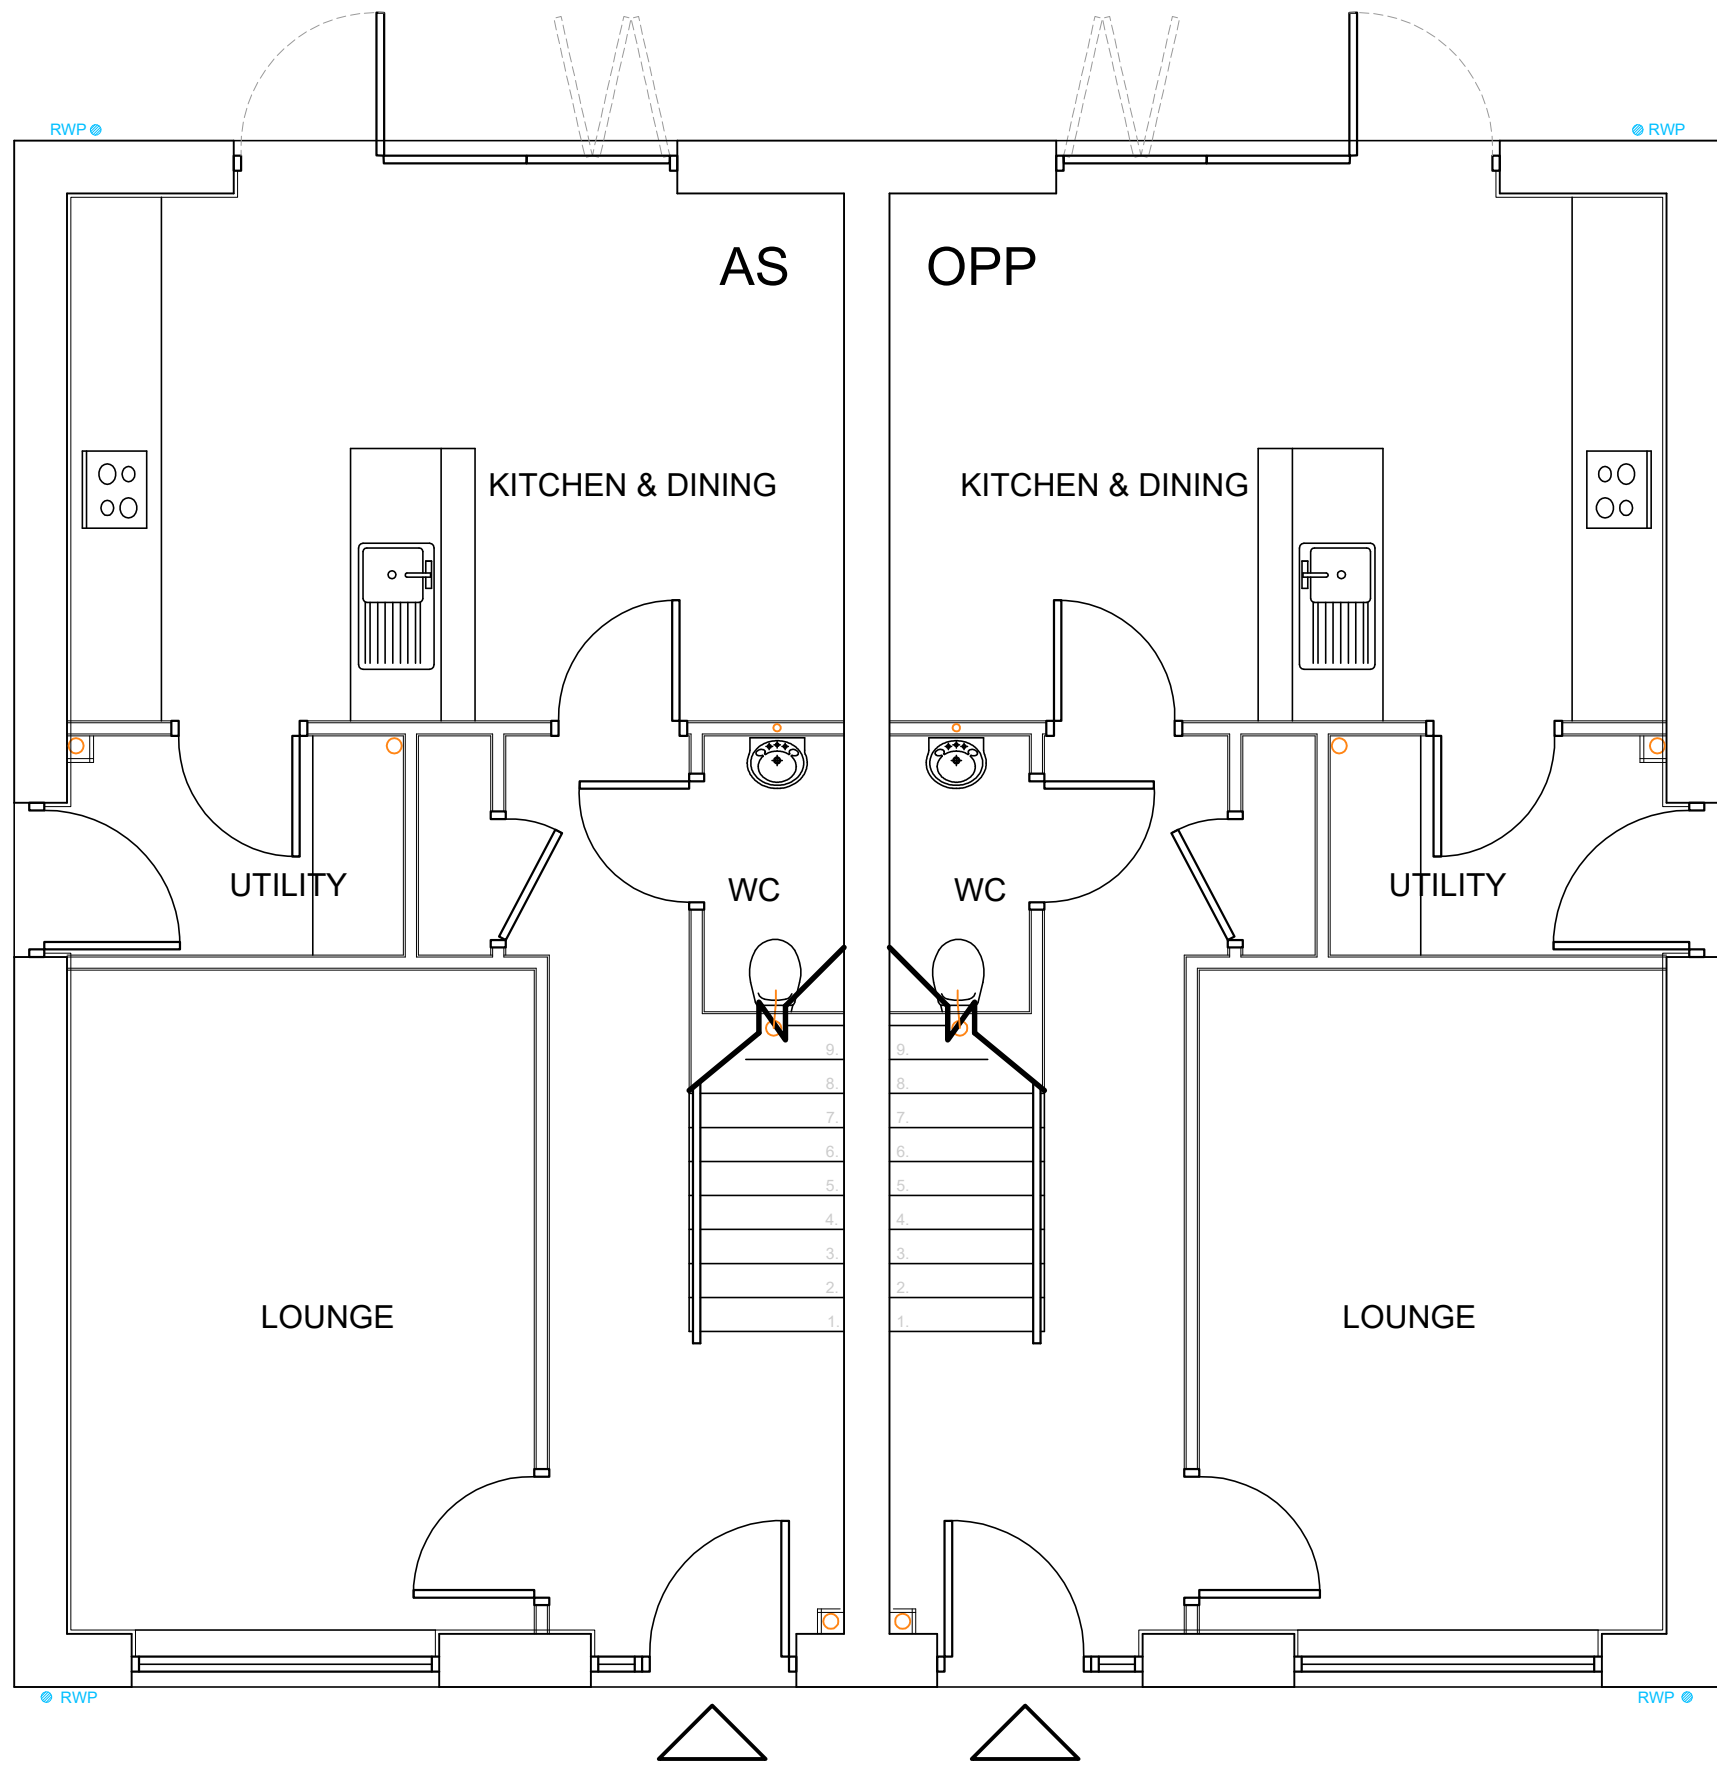

GROUND FLOOR PLANS




PROPOSED FRONT ELEVATIONS

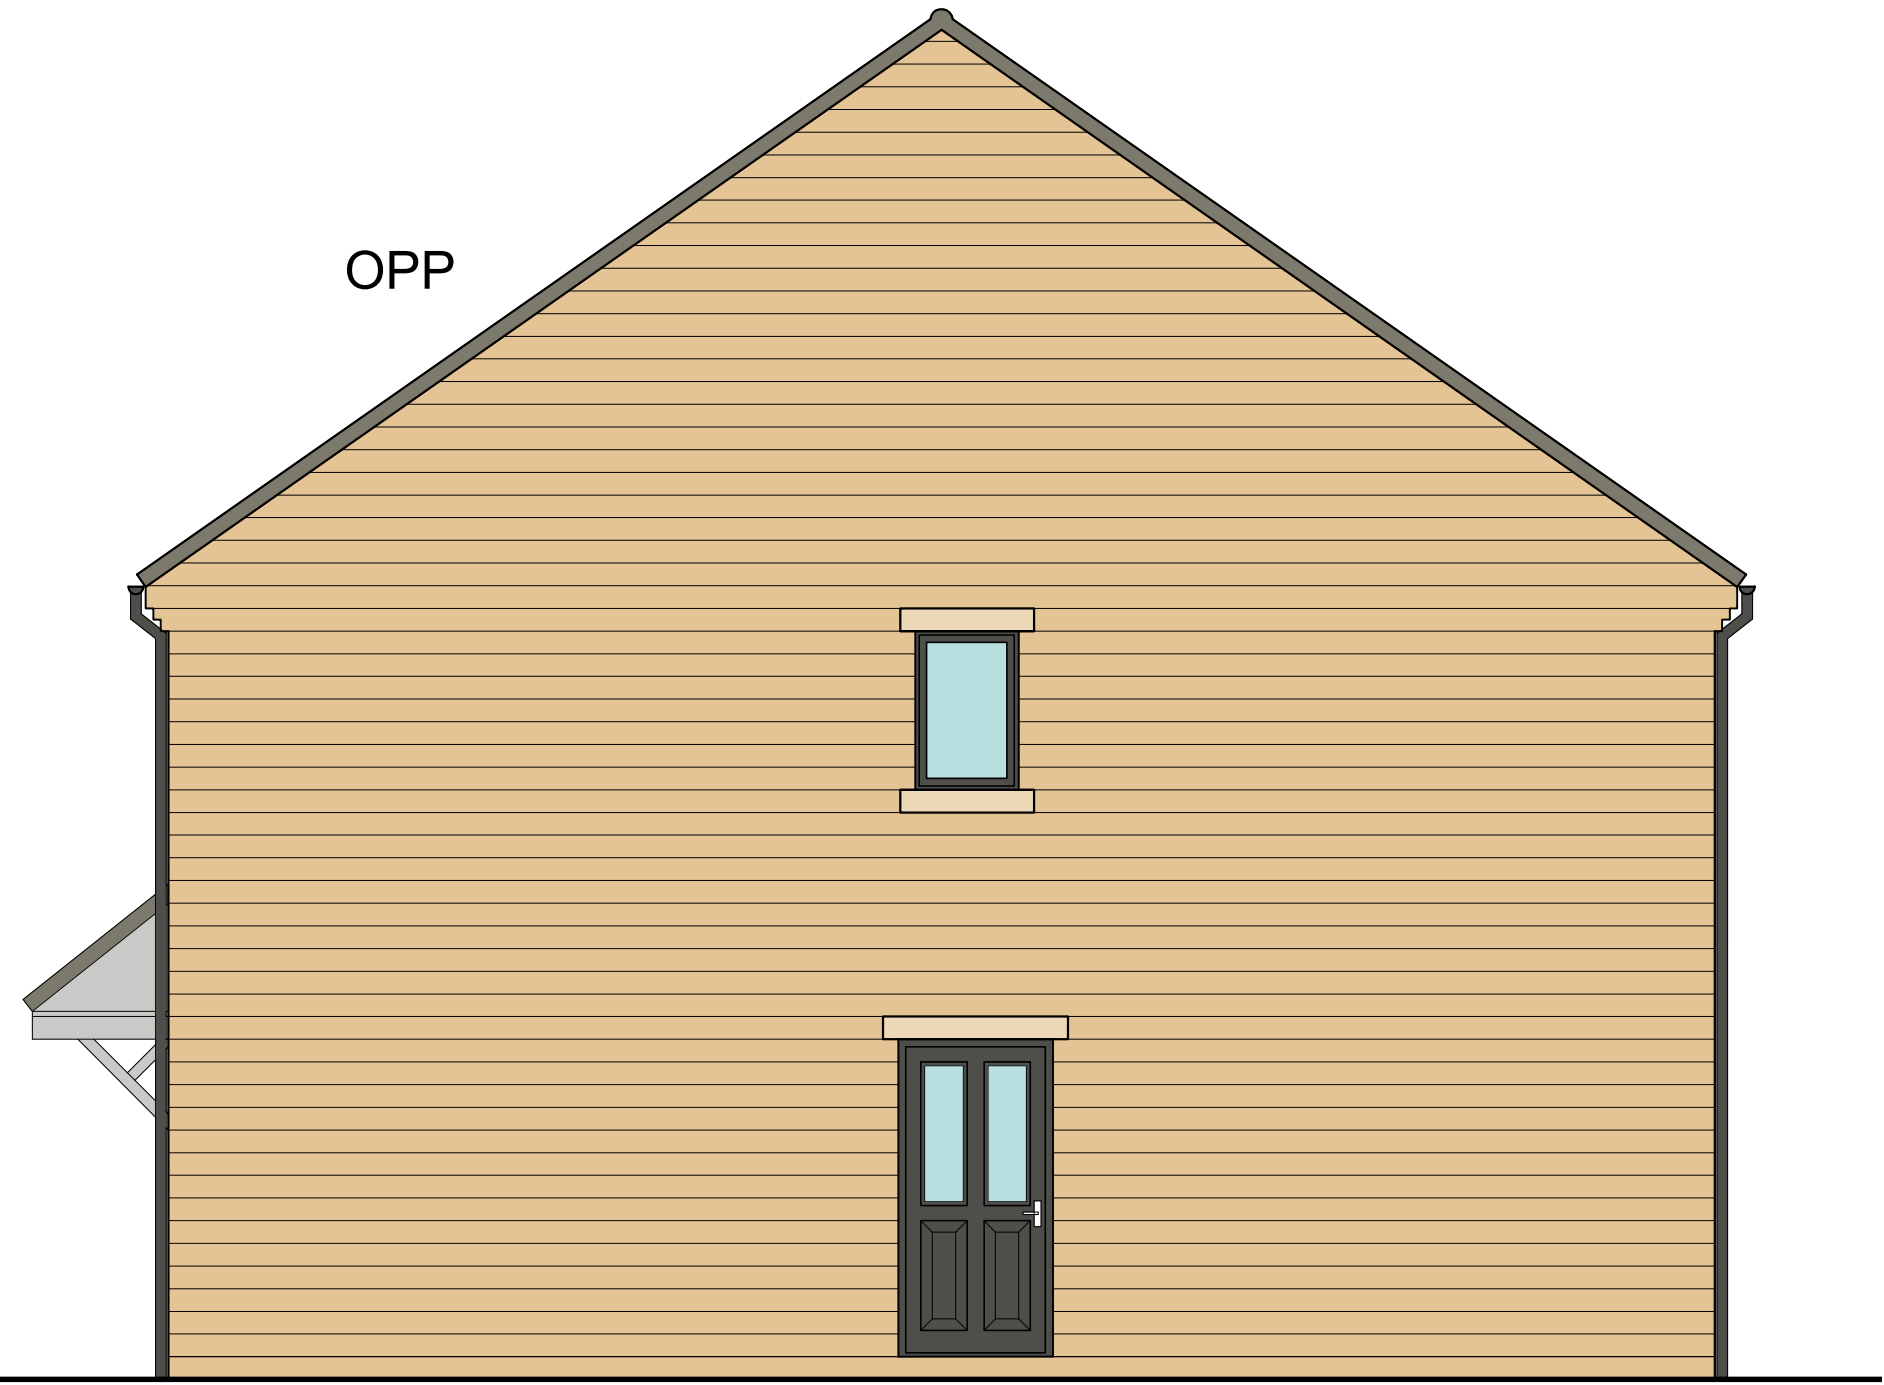

PROPOSED SIDE ELEVATIONS



PROPOSED REAR ELEVATIONS

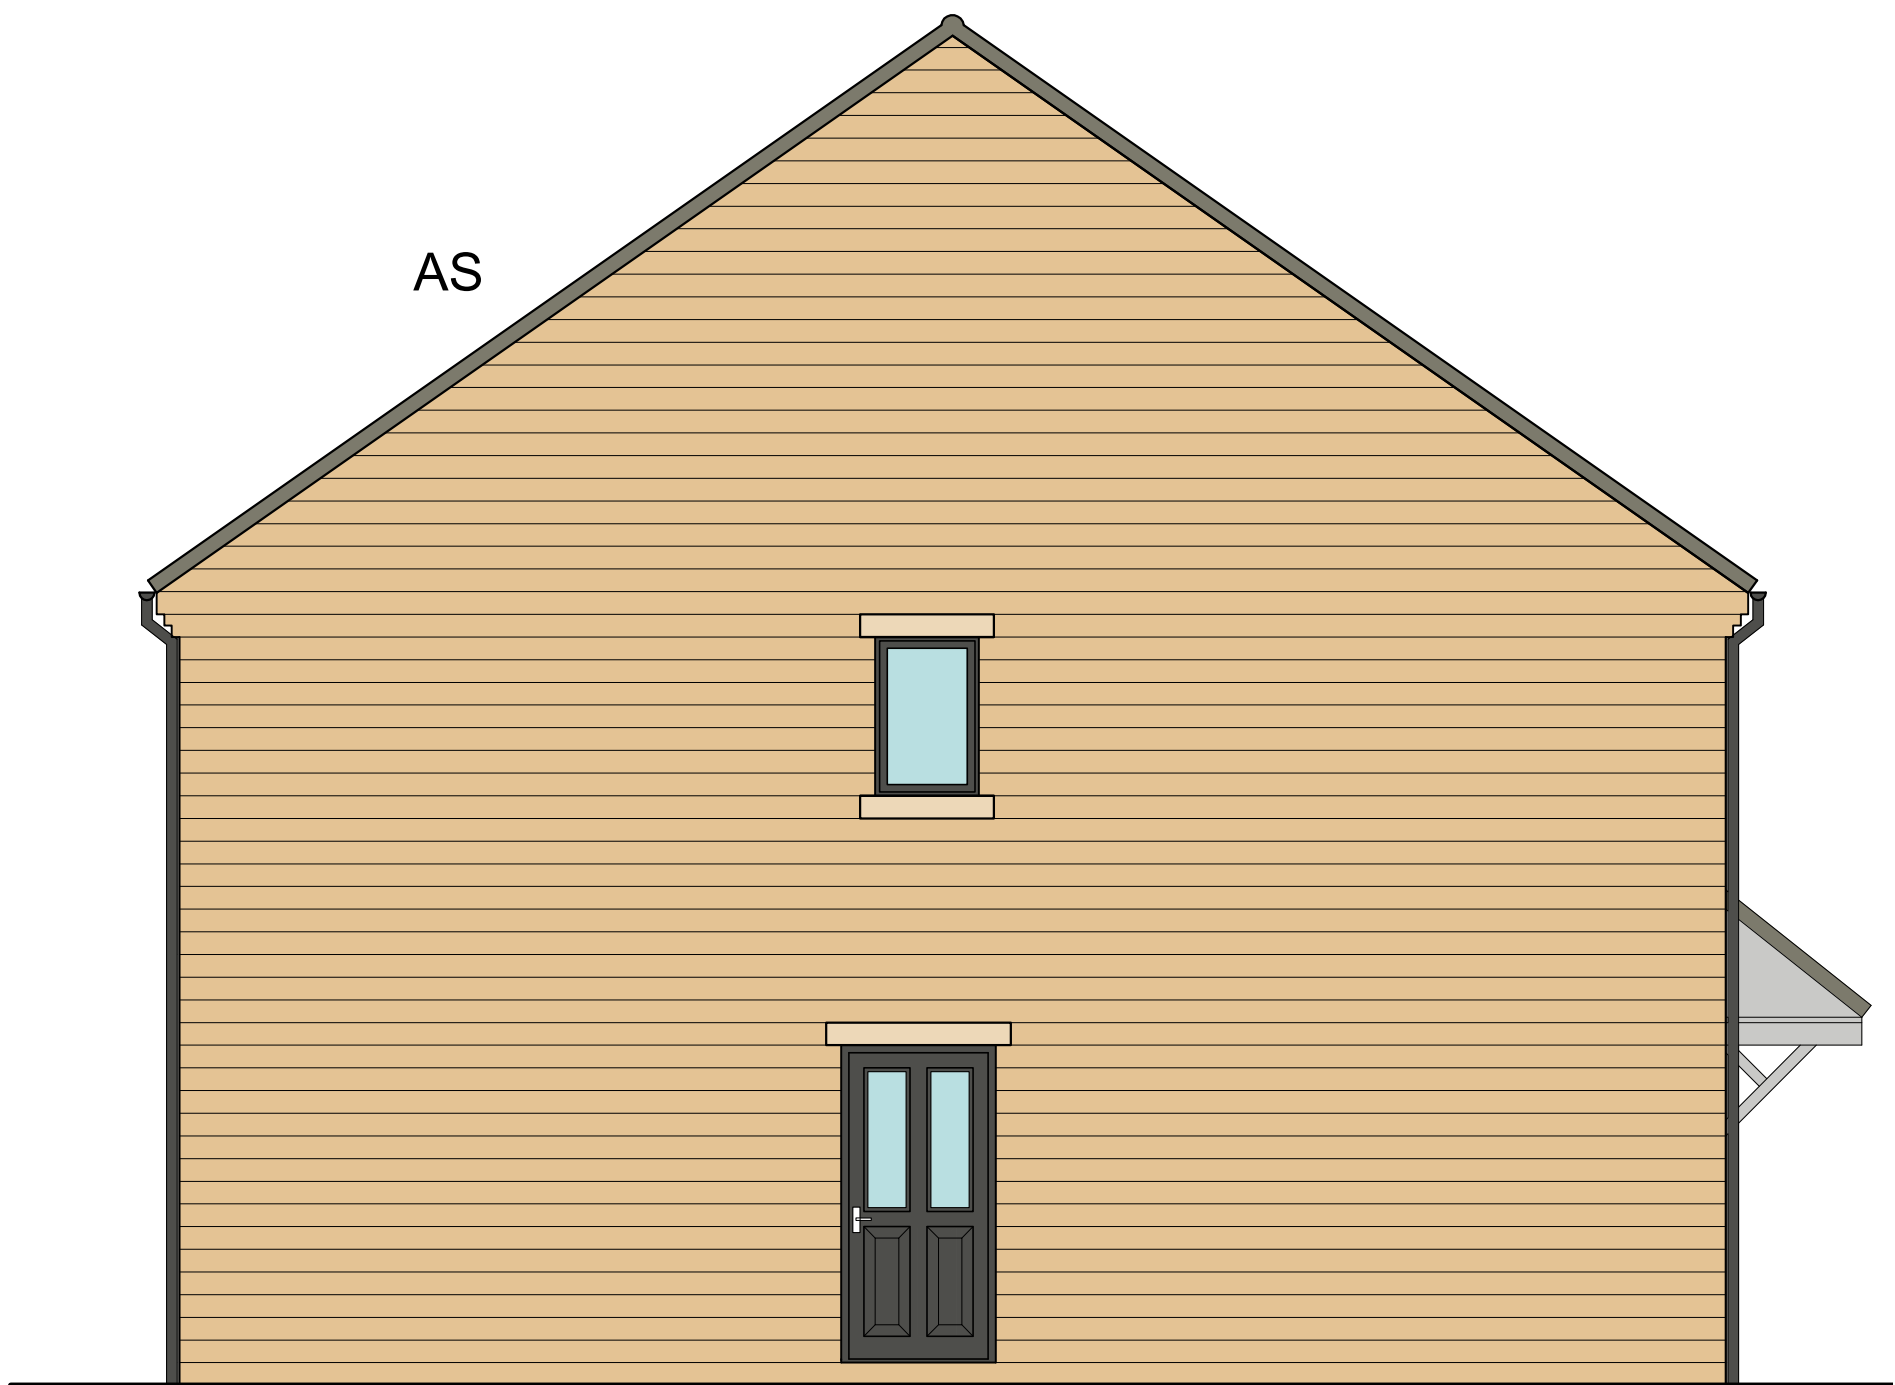

PROPOSED SIDE ELEVATIONS