TITLE NUMBER

SYK527582


SOUTH YORKSHIRE : BARNSLEY

N

ORDNANCE SURVEY MAP REFERENCE: SE3505NE

SCALE 1:1250

©CROWN COPYRIGHT. Produced by HMLR. Further reproduction in whole or in part is prohibited without the prior written permission of Ordnance Survey. Licence Number GD 272728.

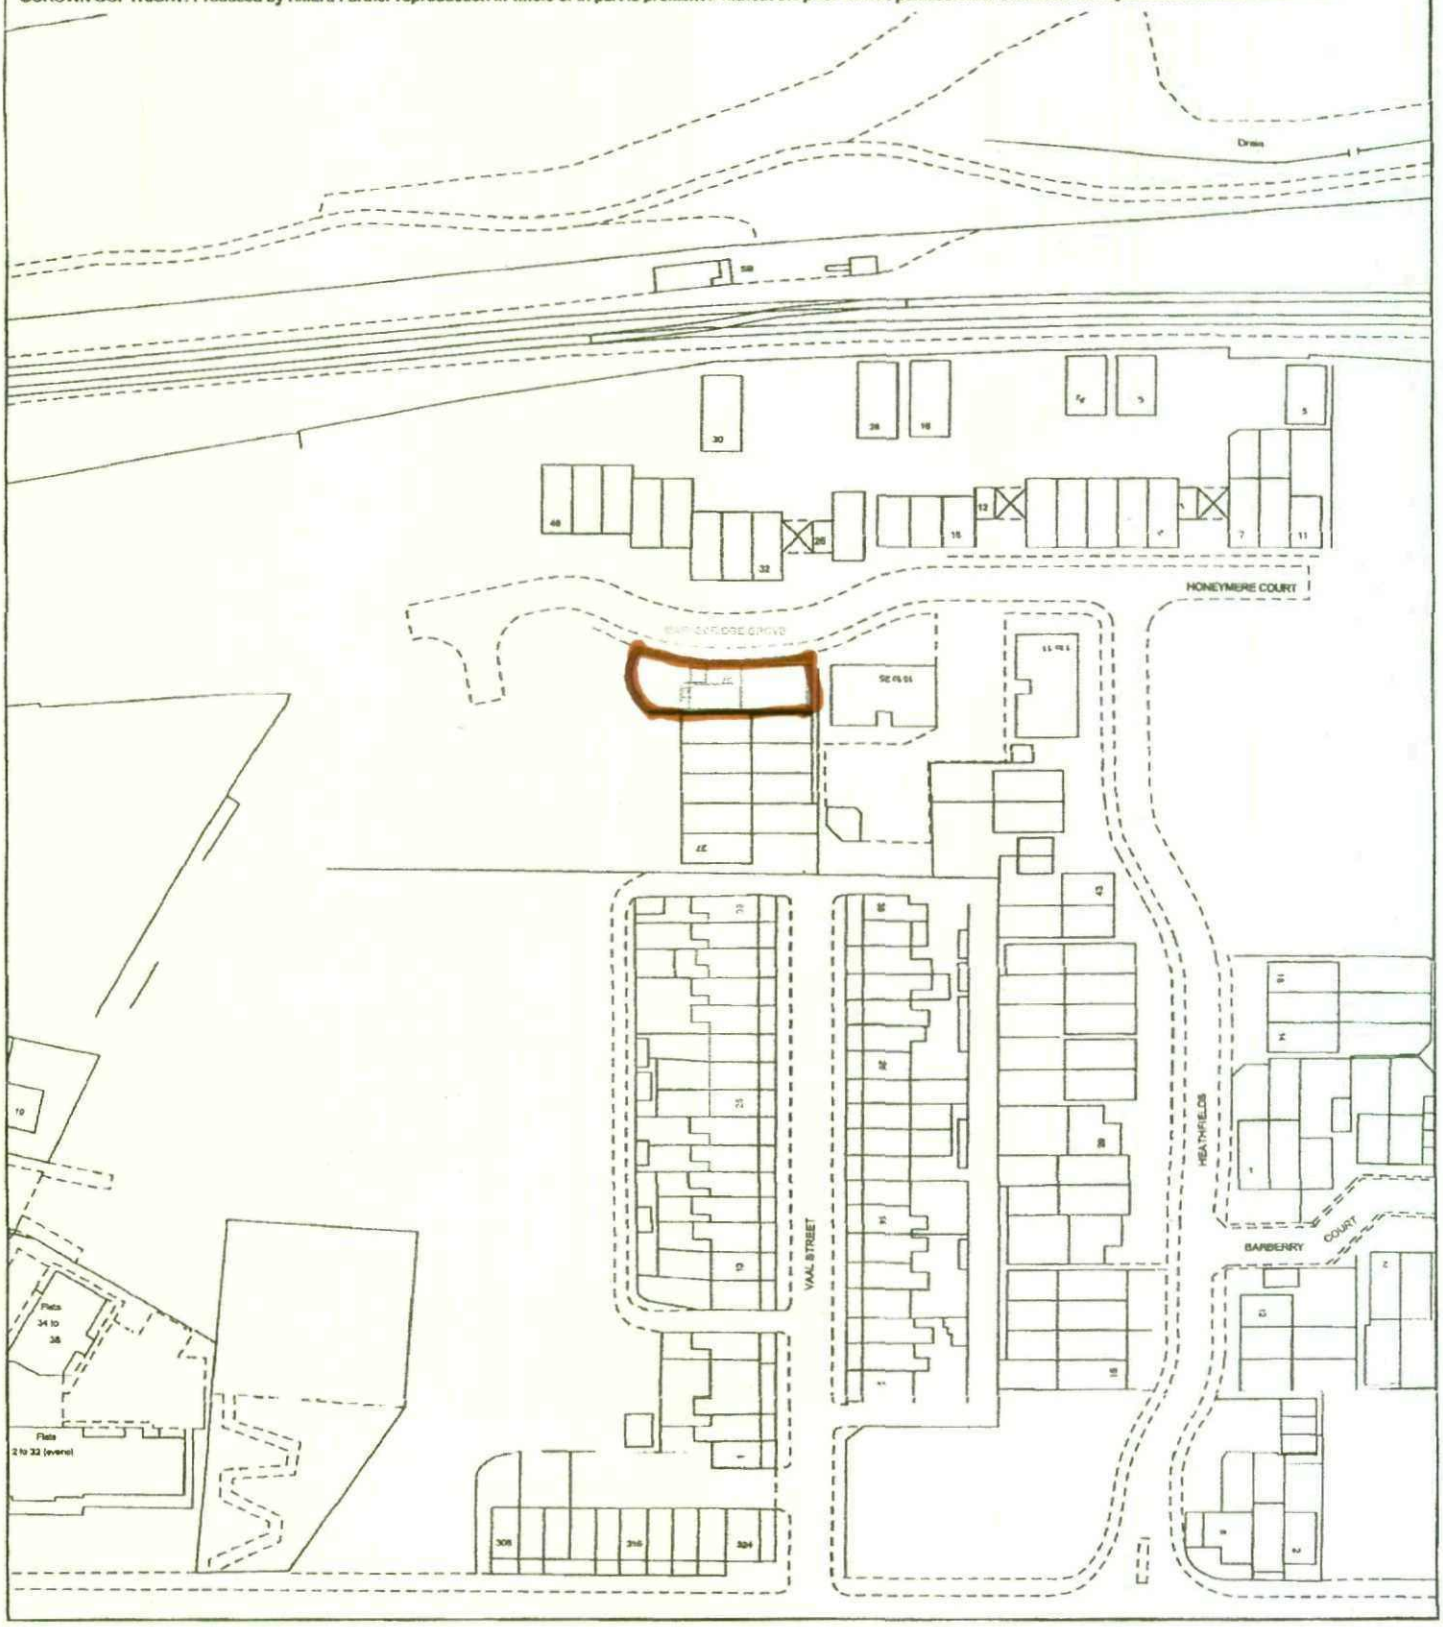

This title plan shows the general position of the boundaries: it does not show the exact line of the boundaries. Measurements scaled from this plan may not match measurements between the same points on the ground. For more information see Land Registry Public Guide 7 - *Title Plans*.


This official copy shows the state of the title plan on **7 December 2006 at 17:19:49**. It may be subject to distortions in scale.

Under s.67 of the Land Registration Act 2002, this copy is admissible in evidence to the same extent as the original.


Issued on 7 December 2006.

This title is dealt with by the **Nottingham (East) District Land Registry.**


H.M. LAND REGISTRY DE 12/2006

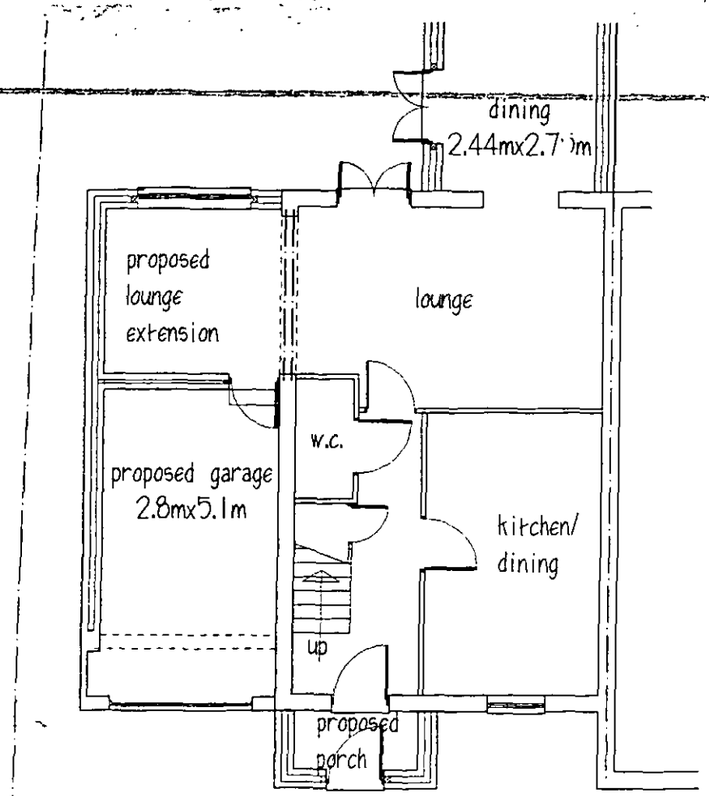

GROUND FLOOR

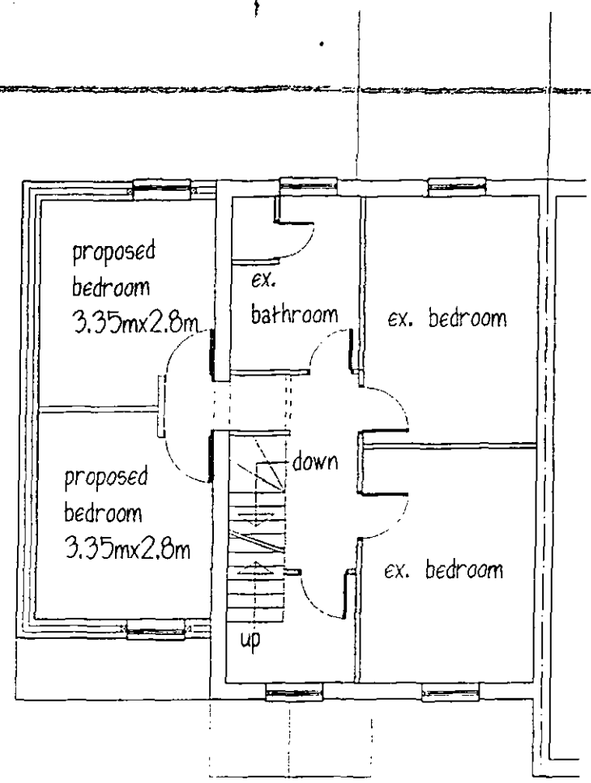


FIRST FLOOR

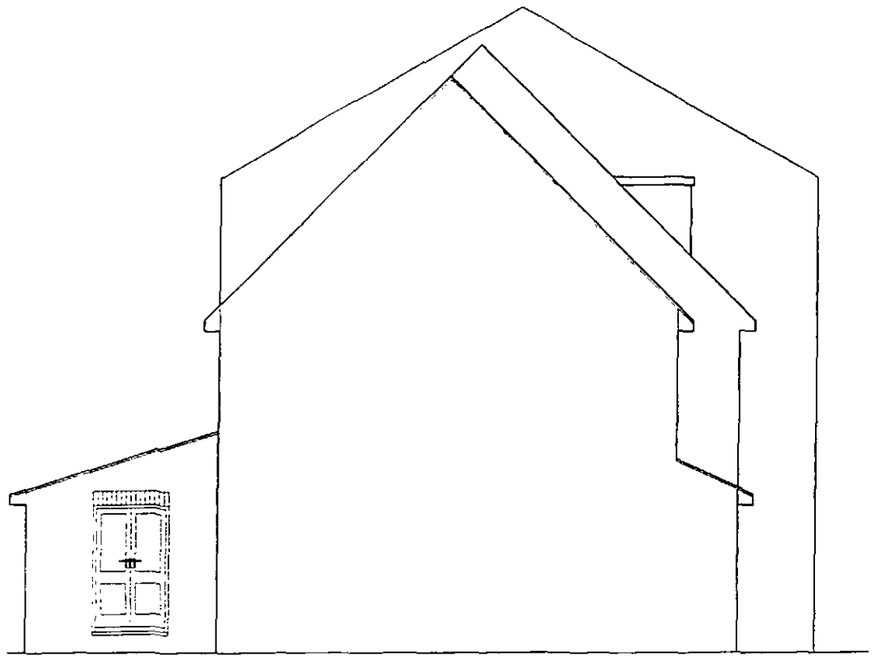

SIDE ELEVATION



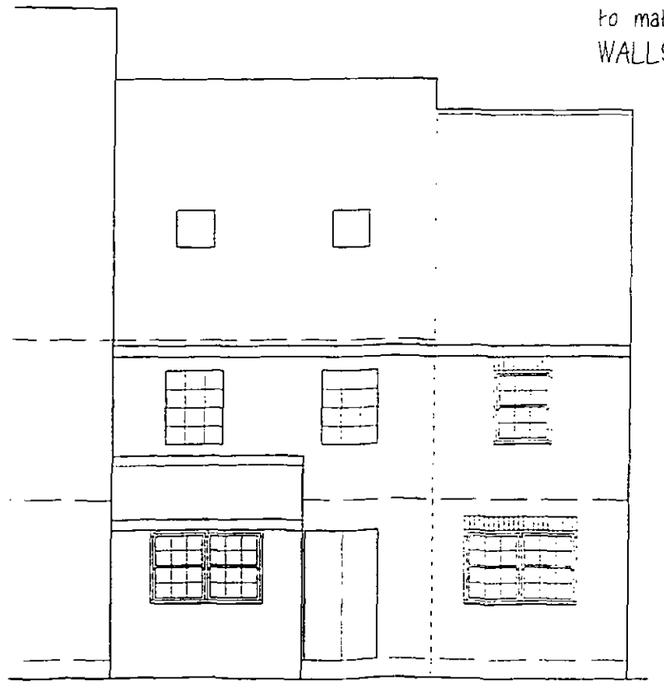

ROOF - concrete interlocking tiles to match existing
WALLS - brickwork to match existing

Mr & Mrs LANGLEY

PROPOSED SIDE & REAR EXTENSION
37 BARNSBRIDGE GROVE
BARNSLEY

PLANS & ELEVATIONS

1:100@A3 DEC. 09 Rev B

Peter Thompson
M.C.I.A.T.
"Linwood"
Barnsley Road
Dodworth
Barnsley S75 3JR
tel. 01226 201391
m. 07973251730
e-mail peter-thompson@hotmail.co.uk