



Existing Section AA

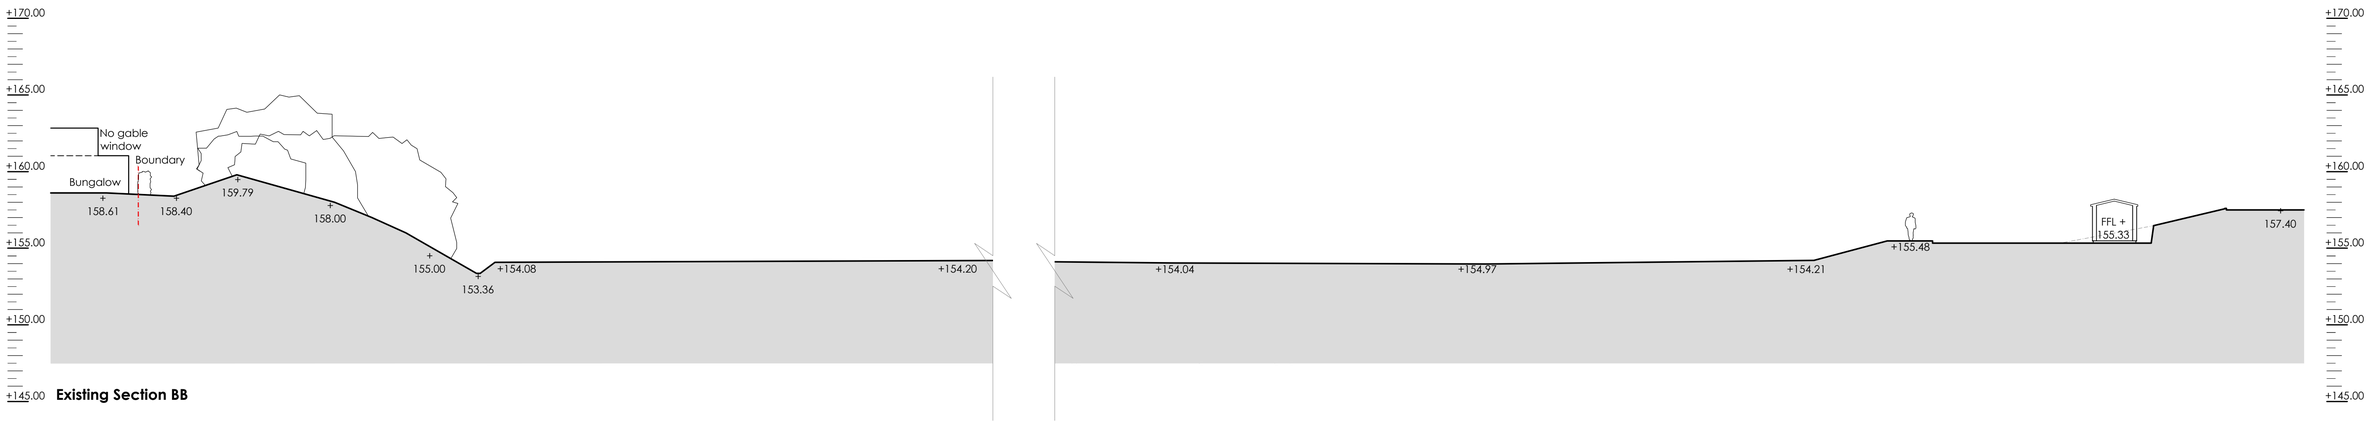


Existing Section BB

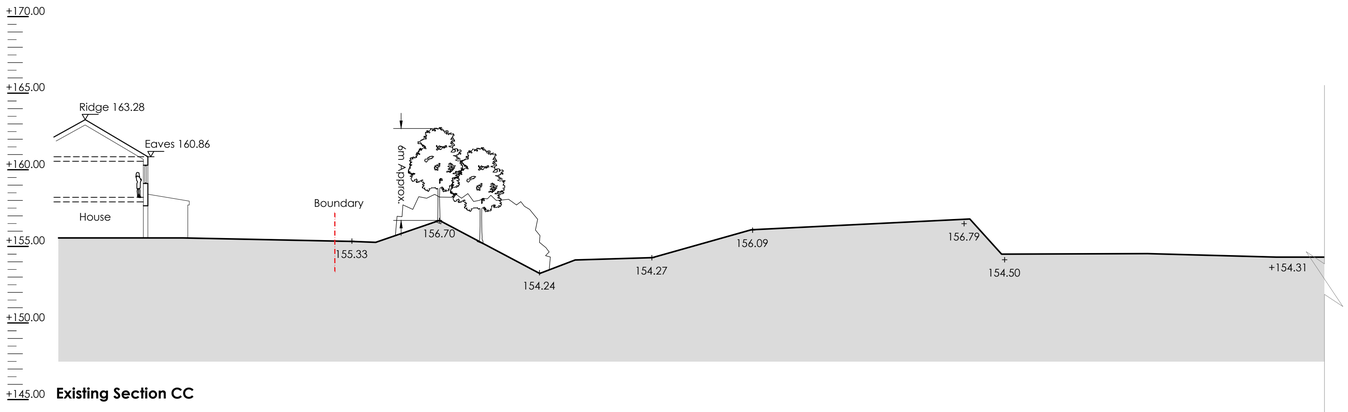

Existing Section CC

Note:
Information is based on topographical survey and received information.
Assumed site boundary and site constraints subject to confirmation.
All Legal easements and extent of existing underground services locations are subject to confirmation.

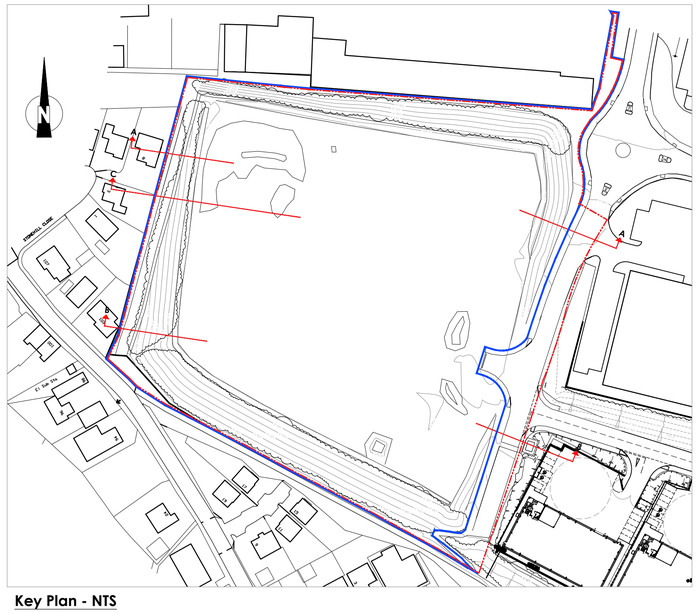

Key Plan - NTS

0 2 4 6 8 10m
SCALE 1:200

LEVELS
+000.00 **Existing levels**

Rev	Date	Description	Rev By	Chk'd By
A	09.2021	Ownership boundary line updated.	AT	MJS

Project Title	Proposed Development Plot 3 Ashroyd Business Park Junction 36 M1 Barnsley S74 9SB
Client	Network Space Ltd
Status	Planning
Scale	1:200
Drawing Size	A1
Date	Sep 2021
Drawn By	AT
Checked	MJS
Drawing Title	Existing Site Sections 01
Job-Dwg No	14698A-122
Rev	A

2 St. Johns North, Wakefield, WF1 3QA t. 01924 291800
Carvers Warehouse, 77 Dale Street, Manchester, M1 2HG t. 0161 2388555
The Old Rectory, 79 High Street, Newport Pagnell, MK16 8AB t. 01908 211577
101 London Road, Reading, RG1 5BY t. 0118 9507700
10 Gees Court, St Christophers Place, London, W1U 1JJ t. 0207 4091215

THE HARRIS PARTNERSHIP
ARCHITECTS
www.harrispartnership.com

This drawing is copyright and may not be reproduced in whole or part without written authority. Do not scale off this drawing.

CAD file reference 14698A - 17.0 Drawings\100 Series-Planning