


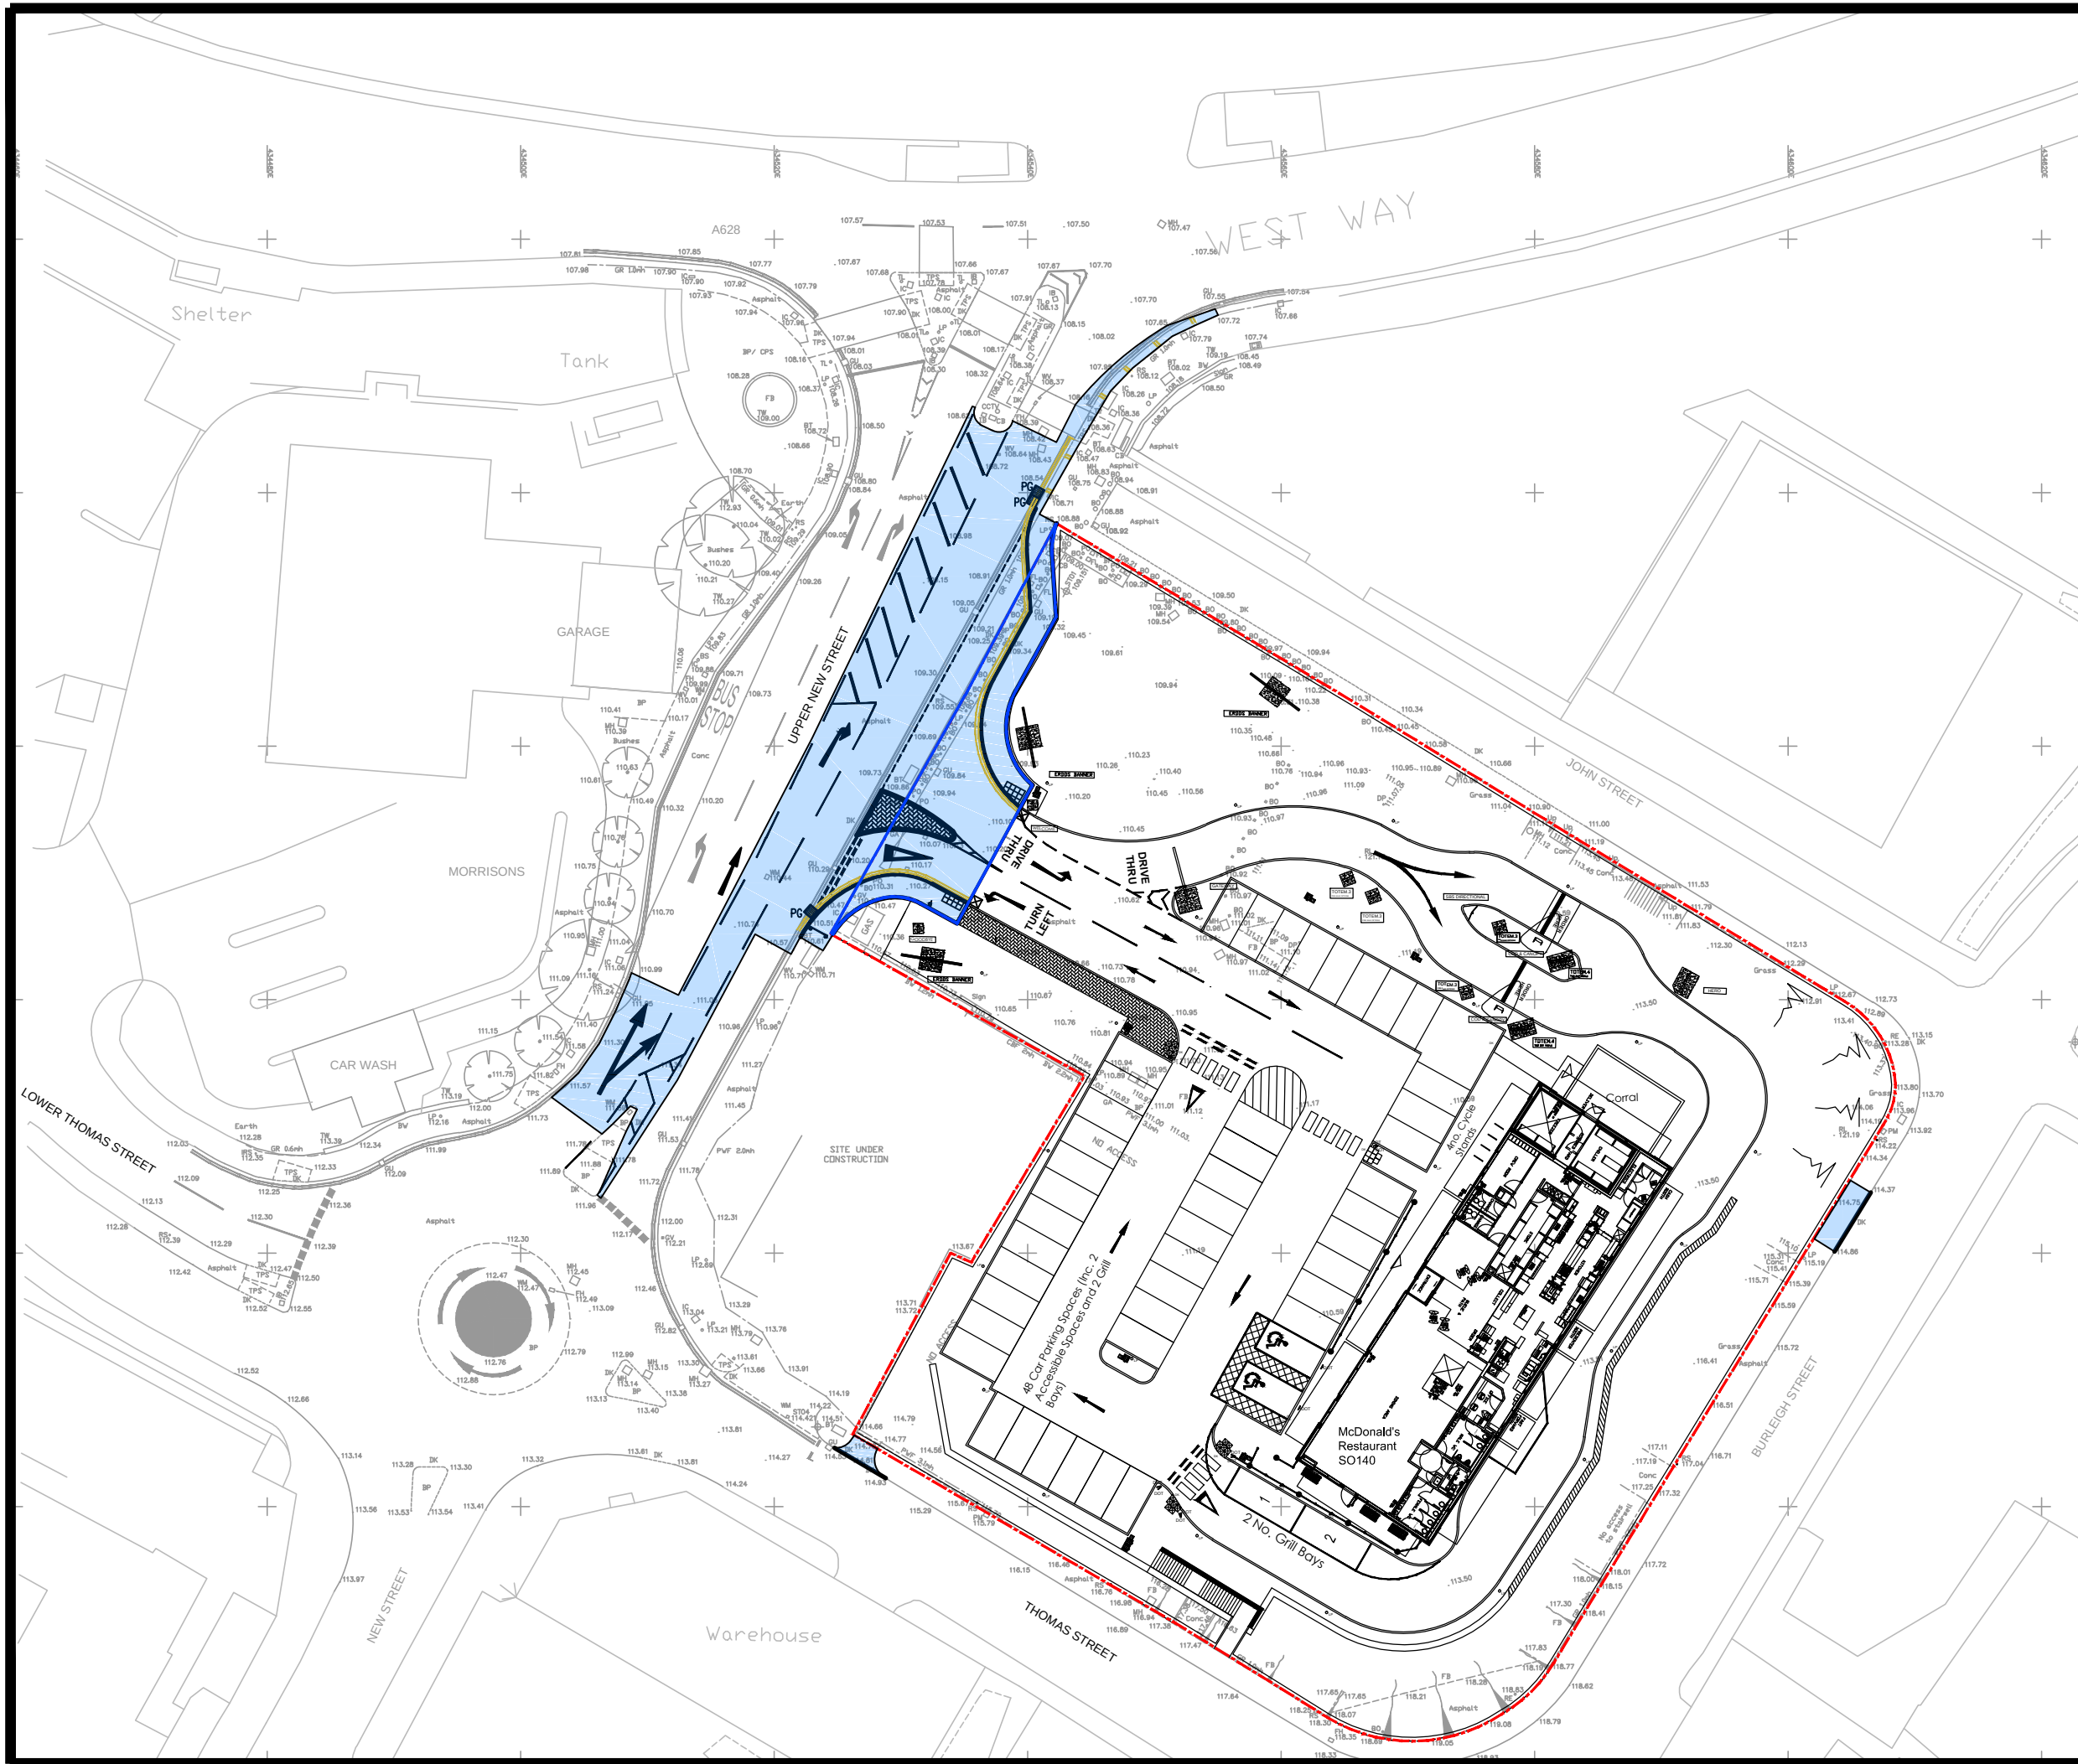

1. Do not scale from this drawing
2. All details to be confirmed on site.

KEY

- S278 WORKS 
- LAND TO BE DEDICATED BOUNDARY 

Rev	Description	Date	By	Chk
B	Land to be dedicated boundary added	29.05.18	ct	
A	Section 38 area removed	11.05.18	MT	CT

AMENDMENTS



ADL Traffic & Highways Engineering Ltd.
ADL House
The Oaklands Business Park
Yate, Bristol
BS37 5NA
Tel : 01454 332100
Fax : 01454 327983
E-Mail : hcad@adlhighways.co.uk

ADL Job No.	3210		
Project	McDonalds Restaurant Upper New Street Barnsley		
Title	S278 Works		
Date	15.12.17	Drawn	MT
Checked	Date	Approved	Date
Scale	Dwg No.	Rev.	
1:500	3210-001	B	