Land Registry

PENNINE LAW
PO BOX 259
BANK CHAMBERS
PENISTONE
SHEFFIELD
S36 6HX

Your ref: JMJ/P/AC/BRAMMER/9550.1

Our ref: RCS/SYK52393/NE CT12. Date: 14 March 2013

COMPLETION OF REGISTRATION

Title Number: SYK52393

Property: 2 The Moorlands, Lee Lane, Millhouse Green (S3...

Registered Proprietor: CHRISTOPHER BRAMMER
SHEILA BRAMMER

Your application lodged on March 13, 2013 has been completed. An official copy of the register together with the Title Information Document accompany this notification of completion.


There are no other documents to issue to you.

If we need to write to, or send a formal notice to, an owner, chargee or other party who has an interest noted on the register, we will write to them at their registered address. It is important that this address is correct and up to date. Please let us know at once of any change of address, quoting the title number.


You do not need to reply unless you think a mistake has been made. If there is a problem, please let us know.

Land Registry
Nottingham Office
Castle Wharf House, 2 Canal Street, Nottingham, NG1 7AU
DX No: 10298 NOTTINGHAM 3 E-mail: nottingham.office@landregistry.gsi.gov.uk
Tel: 0300 006 0008 Fax: 0300 006 0028

Plan

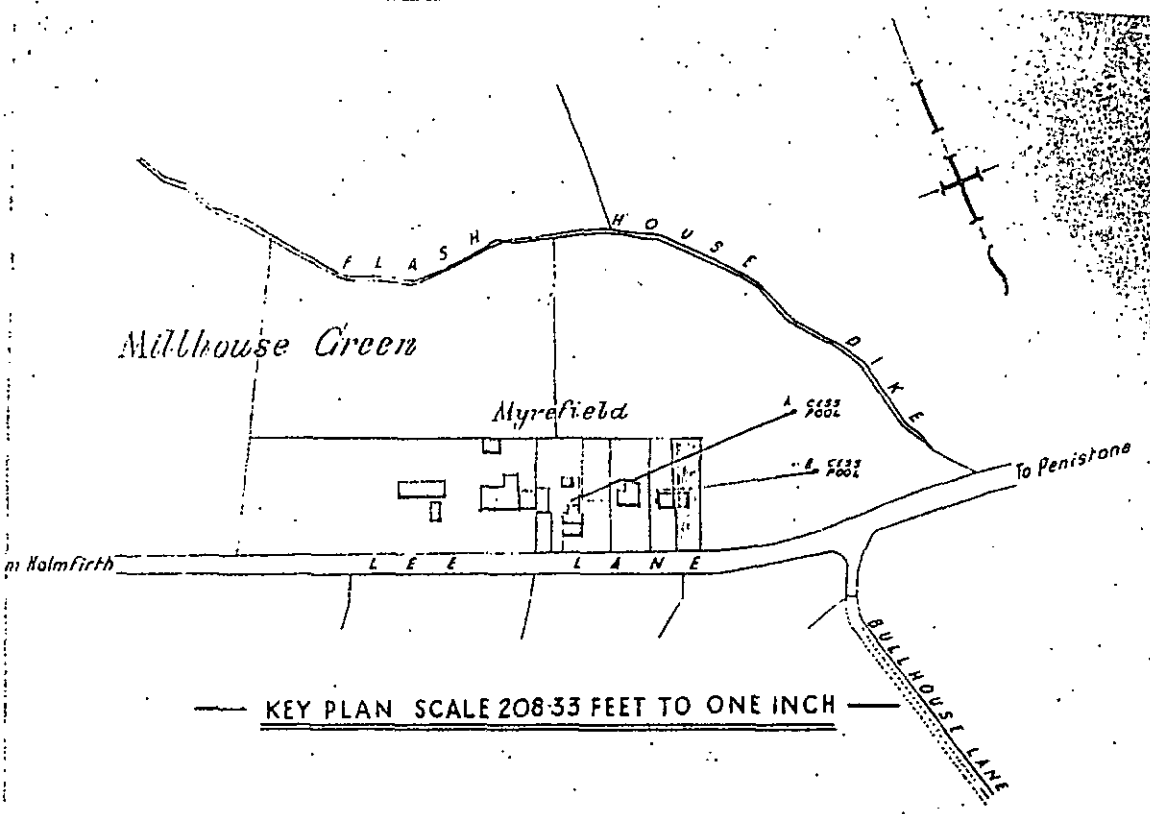

KEY PLAN SCALE 208·33 FEET TO ONE INCH

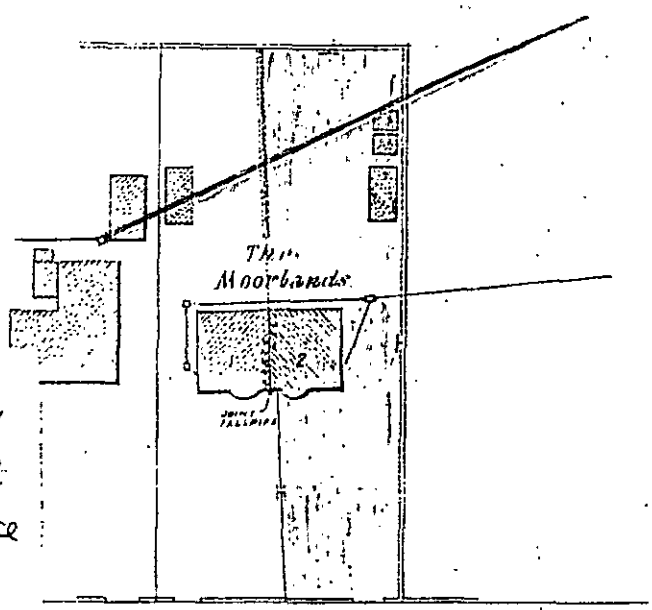

H.M. LAND REGISTRY
TITLE No. SYK 52393
PHOTOGRAPHIC COPY
(liable to distortion in scale)
of PLAN to Conveyance
dated 28·4·66


Contents (coloured pink & green) 766 Sq. yds.

SCALE 41·66 FEET TO ONE INCH.

W.H. LANCASHIRE & SON
ARCHITECTS, SURVEYORS & VALUERS,
SHEFFIELD.

AS BELOW

~~Alicia Clow takes a tour of a wonderful four-bedroomed property in Thurlstone packed full of quality fixtures and fittings.~~

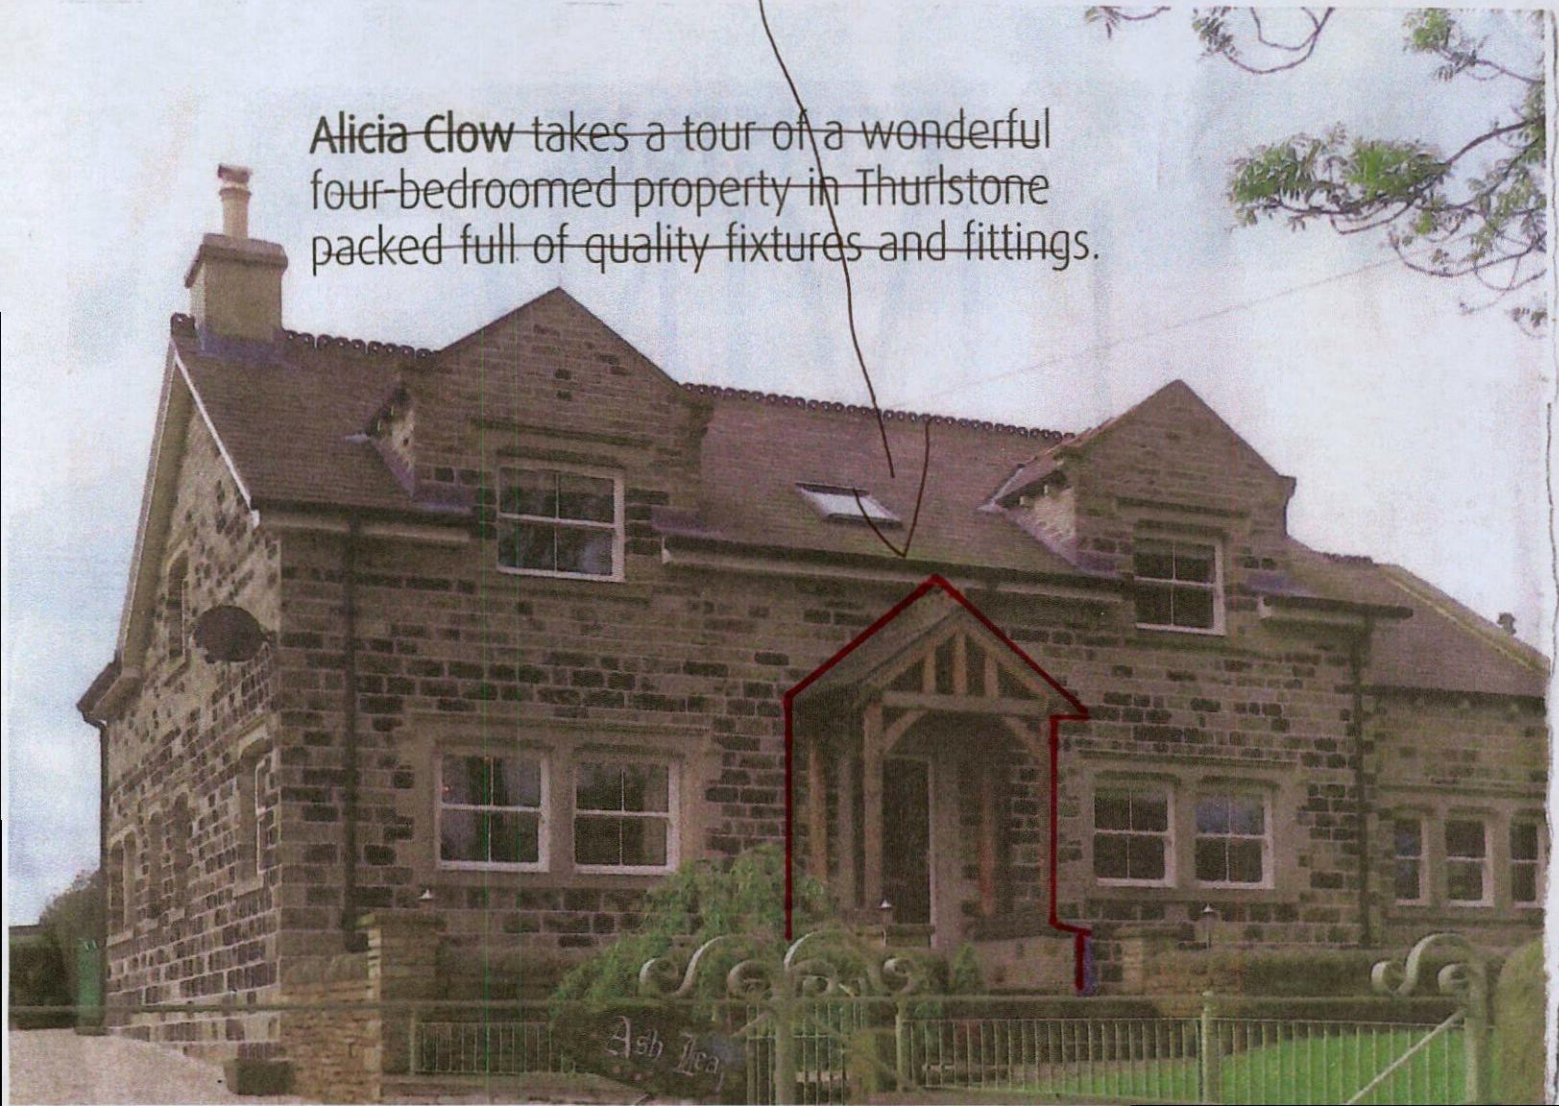

PADDOCK

N

S

GARDEN BELONGING
MYRE
HOUSE

POND

SHRUBS

12-90

SHED

4.25

4M.

3.15

2.3 OIL TANK

1.7

4.8 GARAGE

2.5

8.3

9.45

NEIGHBORS
EXTENSION

OPEN CANOPY
TO BE ERECTED

3M

43

10.62


EXTENSION

4M.

1.70

PADDOCK

CHRISTOPHER + SHEILA BRANMER
2 THE MOORLANDS
LEE LANE
MILLHOUSE GREEN
PENISTONE
SHEFFIELD S36 9NN
01226 936782

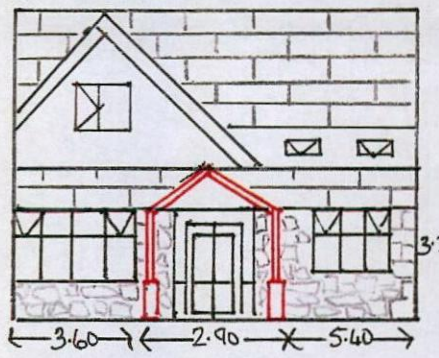

TILES TO MATCH EXISTING
TIMBER SUPPORTS
STONE TO MATCH EXISTING

RAIN WATER TO
DISCHARGE INTO EXISTING.

53.10

1
THE MOORLANDS
LEE LANE

2
THE MOORLANDS
LEE LANE

SCALE 1:200

20M.

11.50

ACCESS

LEE LANE