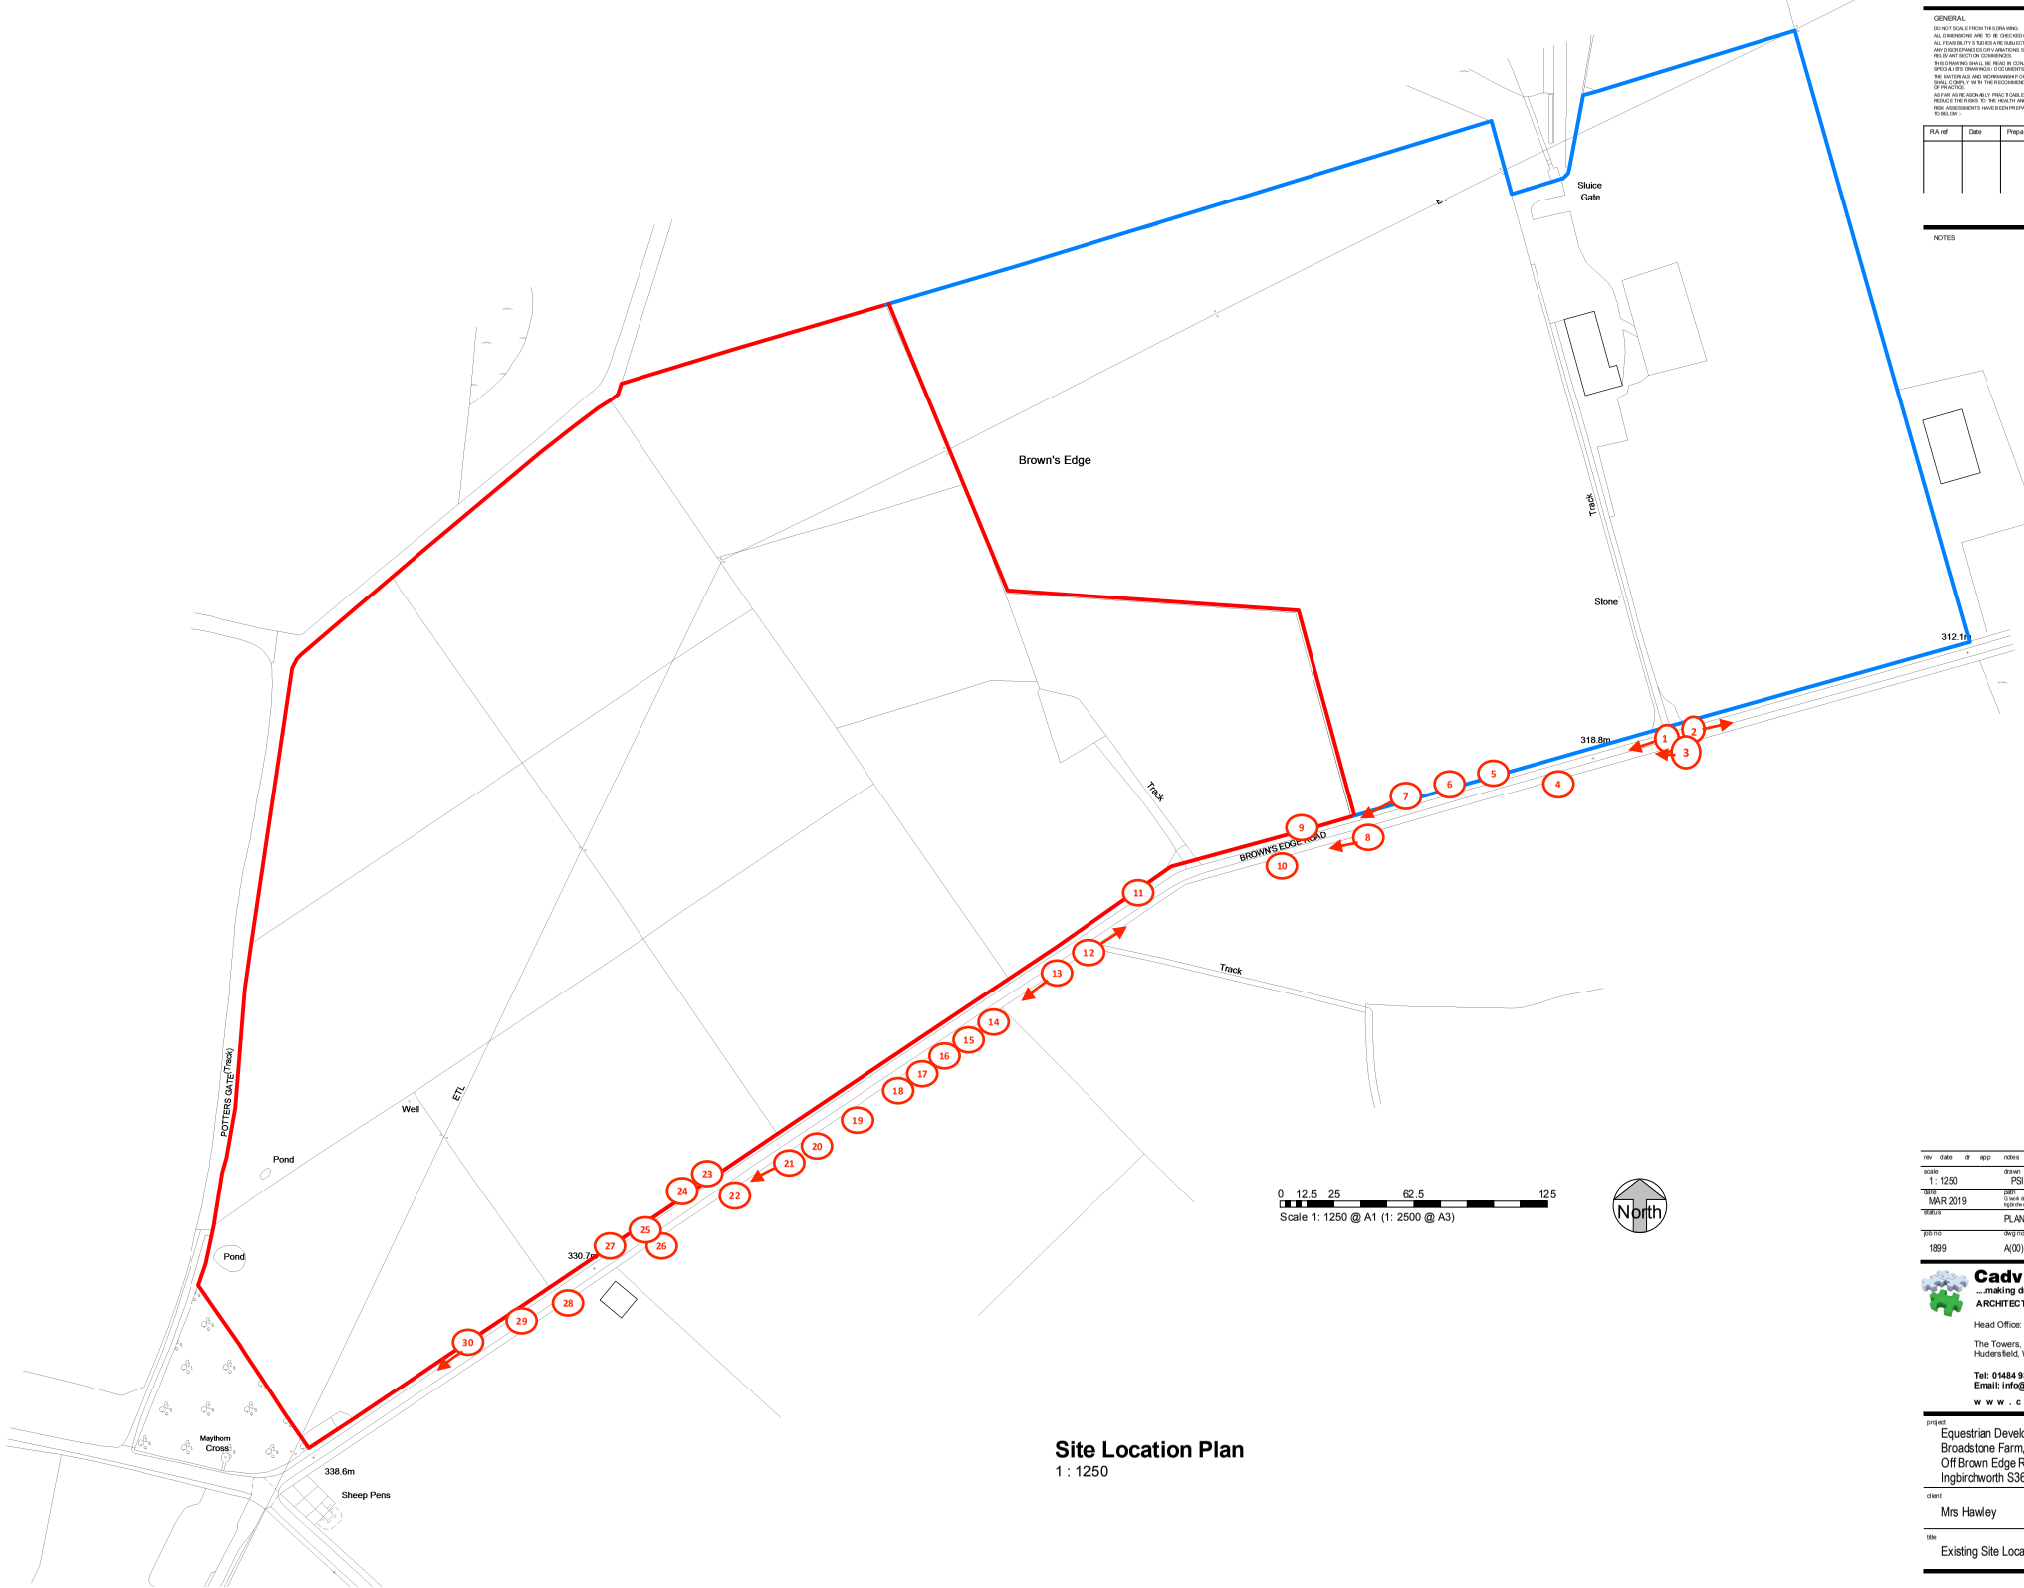


GENERAL

DO NOT SCALE FROM THIS DRAWING.
ALL DIMENSIONS ARE TO BE CHECKED ON SITE AND CONFIRMED TO AUTHOR.
ALL FEASIBILITY STUDIES ARE SUBJECT TO FULL SITE SURVEY + LOCAL AUTHORITY APPROVALS.
ANY DISCREPANCIES OR CONDITIONS SHALL BE NOTIFIED TO CADVIS3D BEFORE WORK ON THE SITE IS COMMENCED.
THIS DRAWING SHALL BE READ IN CONJUNCTION WITH ALL RELEVANT CONSULTANTS AND / OR SPECIALIST'S DRAWINGS / DOCUMENTS.
THE MATERIALS AND WORKMANSHIP OF ALL RELEVANT TRADES AND BUILDING OPERATIONS SHALL COMPLY WITH THE RECOMMENDATIONS OF CURRENT BRITISH STANDARDS AND CODES OF PRACTICE.
AS FAR AS IS REASONABLY PRACTICABLE, THIS DESIGN HAS BEEN PREPARED IN SUCH A WAY AS TO REDUCE THE RISKS TO THE HEALTH AND SAFETY OF PERSON(S) WHO MAY BE AFFECTED.
RISK ASSESSMENTS HAVE BEEN PREPARED FOR ANY UNAVOIDABLE RISKS AND ARE REFERRED TO BELOW :-

RA ref	Date	Prepared	Item

NOTES

Site Location Plan
1 : 1250

rev	date	dr	app	notes

scale	drawn	appr'v
1 : 1250	PSI	LH
date	path	
MAR 2019	G:\work docs\Architectural Jobs\1899 - Broadstone Farm, Ingbirchworth\1899 proposal REVC.rvt	
status	PLANNING	
job no	dwg no	rev
1899	A(00)-01	-

Cadvis3d
...making dreams happen
ARCHITECTURAL DESIGN SERVICES
Head Office:
The Towers, 237 Wakefield Rd, Lepton, Huddersfield, West Yorkshire, HD8 0DH
Tel: 01484 937123 / 07955 898269
Email: info@cadvis3d.co.uk
w w w . c a d v i s 3 d . c o . u k
multi-award winning design

project
Equestrian Development,
Broadstone Farm,
Off Brown Edge Road,
Ingbirchworth S36 7GR

client
Mrs Hawley

title
Existing Site Location Plan

© Reproduction of this drawing in part or whole is forbidden without prior permission