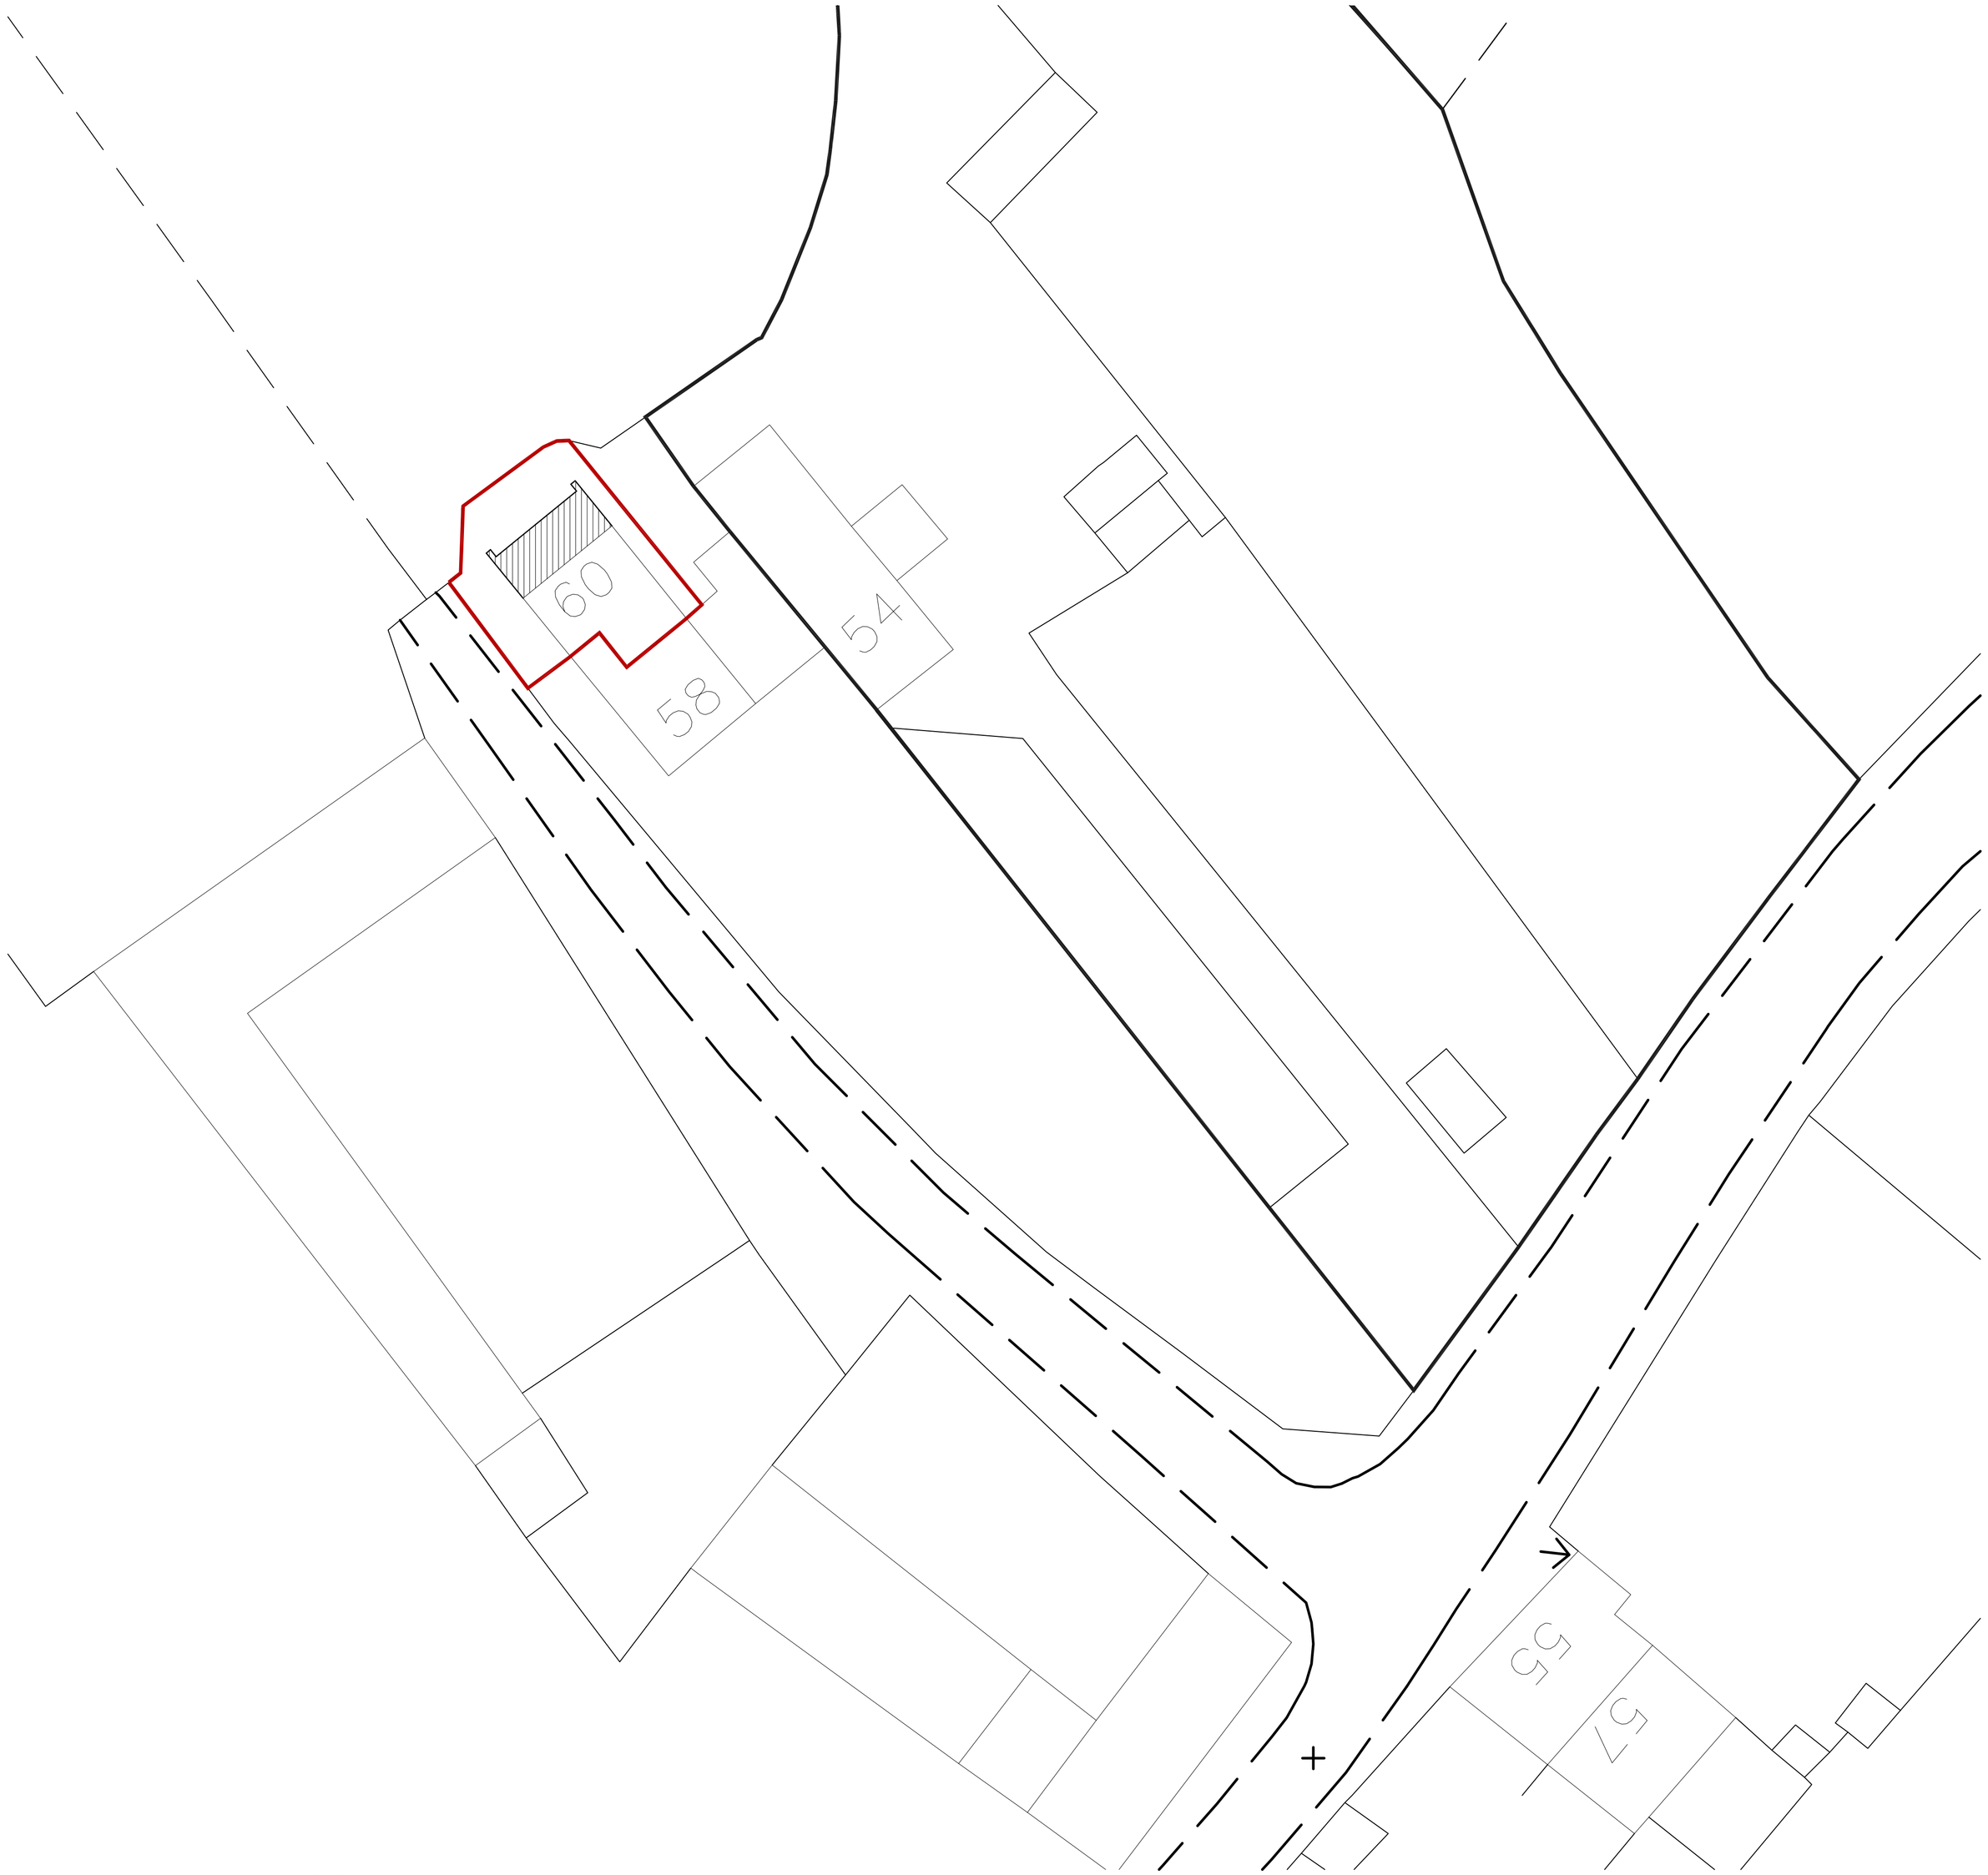


Ordnance Survey (c) Crown Copyright 2013. All rights reserved. Licence number 100020449

REVISION	DATE	DESCRIPTION

Note to Client : These works will be subject to CDM Legislation

Note to CONTRACTOR

Check all dimensions prior to commencing works or ordering any materials

On no account are any works whatsoever including foundations to be undertaken outside the boundary of the site without the express permission of the adjoing owner

Note to CLIENT

It is your responsibility to check with the Statutory Authorities where all the services, particularly those outside the property are located, and to advise the Contractor accordingly, prior to accepting his quotation for the works Note, this may have both cost and safety issues

APPROVAL	DATE	DRAWING	AUTHORITY	REFERENCE NO
Building Regulations				
Planning Approval				
Planning Submission				

CHARTERED ARCHITECTS
NEIL BOWEN R.I.B.A.

Unit 2, The Office Campus, Paragon Business Park, Red Hall Court, Wakefield, WF1 2UY

01924 380873

Project
Proposed 2 storey extension at 60 Jebb Lane Haigh for Mr Brown

Drawing
Block Plan

Date 01/11/2013

Drg No 2

A1

F	1649	Scale
R		1:200