
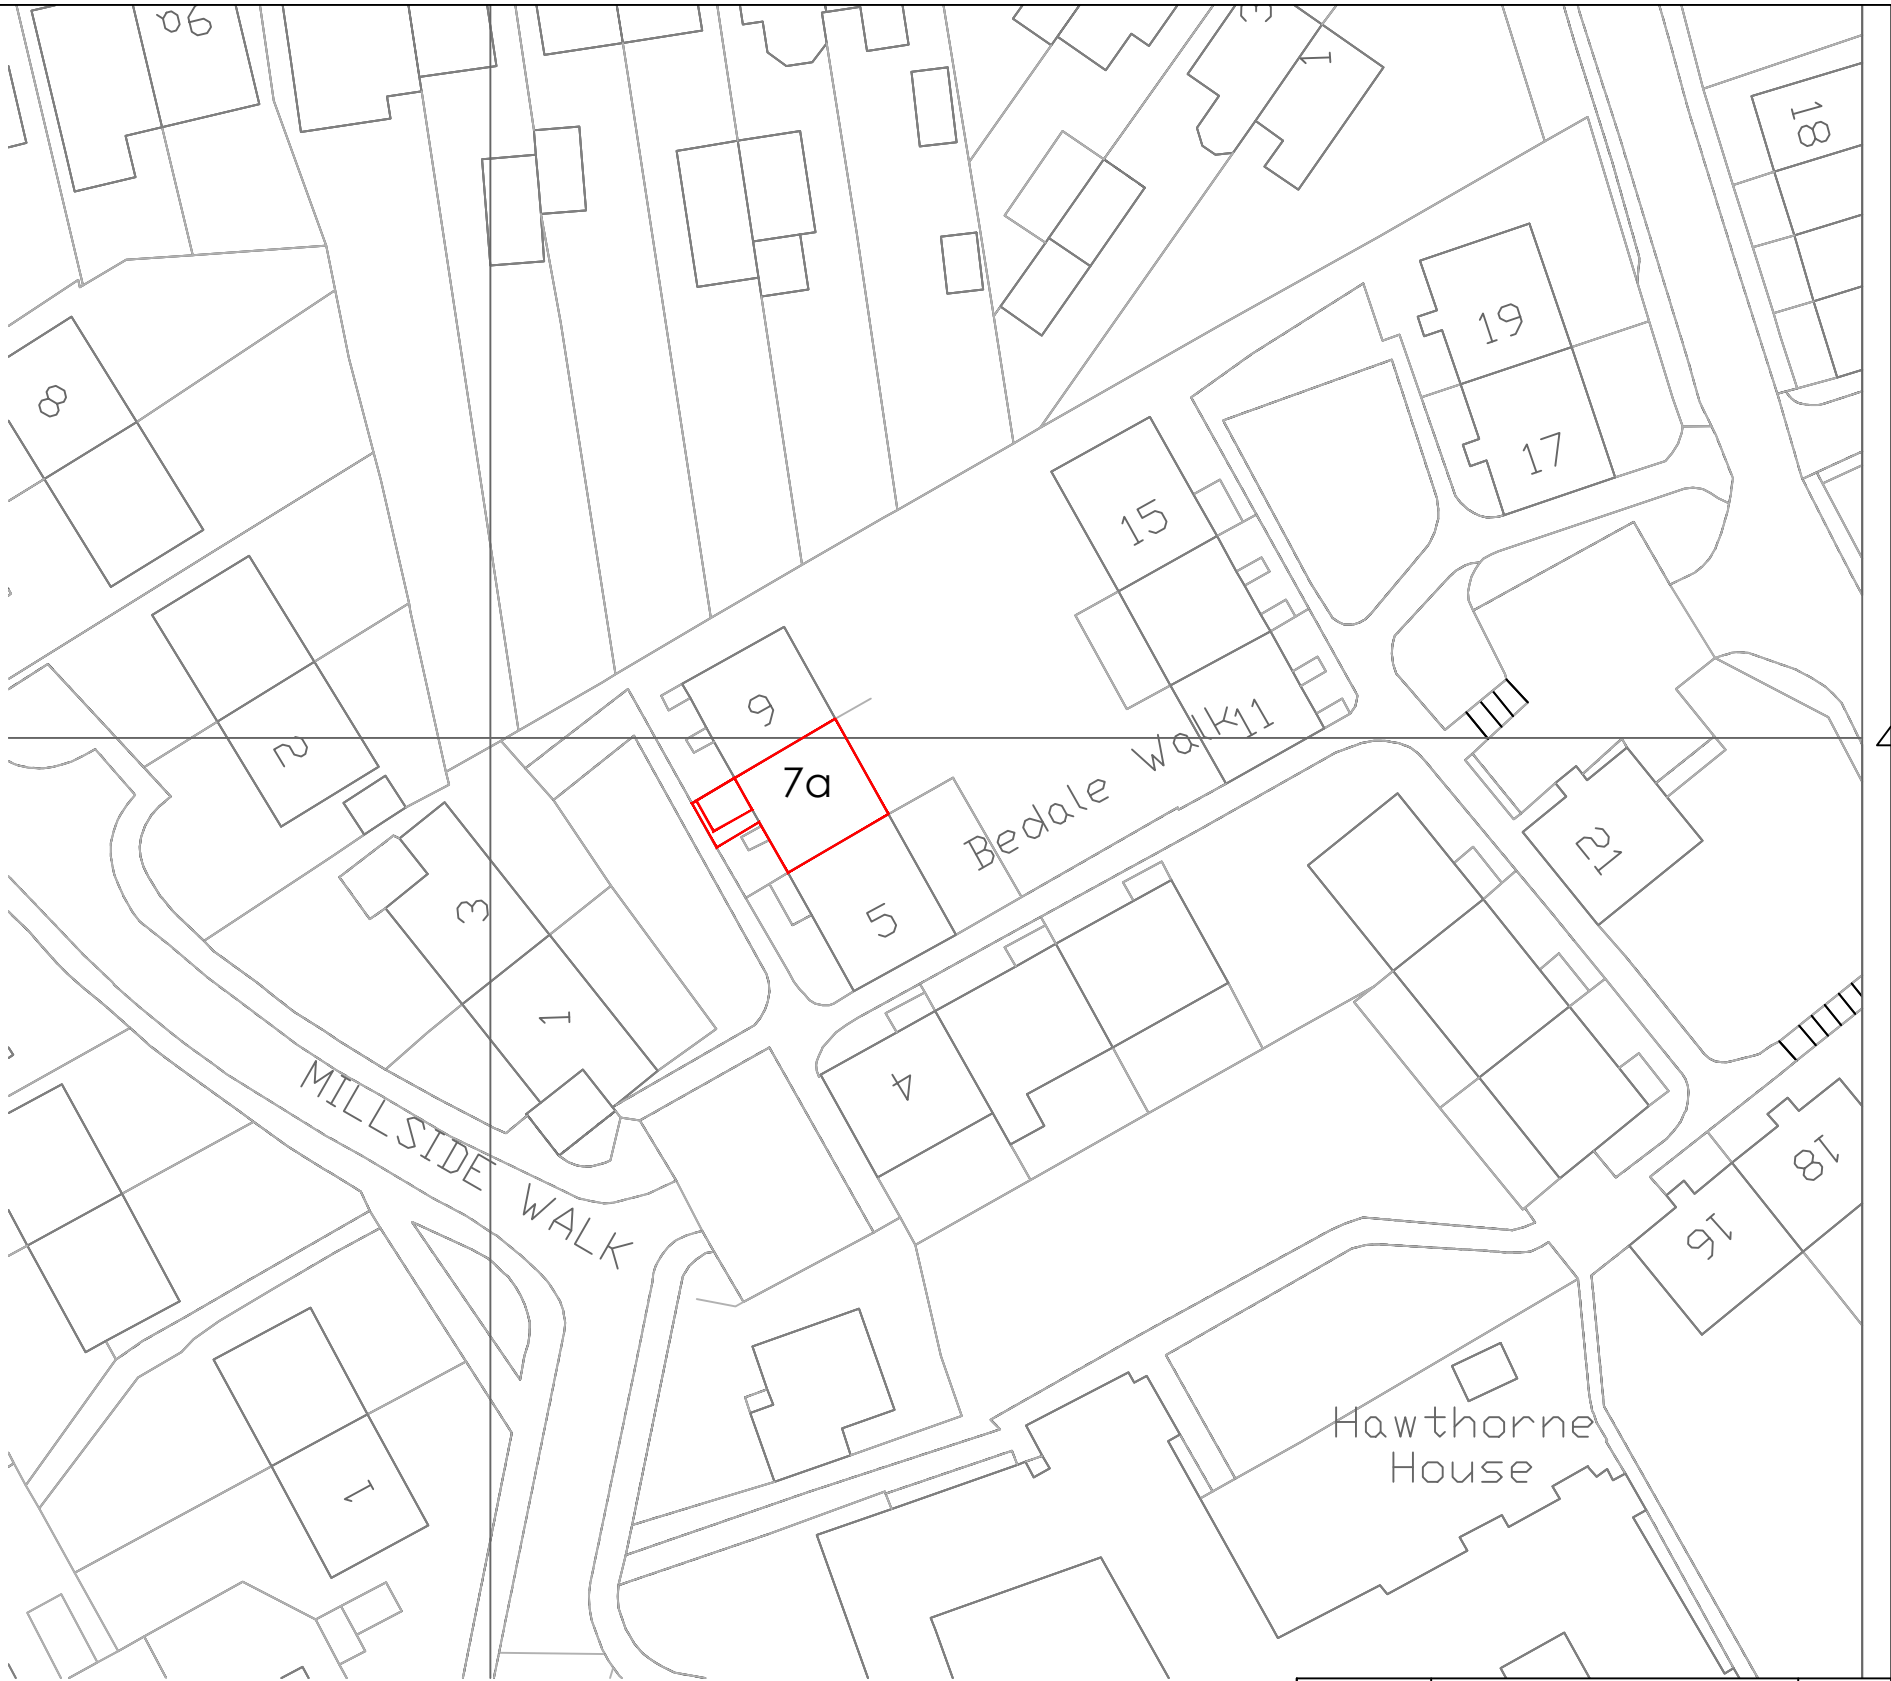


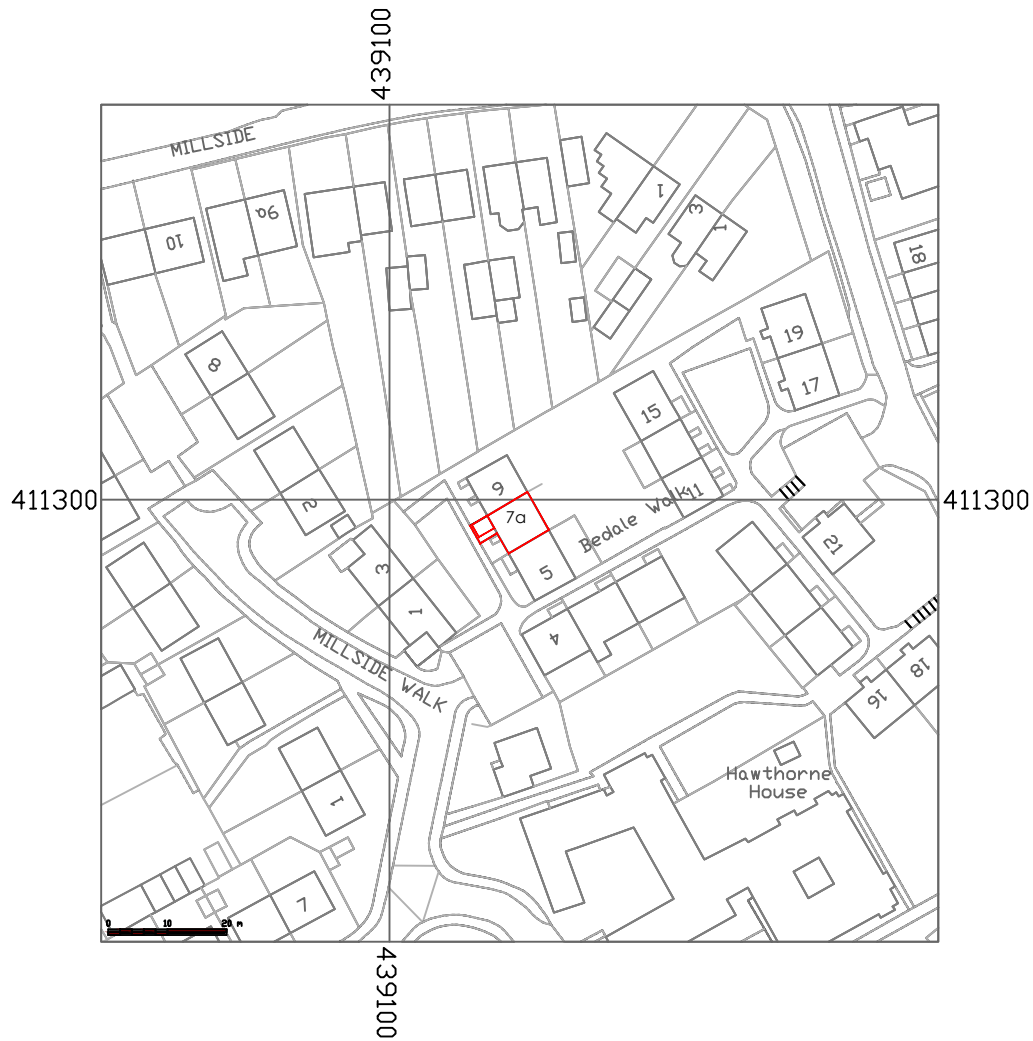

Revisions	A. A-----	00-00-00
This drawing is for planning permission only and is not a construction drawing.		
Drawing Title	LOCATION-PLAN-BLOCK-PLAN	
Job No. - Dwg No.	RH1/2016/9	-
Client:	R Hall 7a Bedale Walk Shafton BARNLEY S72 8RG	
Scale.	1:1250 / 1:500	