


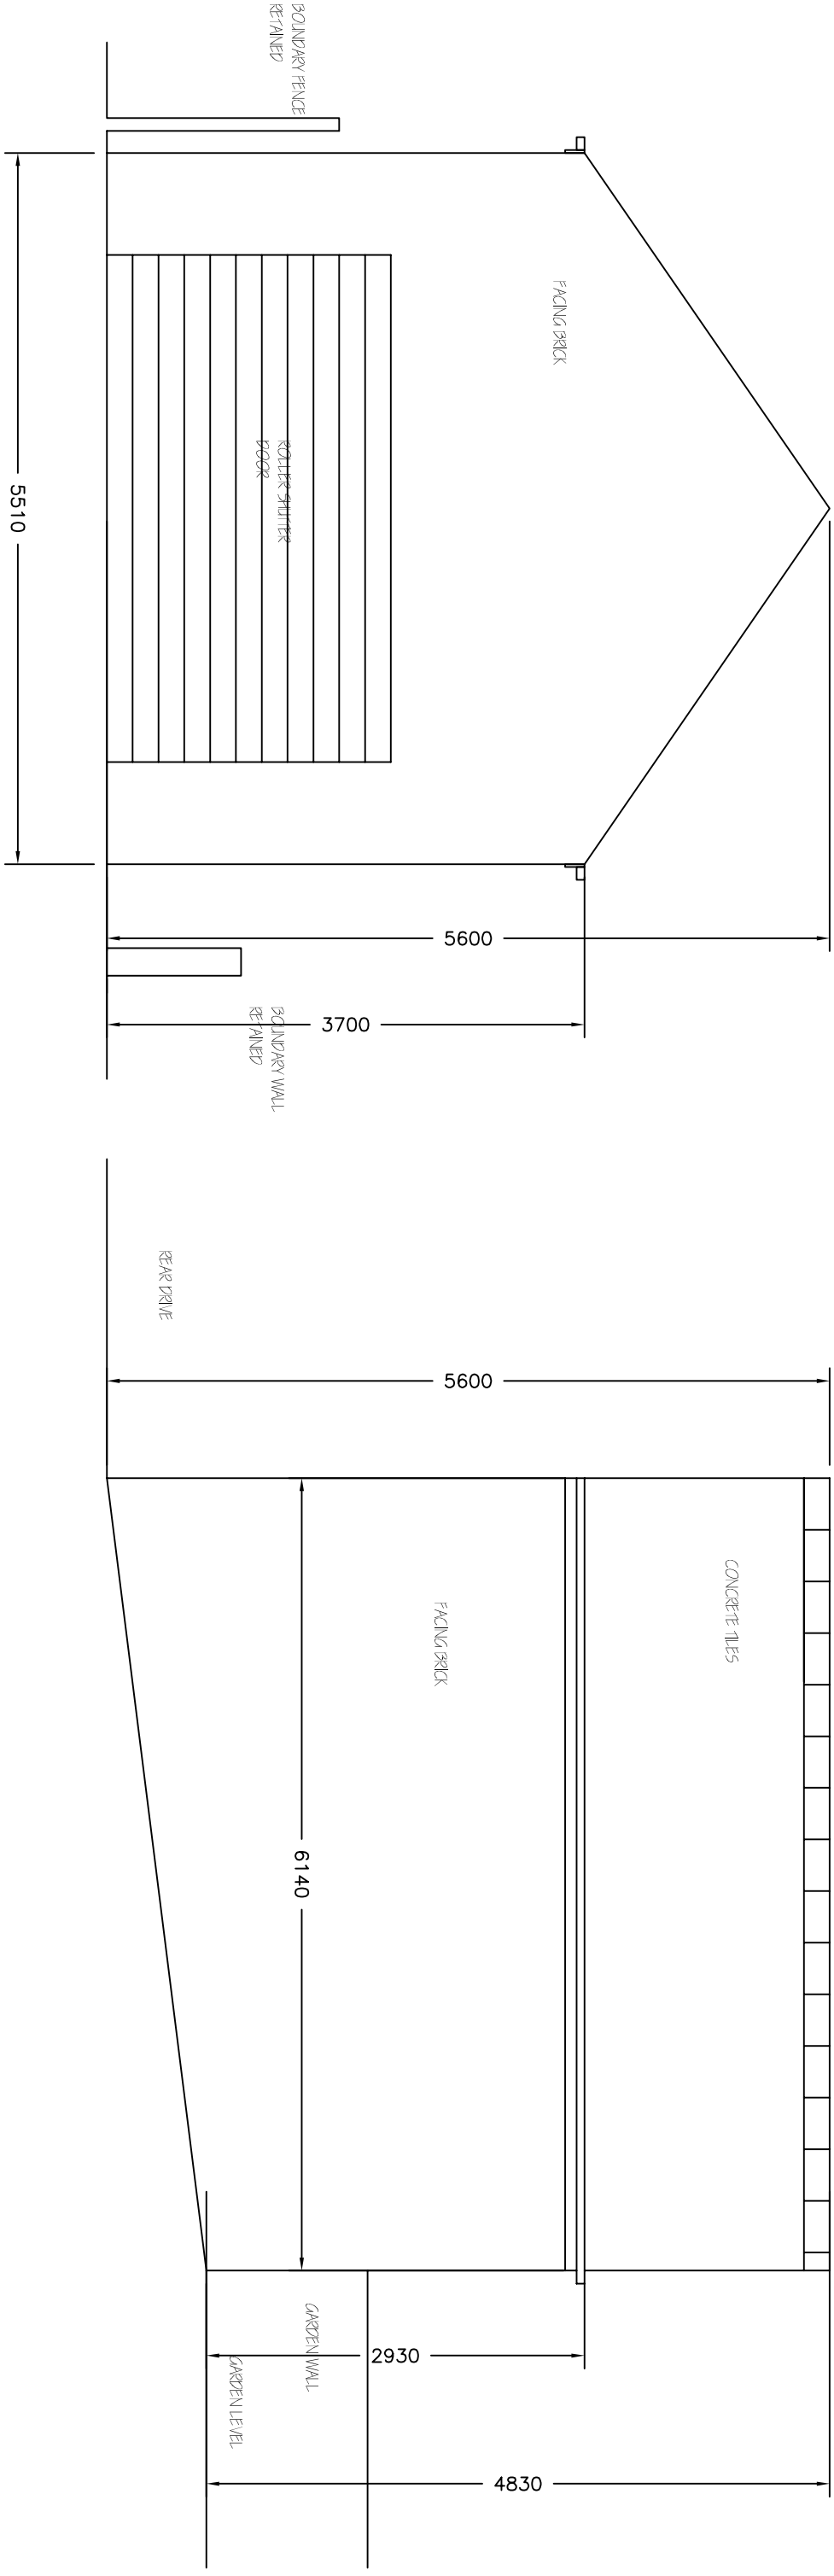

PROPOSED FRONT
ELEVATION TO
GARAGE 1:50

PROPOSED SIDE
ELEVATION TO
GARAGE 1:50

Revisions		A. A----	00-00-
This drawing is for planning permission only and is not a construction drawing.			
Drawing Title		PROPOSED-GARAGE	
Job No. - Dwg No.		LP/2013/1	—
Client:		ROBERT AND DAWN WOOD GENEVAAR MOUNT VERNON ROAD BRANISLEY ST0 4DH	
Scale,		1:50	