FRONT ELEVATION

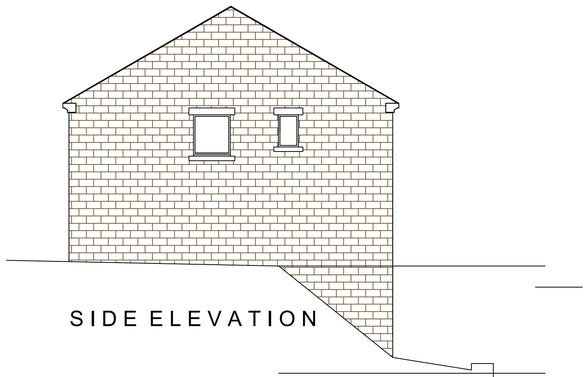

SIDE ELEVATION

REAR ELEVATION

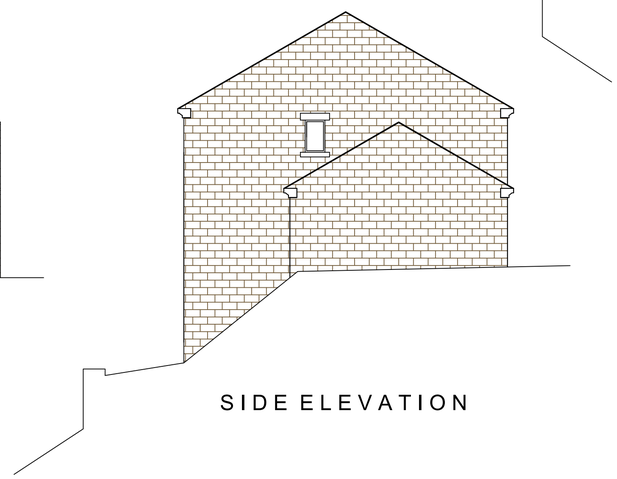

SIDE ELEVATION

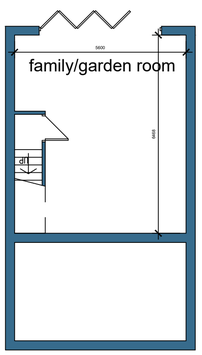

LOWER GROUND FLOOR PLAN

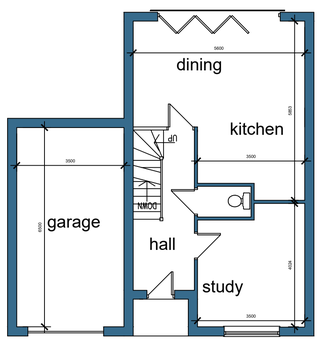

UPPER GROUND FLOOR PLAN

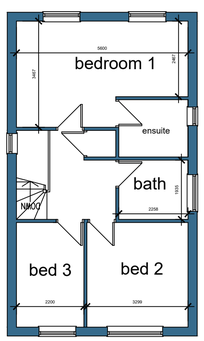

FIRST FLOOR PLAN

SITE PLAN

SCALE 1:200

LOCATION PLAN

SCALE 1:1250

White Agus PARTNERSHIP
ARCHITECTURAL SERVICES

OFFICE ONE,
34 VICTORIA ROAD,
BARNSLEY,
S70 2BU

Phone: 01226 208482
Email: info@whiteaguspartnership.co.uk
Web: www.whiteaguspartnership.co.uk

Project.	Client.		
RESIDENTIAL DEVELOPMENT AT PENNINE EDGE, CROW EDGE	MR MARK WETTON		
Drawing Title. PLANS AND ELEVATIONS	Date. SEPT 2020	Scale. 1:100 &1:200 @ A1	
	Ref. 20-098	Dwg. No. 01	Rev. B

Date	Suffix	Description	Date	Suffix	Description
23-04-21	A	GENERAL REVISIONS			
04/08/2023	B	LAYOUT REVISED			