

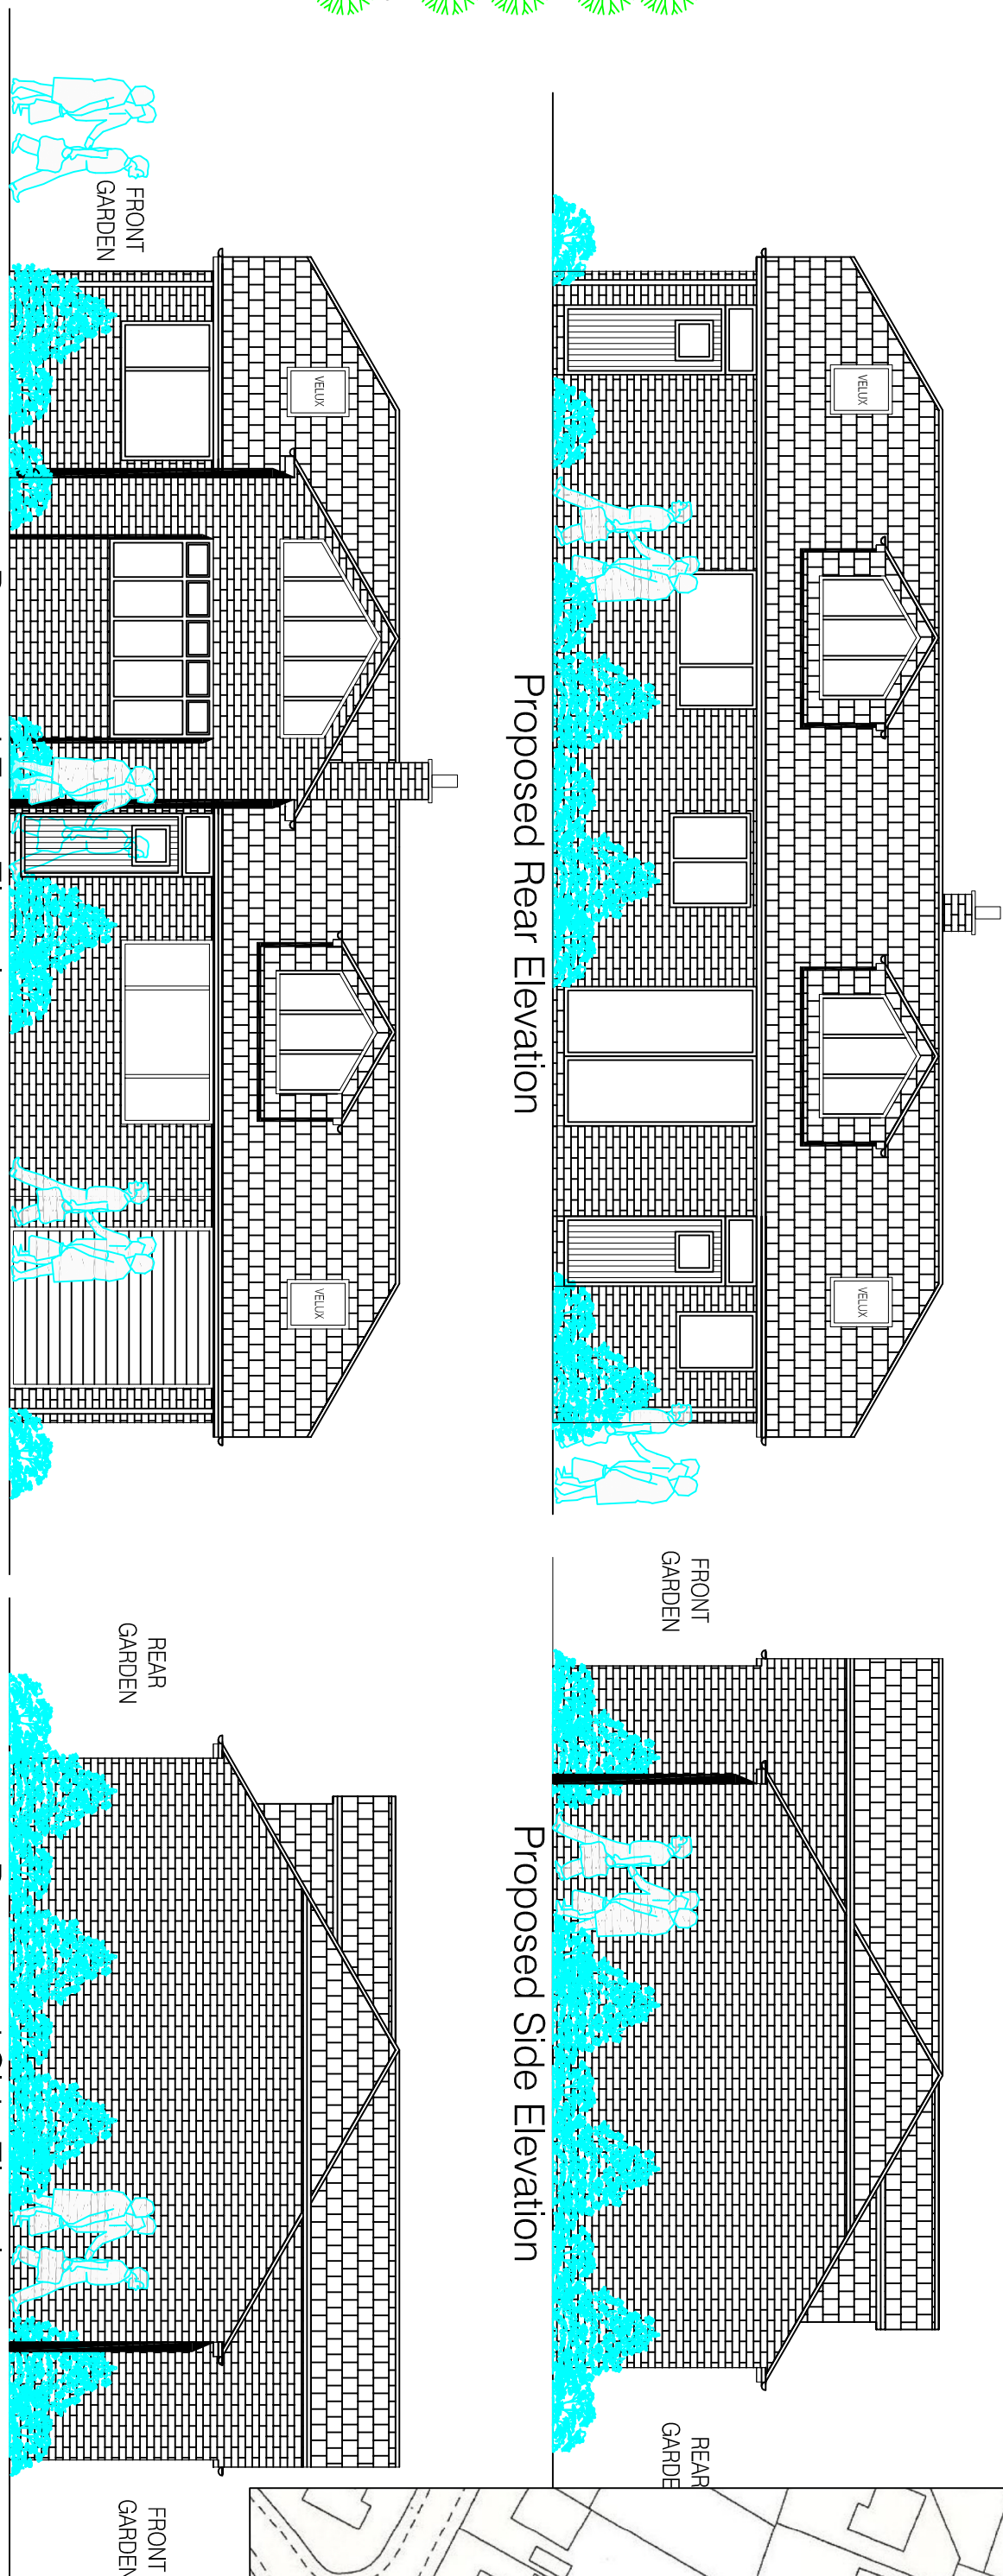
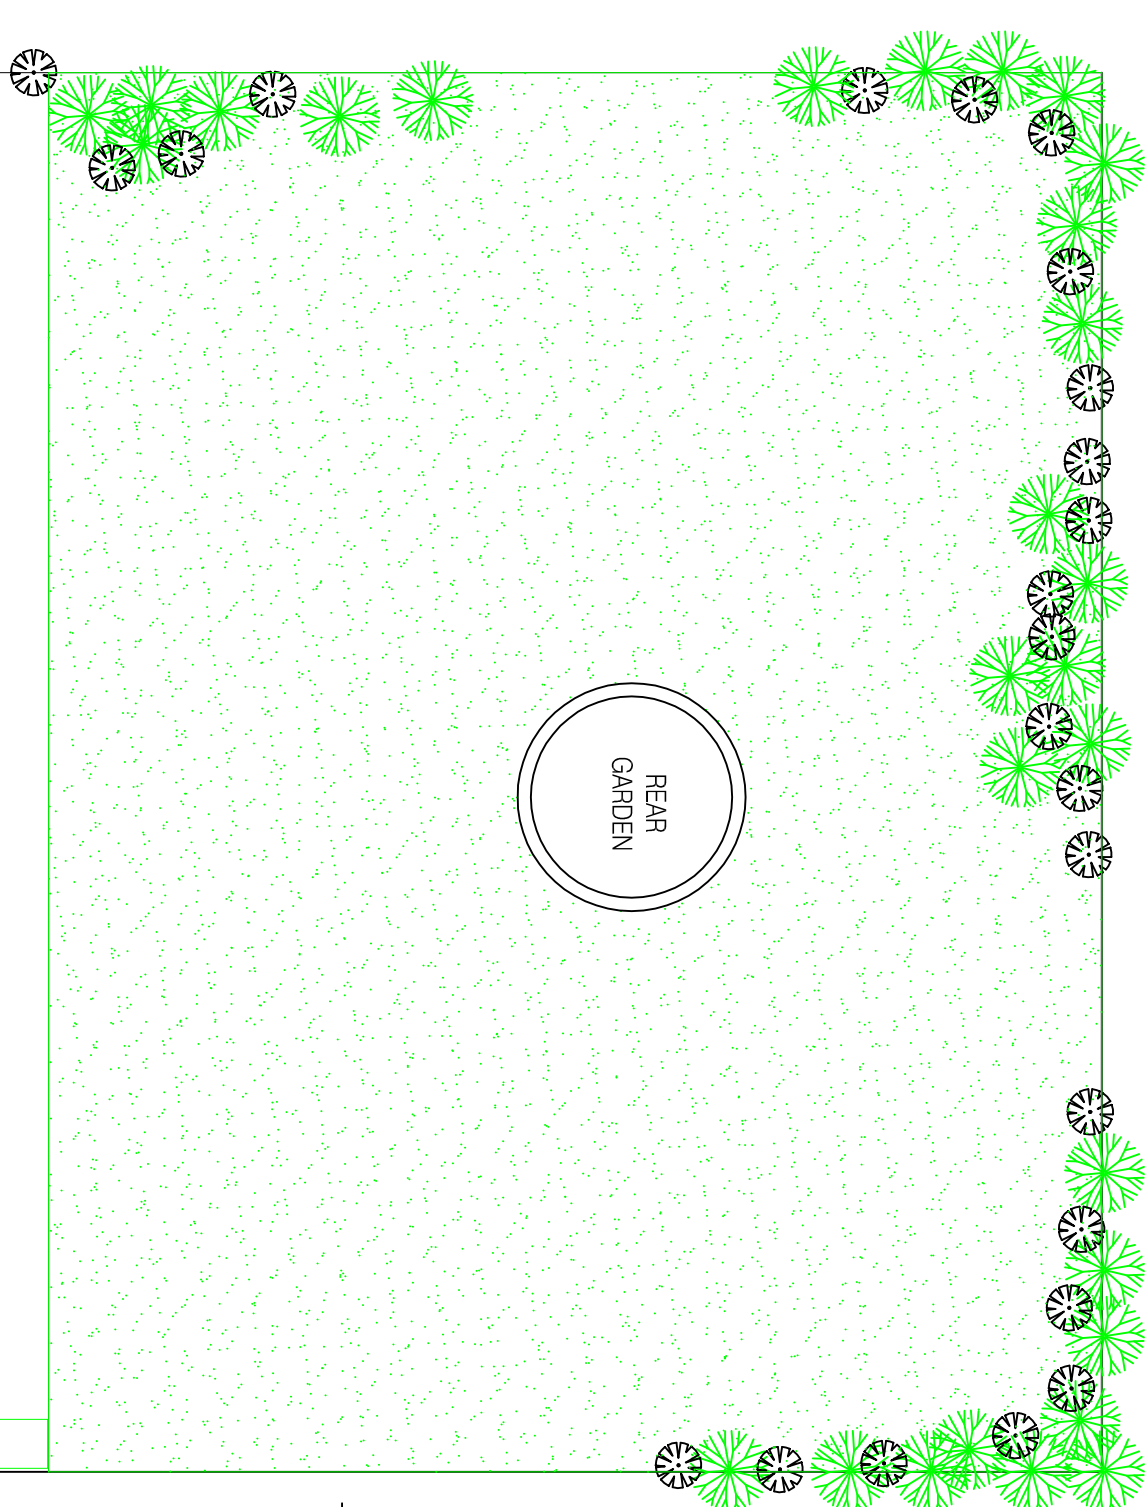
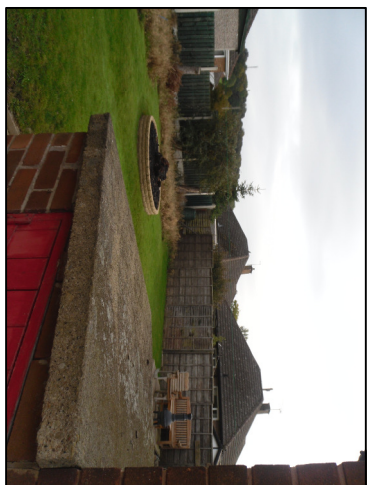


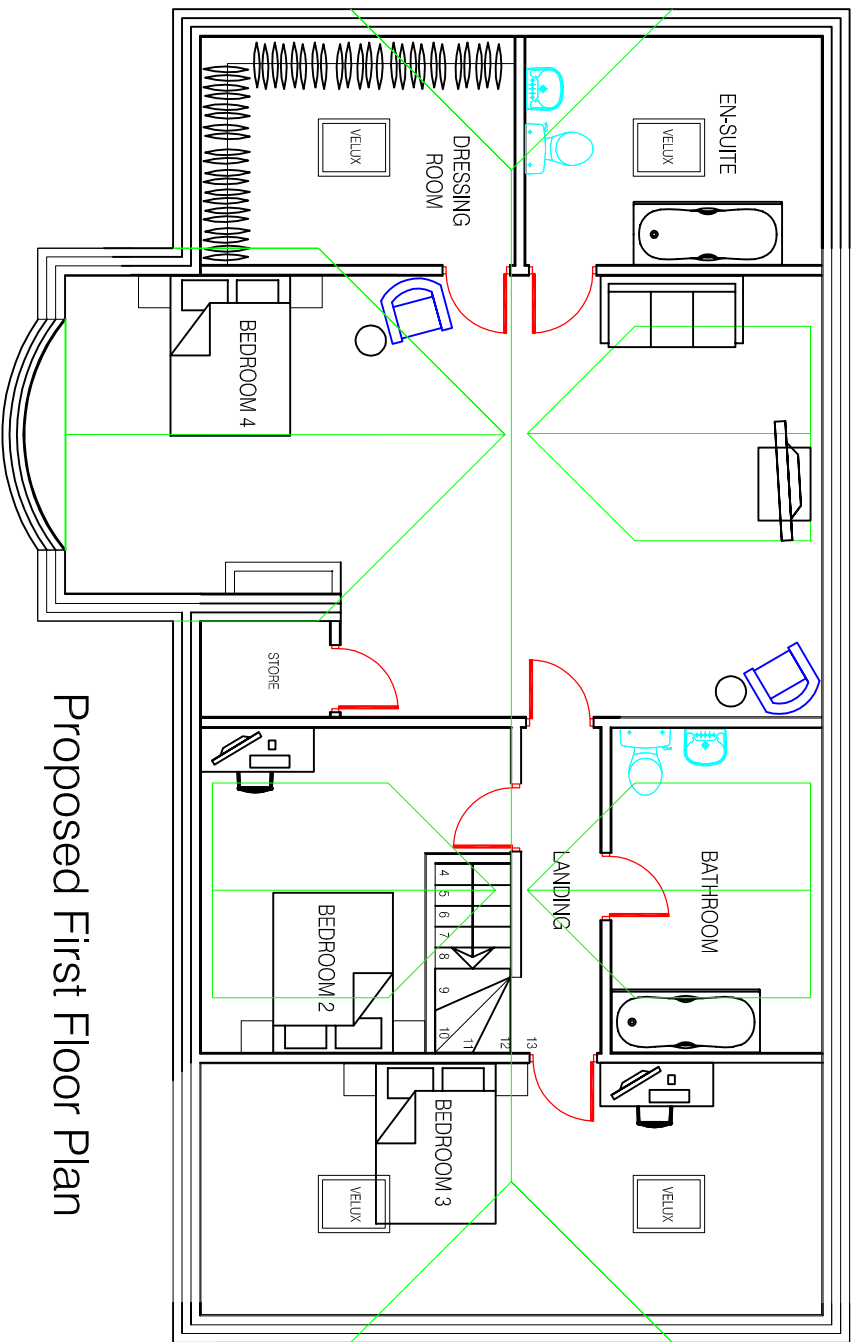

Site location plan
@1:1000 scale

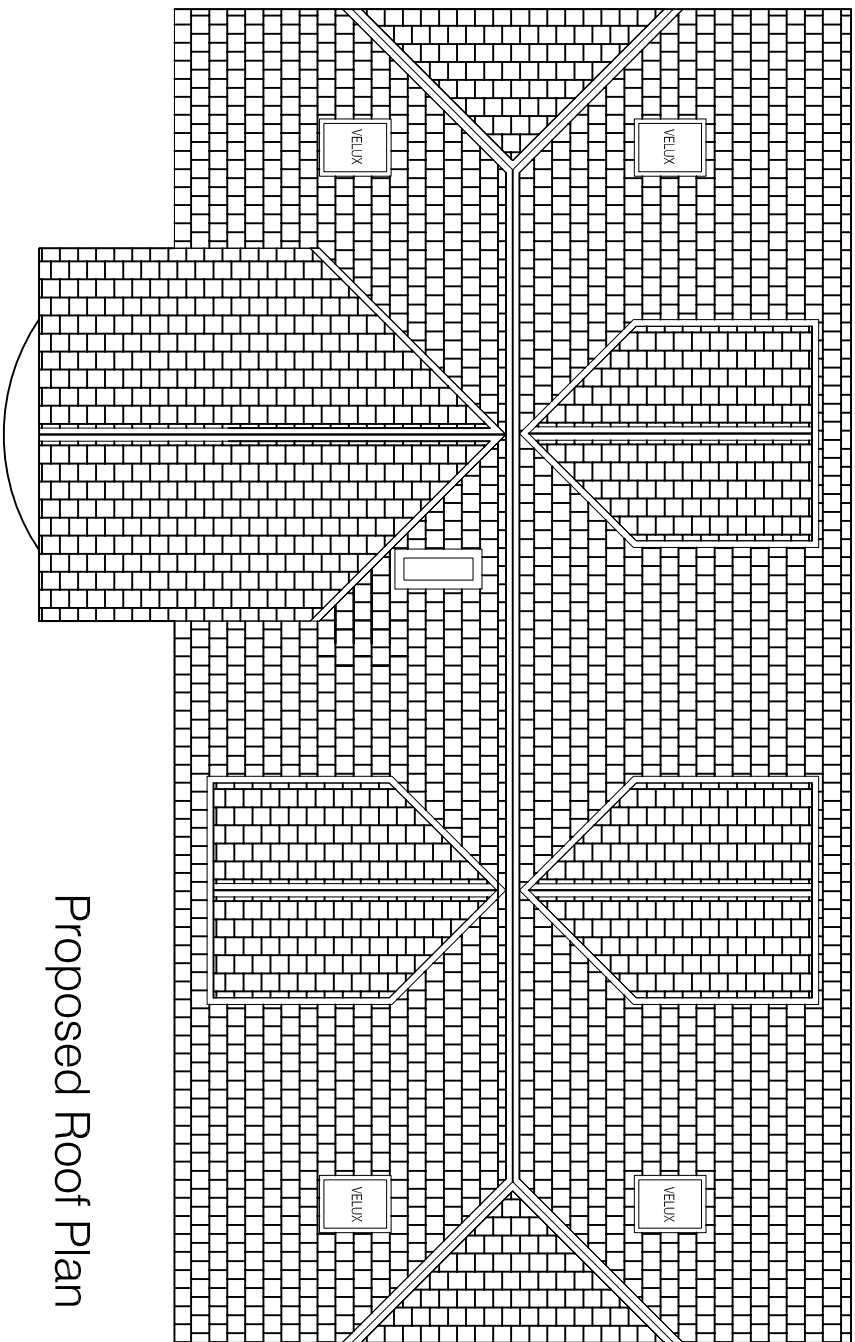

PROPOSED PLANS & ELEVATIONS @ 1:100

Architectural design Planning & Building Regulations Landscape architecture 3D Visualisation & model making				
CLIENT				
MR. TIM BRAIN				
DRAWING OF				
1. CUMBERLAND CLOSE, WORSBROUGH, BARNSELEY S70 5HP				
DRAWING OF				
PROPOSED EXTENSION TO DWELLING TO SIDE, WITH PORCH, REMOVAL & RE-BUILDING OF GARAGE, LOFT CONVERSION & INTERNAL ALTERATIONS				
PROPOSED PLANS & ELEVS				
drawing no	rev	date		
DWG-002	-	OCT-17		
scale	drawn	checked by	checked date	
1:100@A1	SMT	TB	OCT-17	