

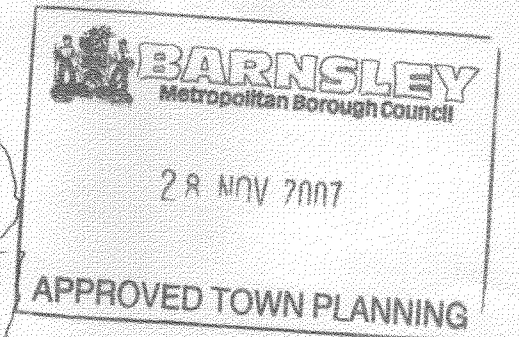
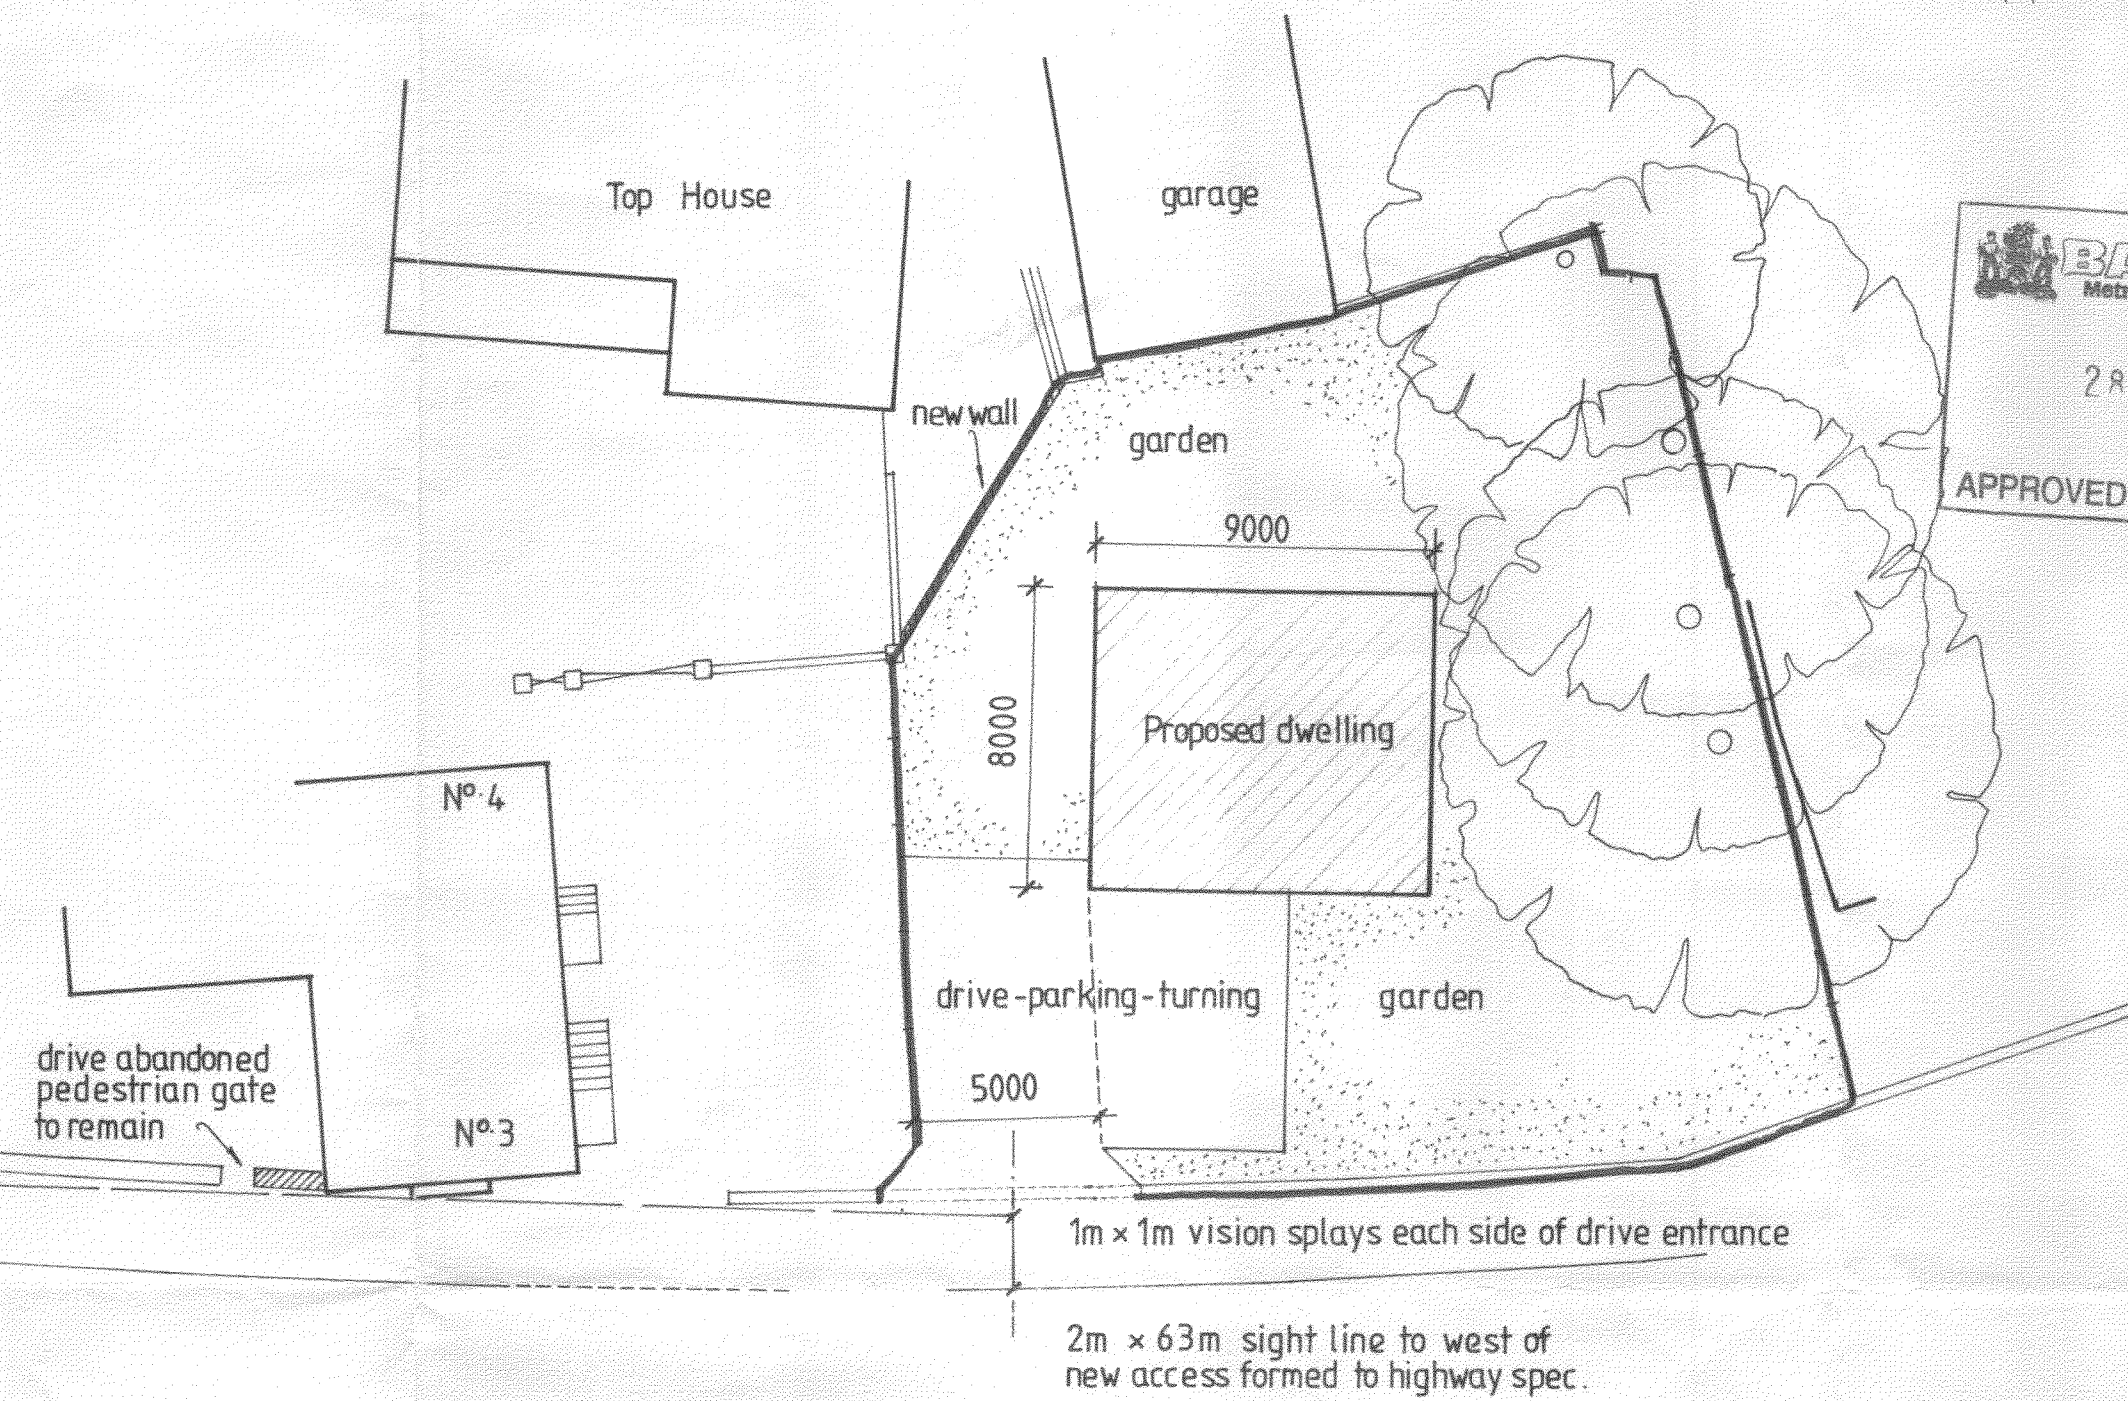


- 1) This drawing and the design and details depicted thereon are the copyright of Peter Dimberline Chartered Architect.
- 2) All dimensions on this drawing are to be checked by the Contractor and any discrepancies are to be reported to the Architect.
- 3) Do not scale critical dimensions off this drawing.
- 4) Contractor to ensure that all Health & Safety requirements (CDM Regulations) in relation to this project will be complied with.

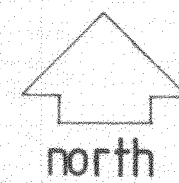

Doncaster Road

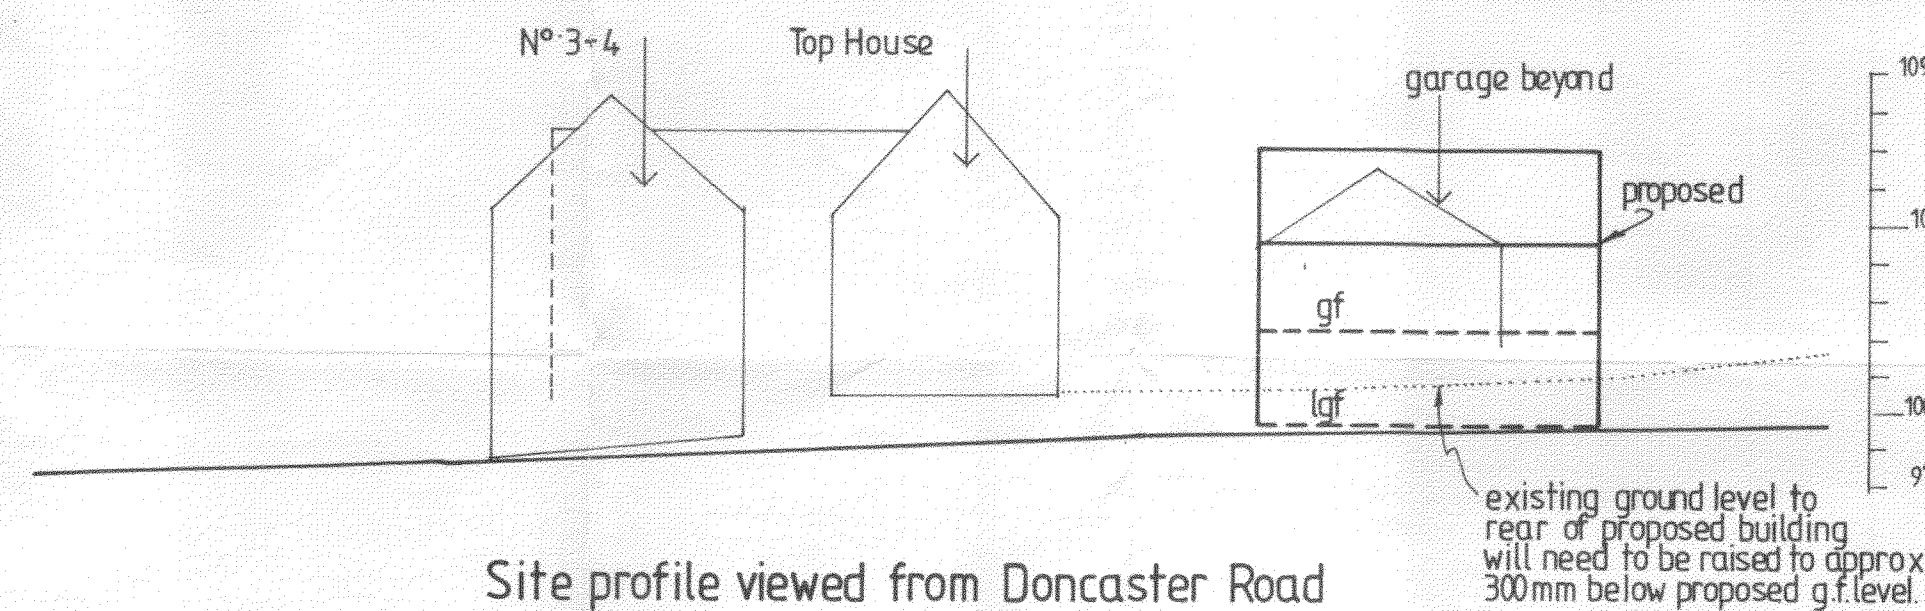

Site profile viewed from Doncaster Road
1:200

REVISIONS

PETER DIMBERLINE
CHARTERED ARCHITECT

Dip. Arch RIBA

2 TIPSEY COURT
WAKEFIELD ROAD
STAINCROSS
BARNSELY S75 6FZ

TEL/FAX (01226) 390947

CLIENT
Mr and Mrs Hanson

PROJECT
Proposed detached dwelling

LOCATION
Site adjacent Top House, Top Row,
Ardsley, Barnsley.

DRAWING
Proposed site layout.

SCALES 1:200,

DATE Sept. 07

DRWG. No. 2007/027/01

DRAWN BY PD.

REV

BMBC
11 OCT 2007
E. POST