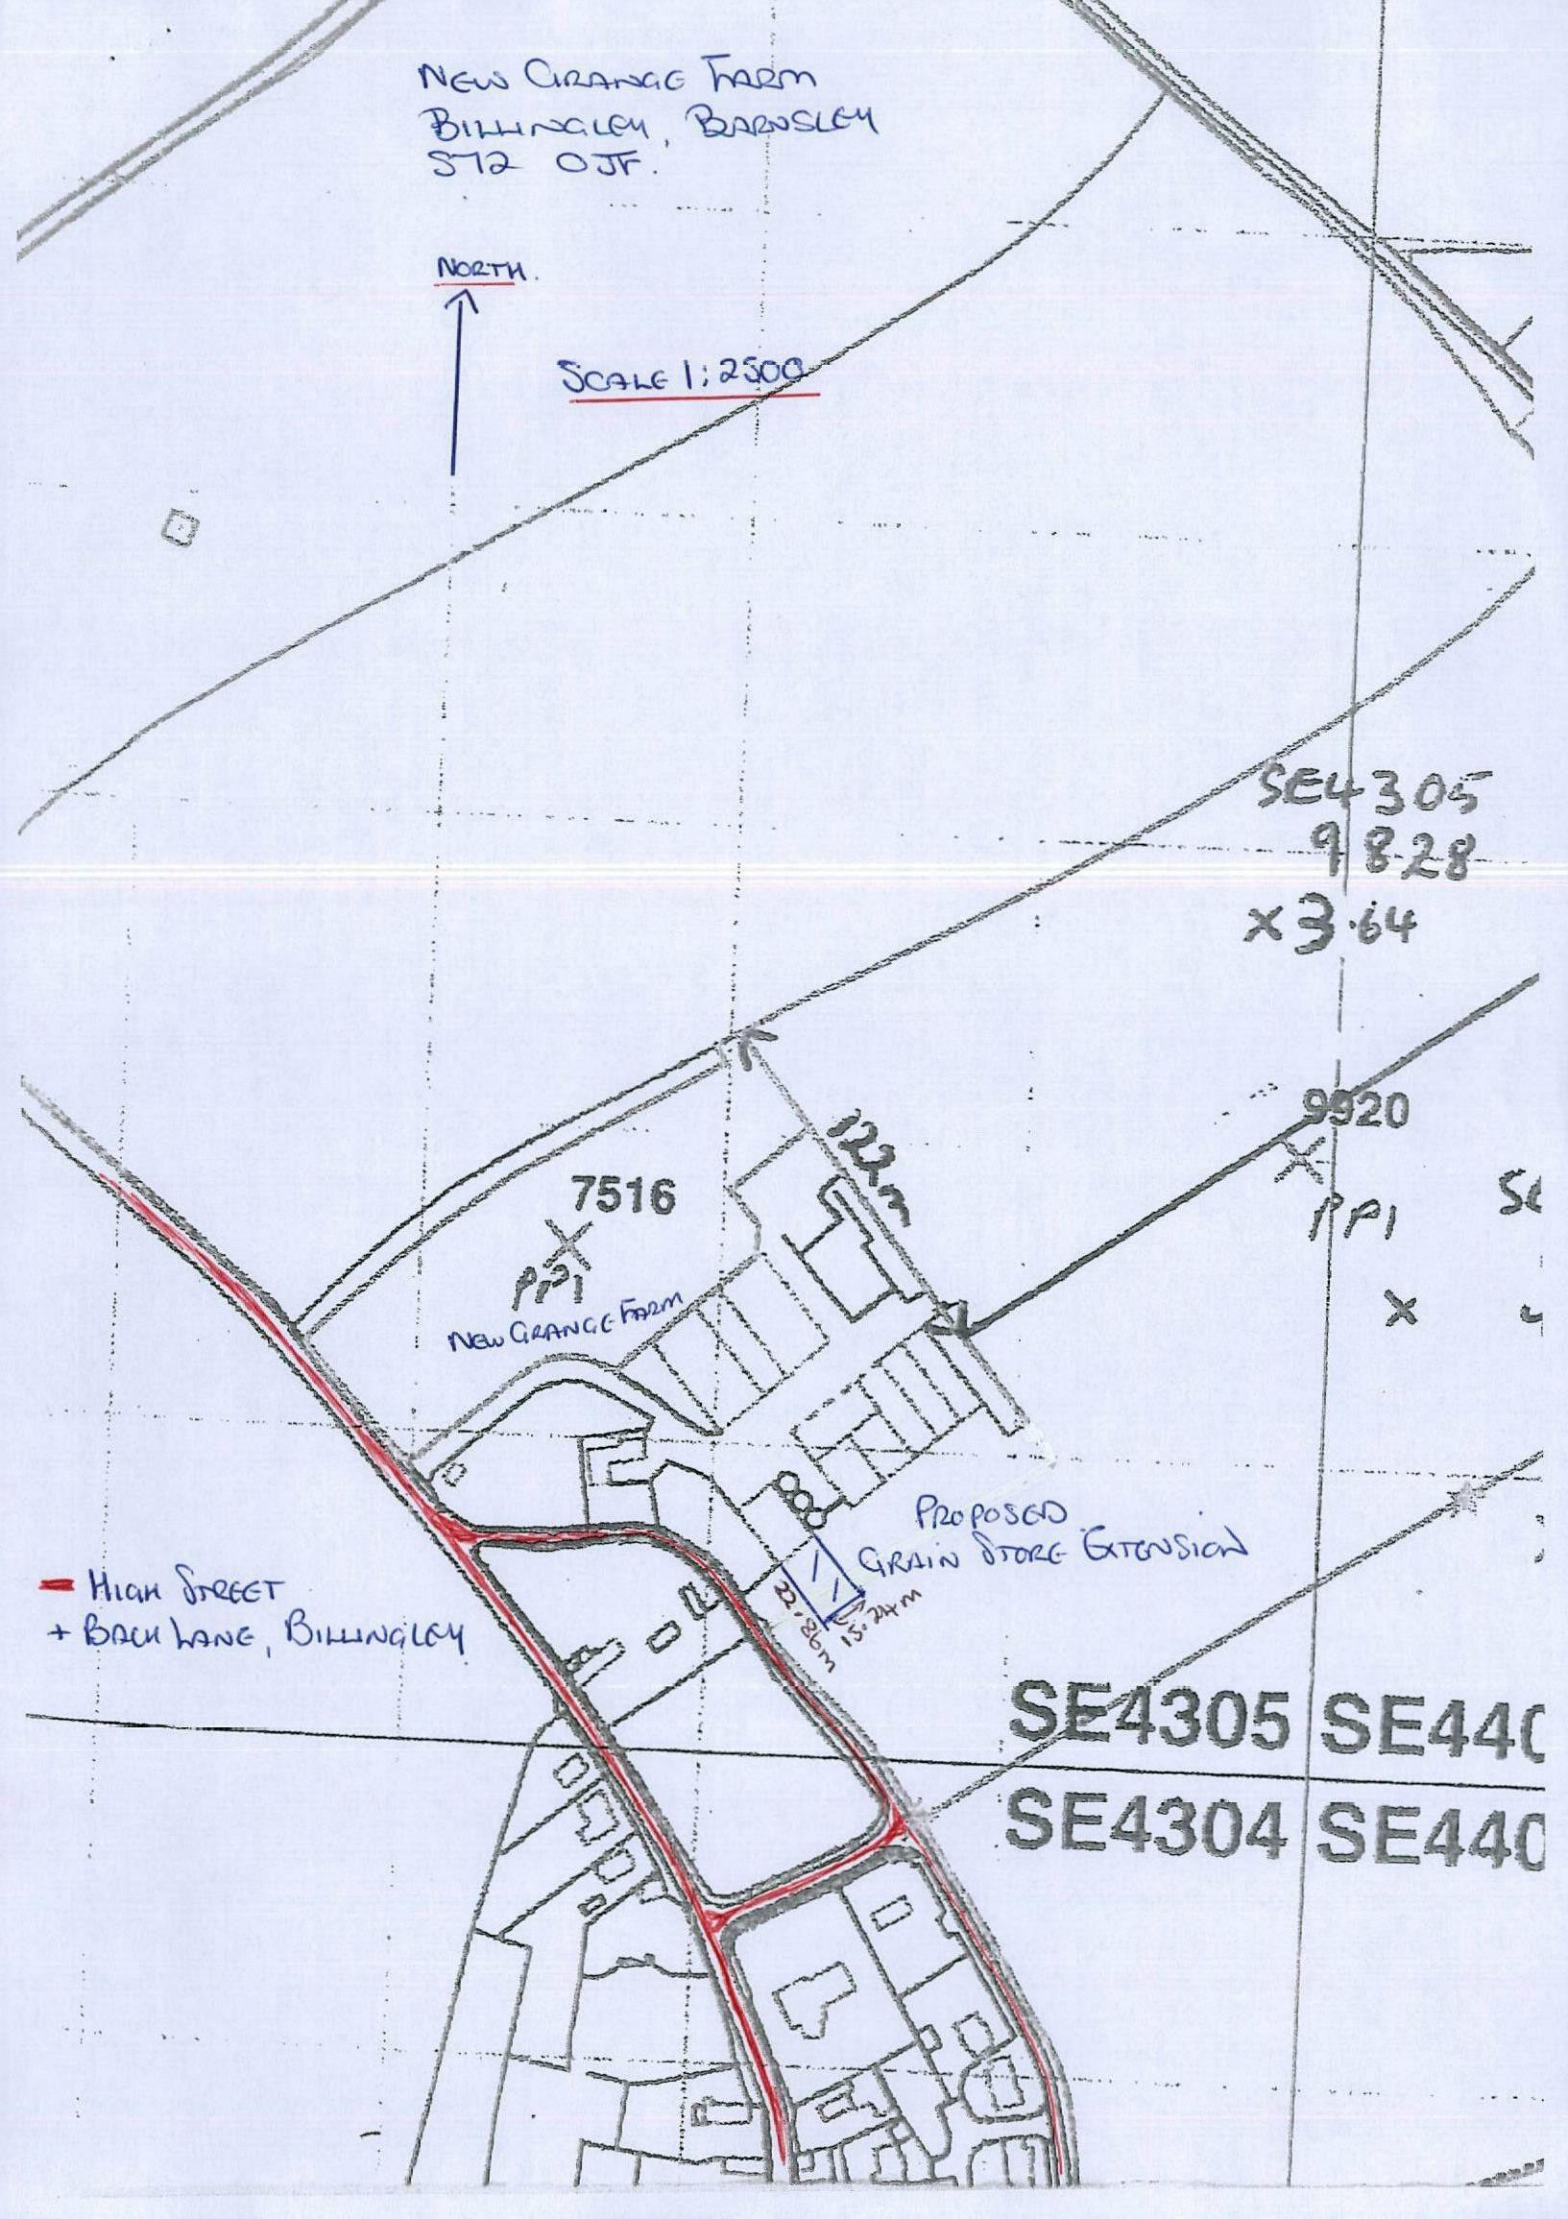

NEW GRANGE FARM
BILLINGLEY, BARNSLEY
S72 0JF.
NORTH.
SCALE 1:2500
SE4305
9828
x3664
9920
7516
PP1
NEW GRANGE FARM
122.3m
PROPOSED
GRAIN STORE EXTENSION
22.86m
15.24m
HIGH STREET
+ BACK LANE, BILLINGLEY
SE4305
SE4304