
ELEVATION 1:10

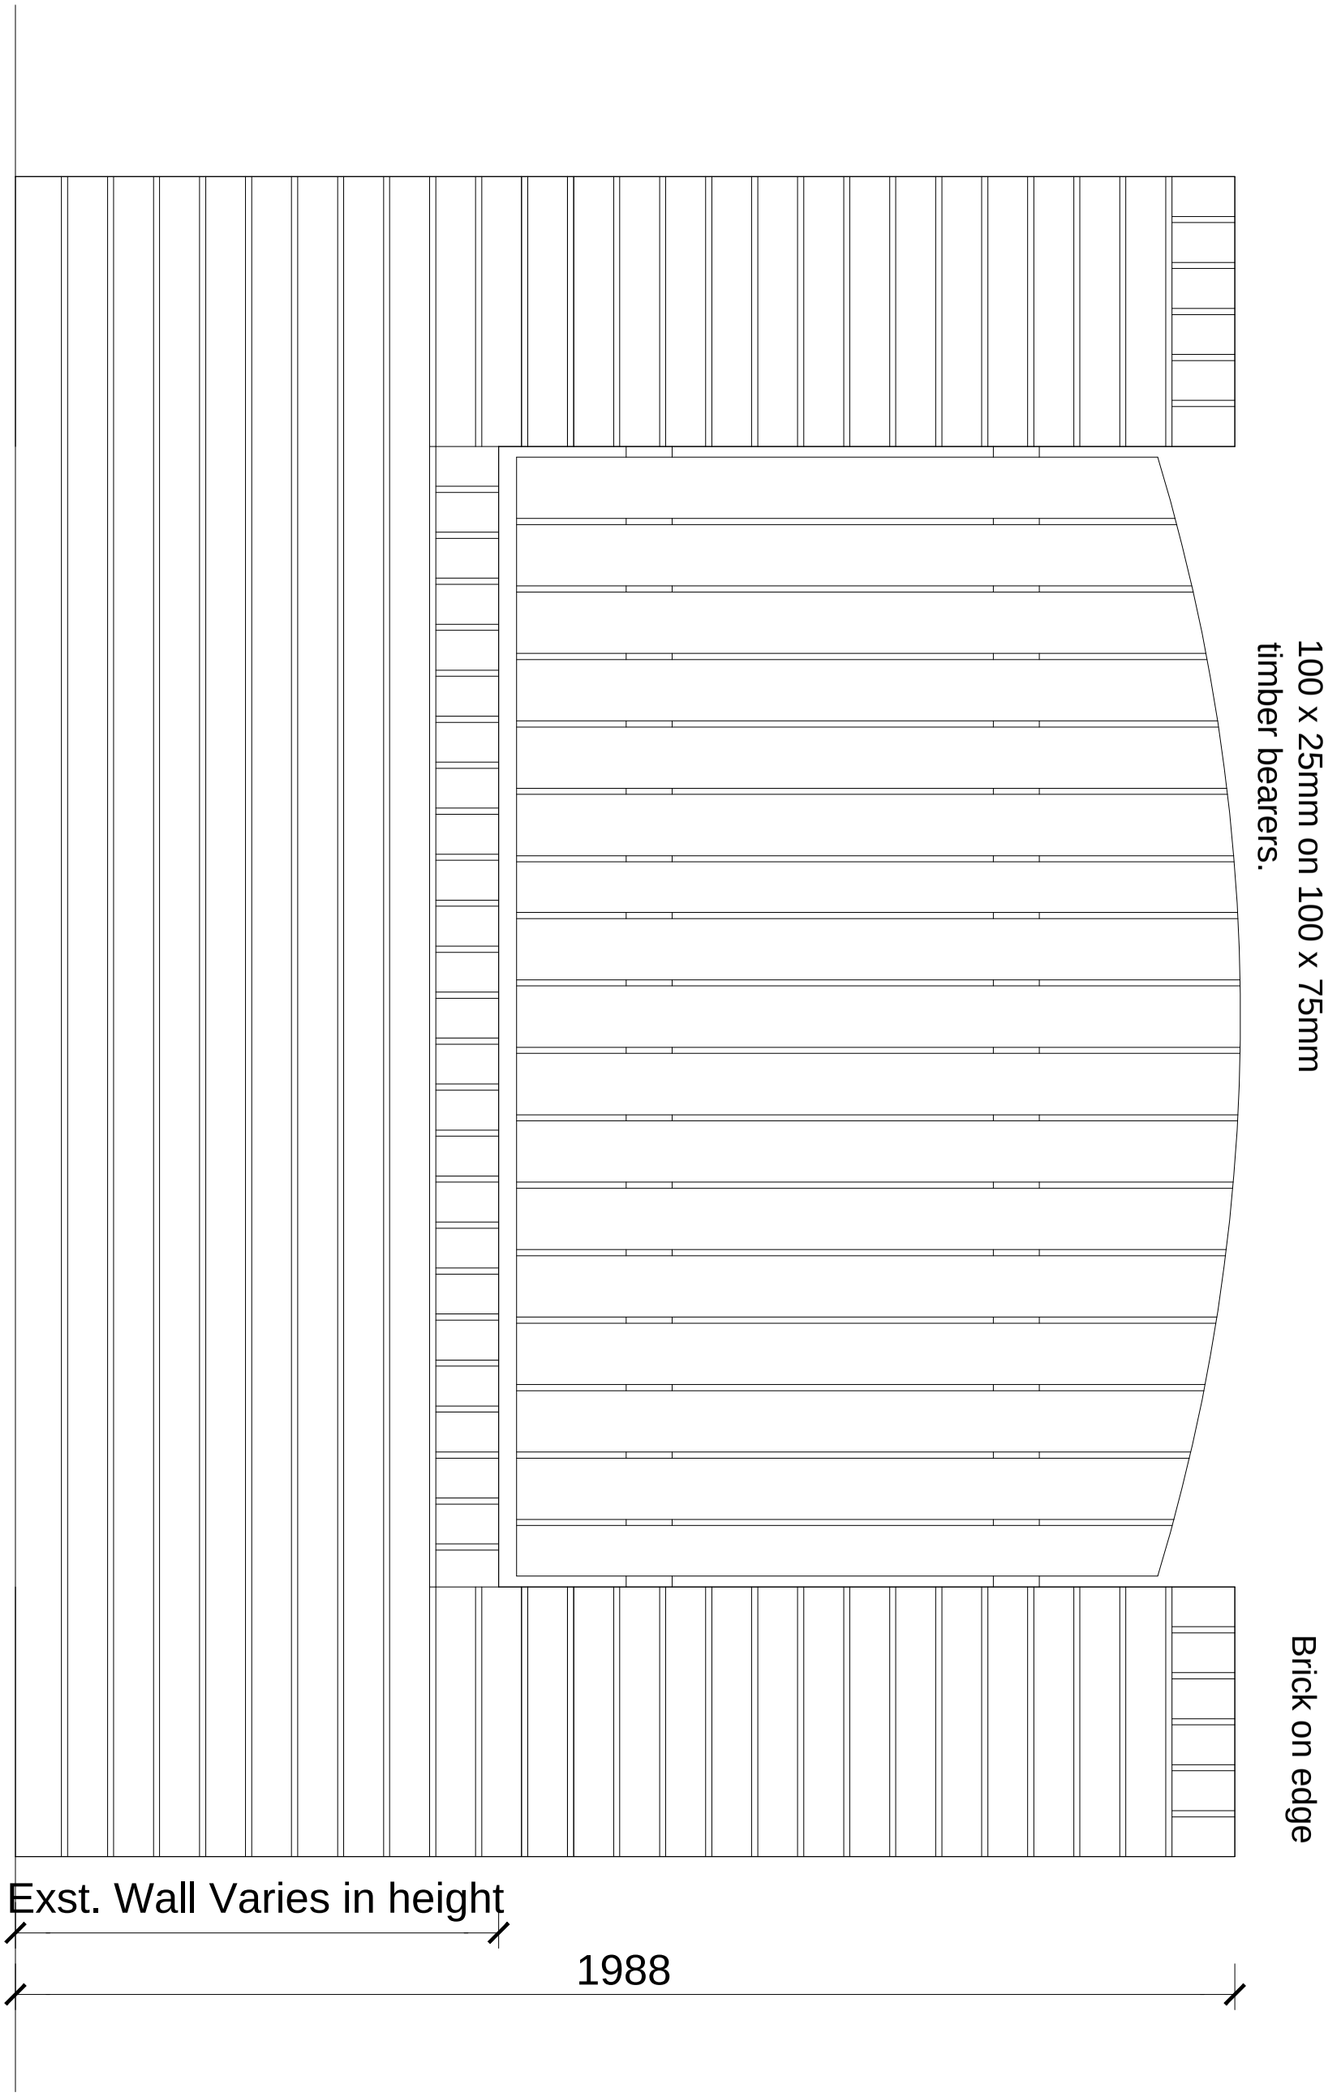

Title: WALL WITH TIMBER INFILLS Detail No: SD14-013 Scale: 1:10 Date: June 12 Drawn: SB Checked:	Rev:	Description:	Date:	