



THIS DRAWING AND INFORMATION CONTAINED HEREIN IS PROTECTED BY COPYRIGHT LAW AND MUST NOT BE COPIED OR REPRODUCED WITHOUT THE PRIOR WRITTEN CONSENT OF JAMES TOTTY PARTNERSHIP

ORDNANCE SURVEY INFORMATION IS REPRODUCED BY PERMISSION IN ACCORDANCE WITH LICENCE AGREEMENT - LICENCE No. AR 100006159

DO NOT SCALE - CONTRACTOR / SPECIALISTS TO WORK TO FIGURED DIMENSIONS ONLY ALL DIMENSIONS AND SIZES TO BE CHECKED ON SITE AND THE ARCHITECT IS TO BE INFORMED OF ANY DISCREPANCIES

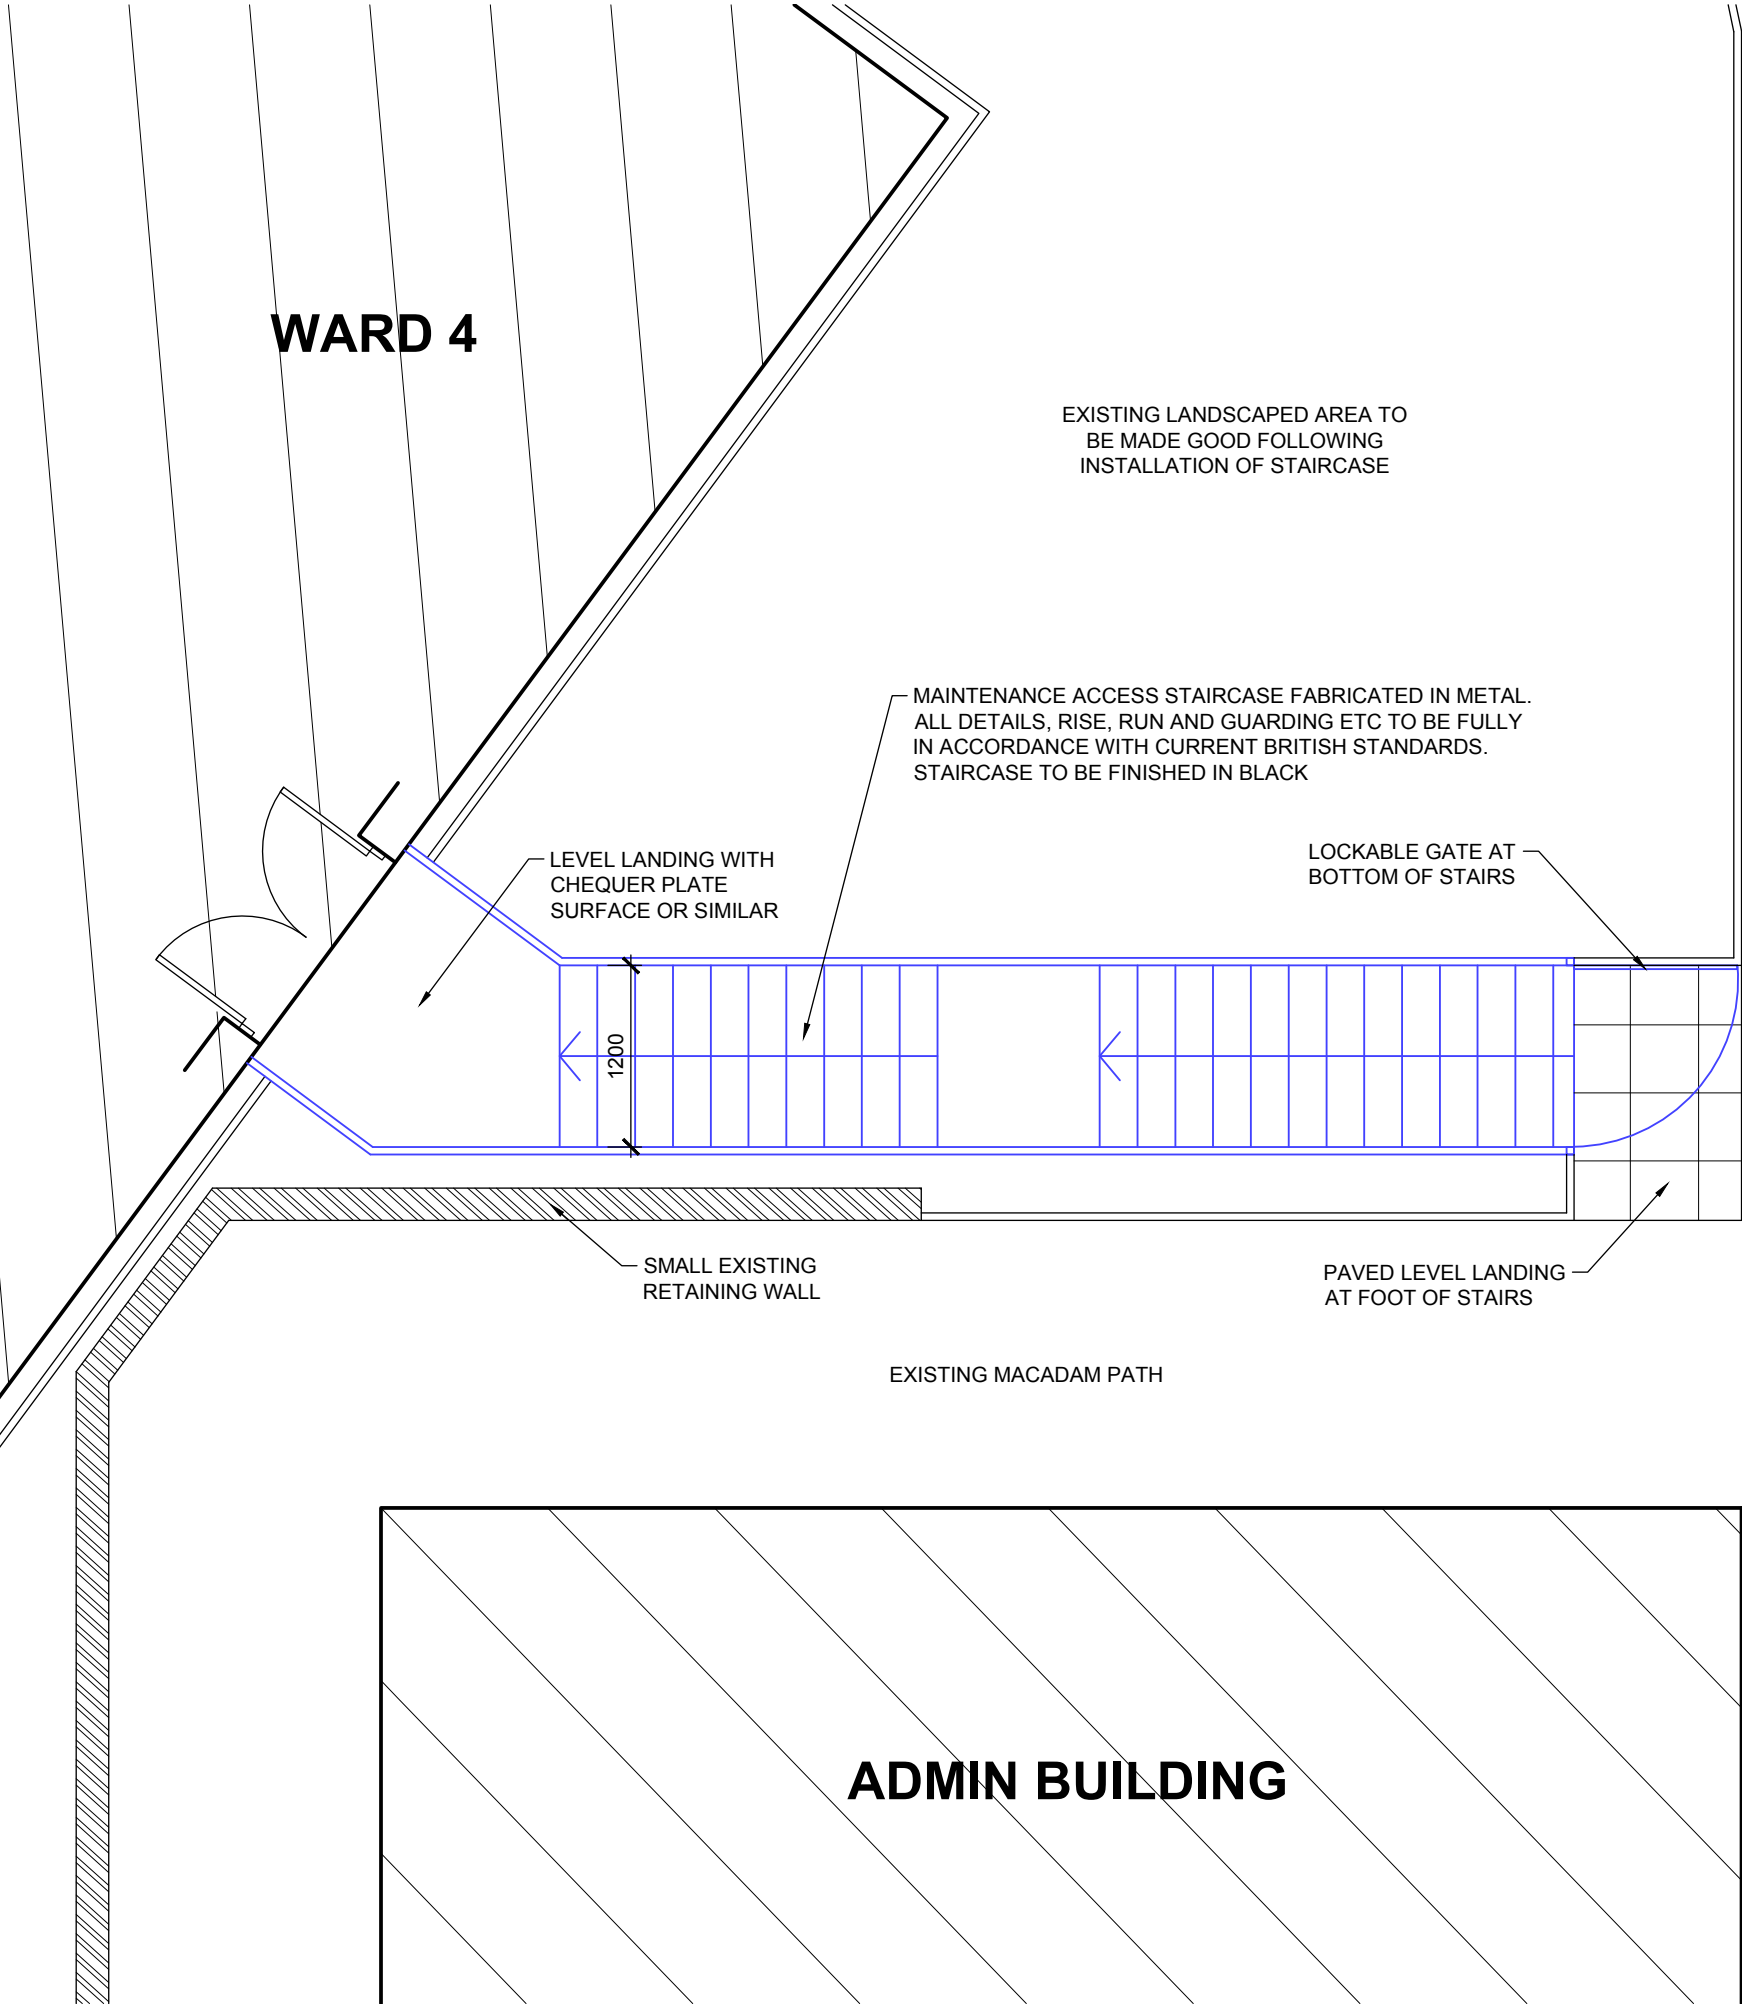

PROPOSED LAYOUT SHOWING NEW PLANT ROOM ACCESS STAIR (SCALE 1:50)

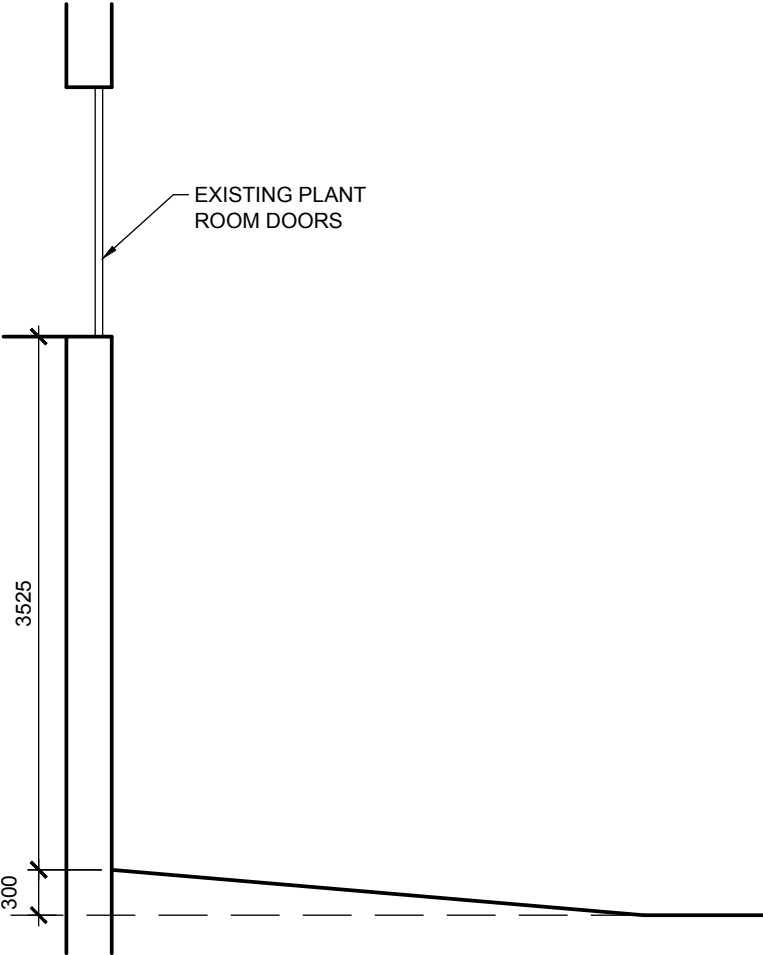

EXISTING SECTION SHOWING HEIGHTS (SCALE 1:50)



EXISTING PHOTO

Status:	FOR PLANNING
Client:	South West Yorkshire Partnership NHS Foundation Trust
Project:	CRRU move to Ward 4 Kendray Hospital
Drawing:	Requirments for Plant Access Stair

JTP ARCHITECTS		JAMES TOTTY PARTNERSHIP CHARTERED ARCHITECTS 38 WILKINSON STREET SHEFFIELD S10 2GB Telephone : (0114) 2700208 Email : mail@jtp-architects.co.uk Web : www.jtp-architects.co.uk
Date: Nov 2011	Drawn: LB	Project No: 15/897
Scale (@A3): 1:50	Checked: PC	Drawing No: SP-02