

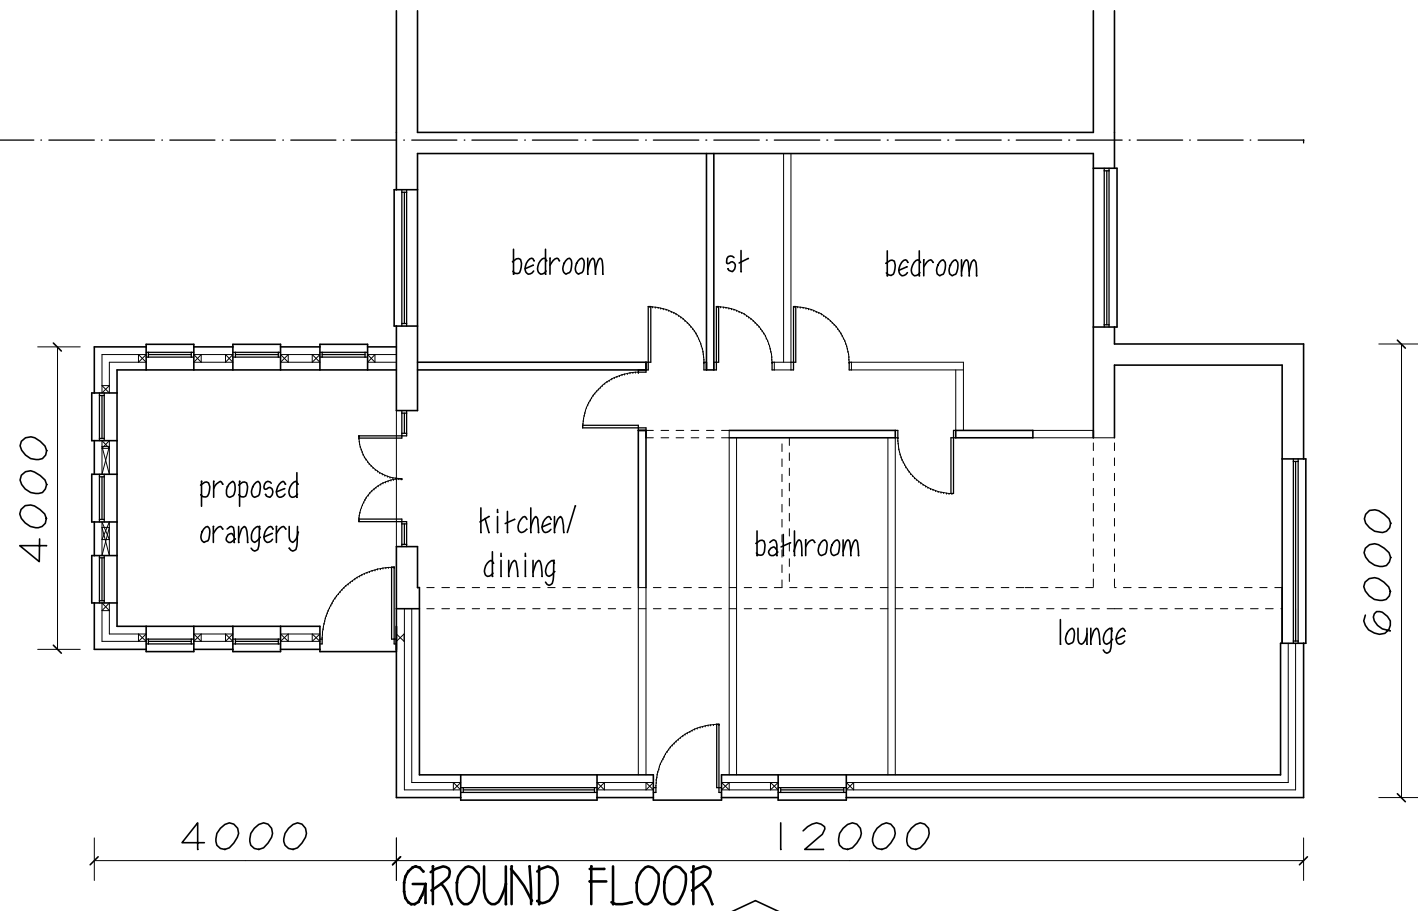
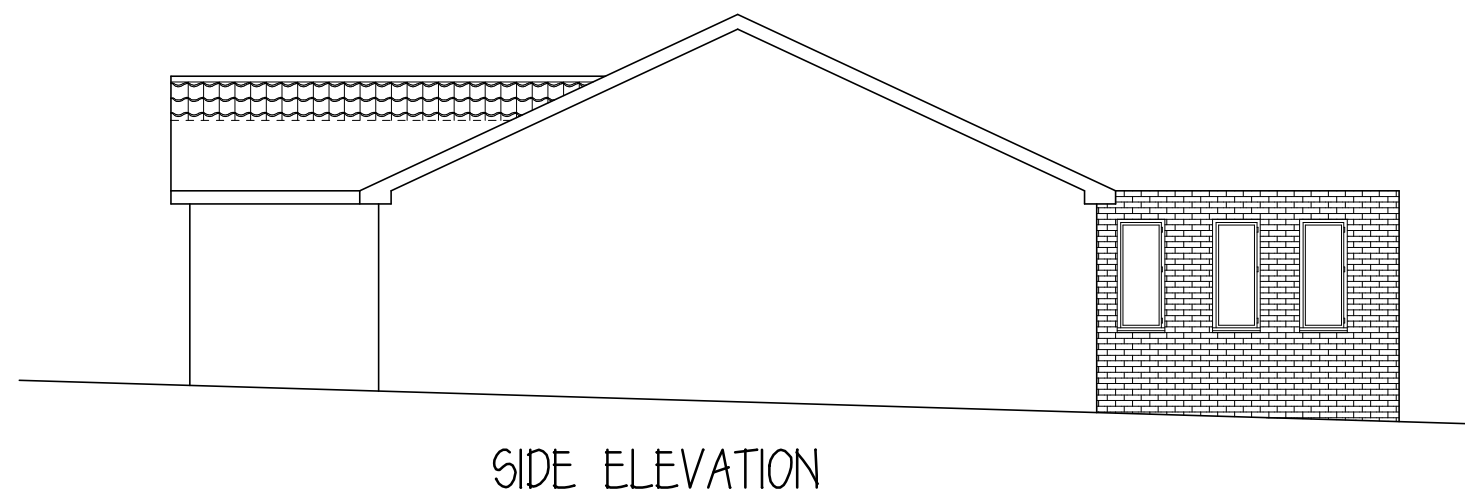
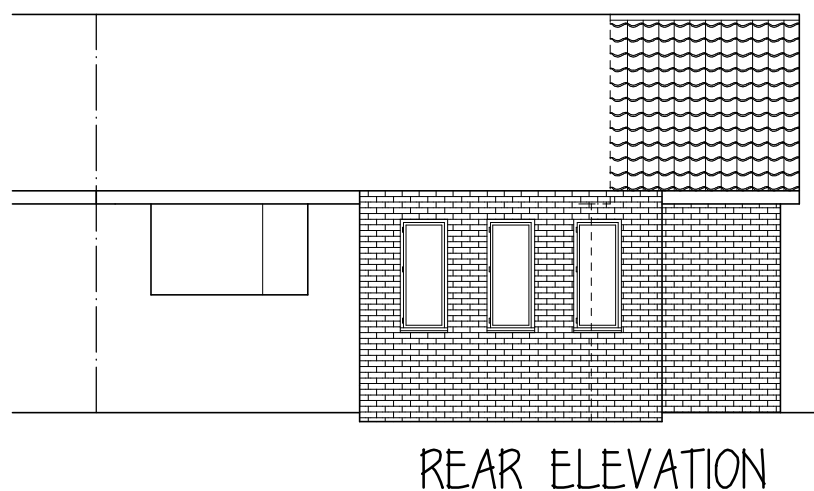


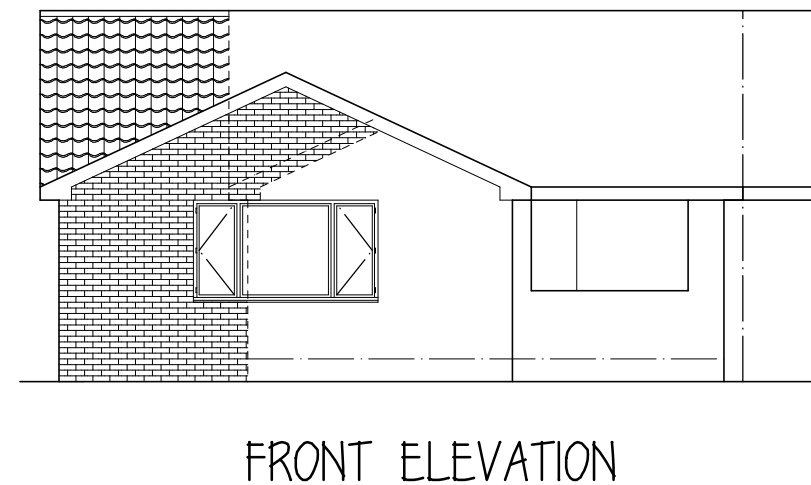

ROOF - concrete interlocking tiles to match existing
 WALLS - brick to match existing
 DOORS & WINDOWS - white Upvc

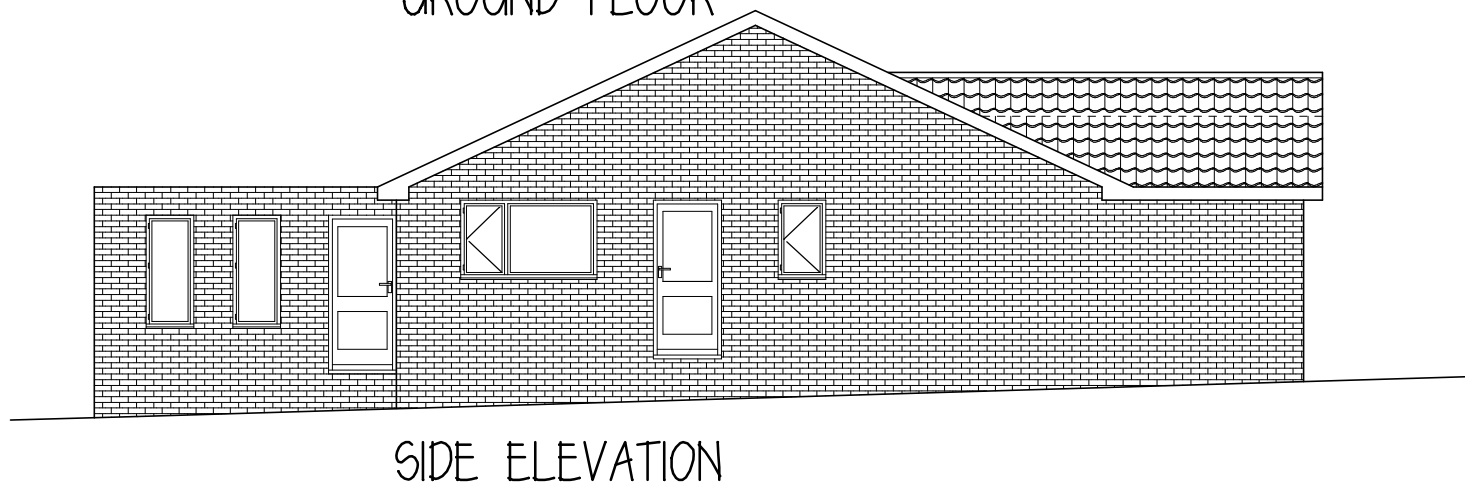

Mr & Mrs P HOLGATE

PROPOSED EXTENSION
 49 WOOD LANE
 CARLTON

PROPOSED PLAN & ELEVATIONS

1:100@A3 FEB15

Peter Thompson

"Linwood"
 Barnsley Road
 Dodworth

Barnsley S75 3JR m. 07973251730
 e-mail peter-thompson@hotmail.co.uk

