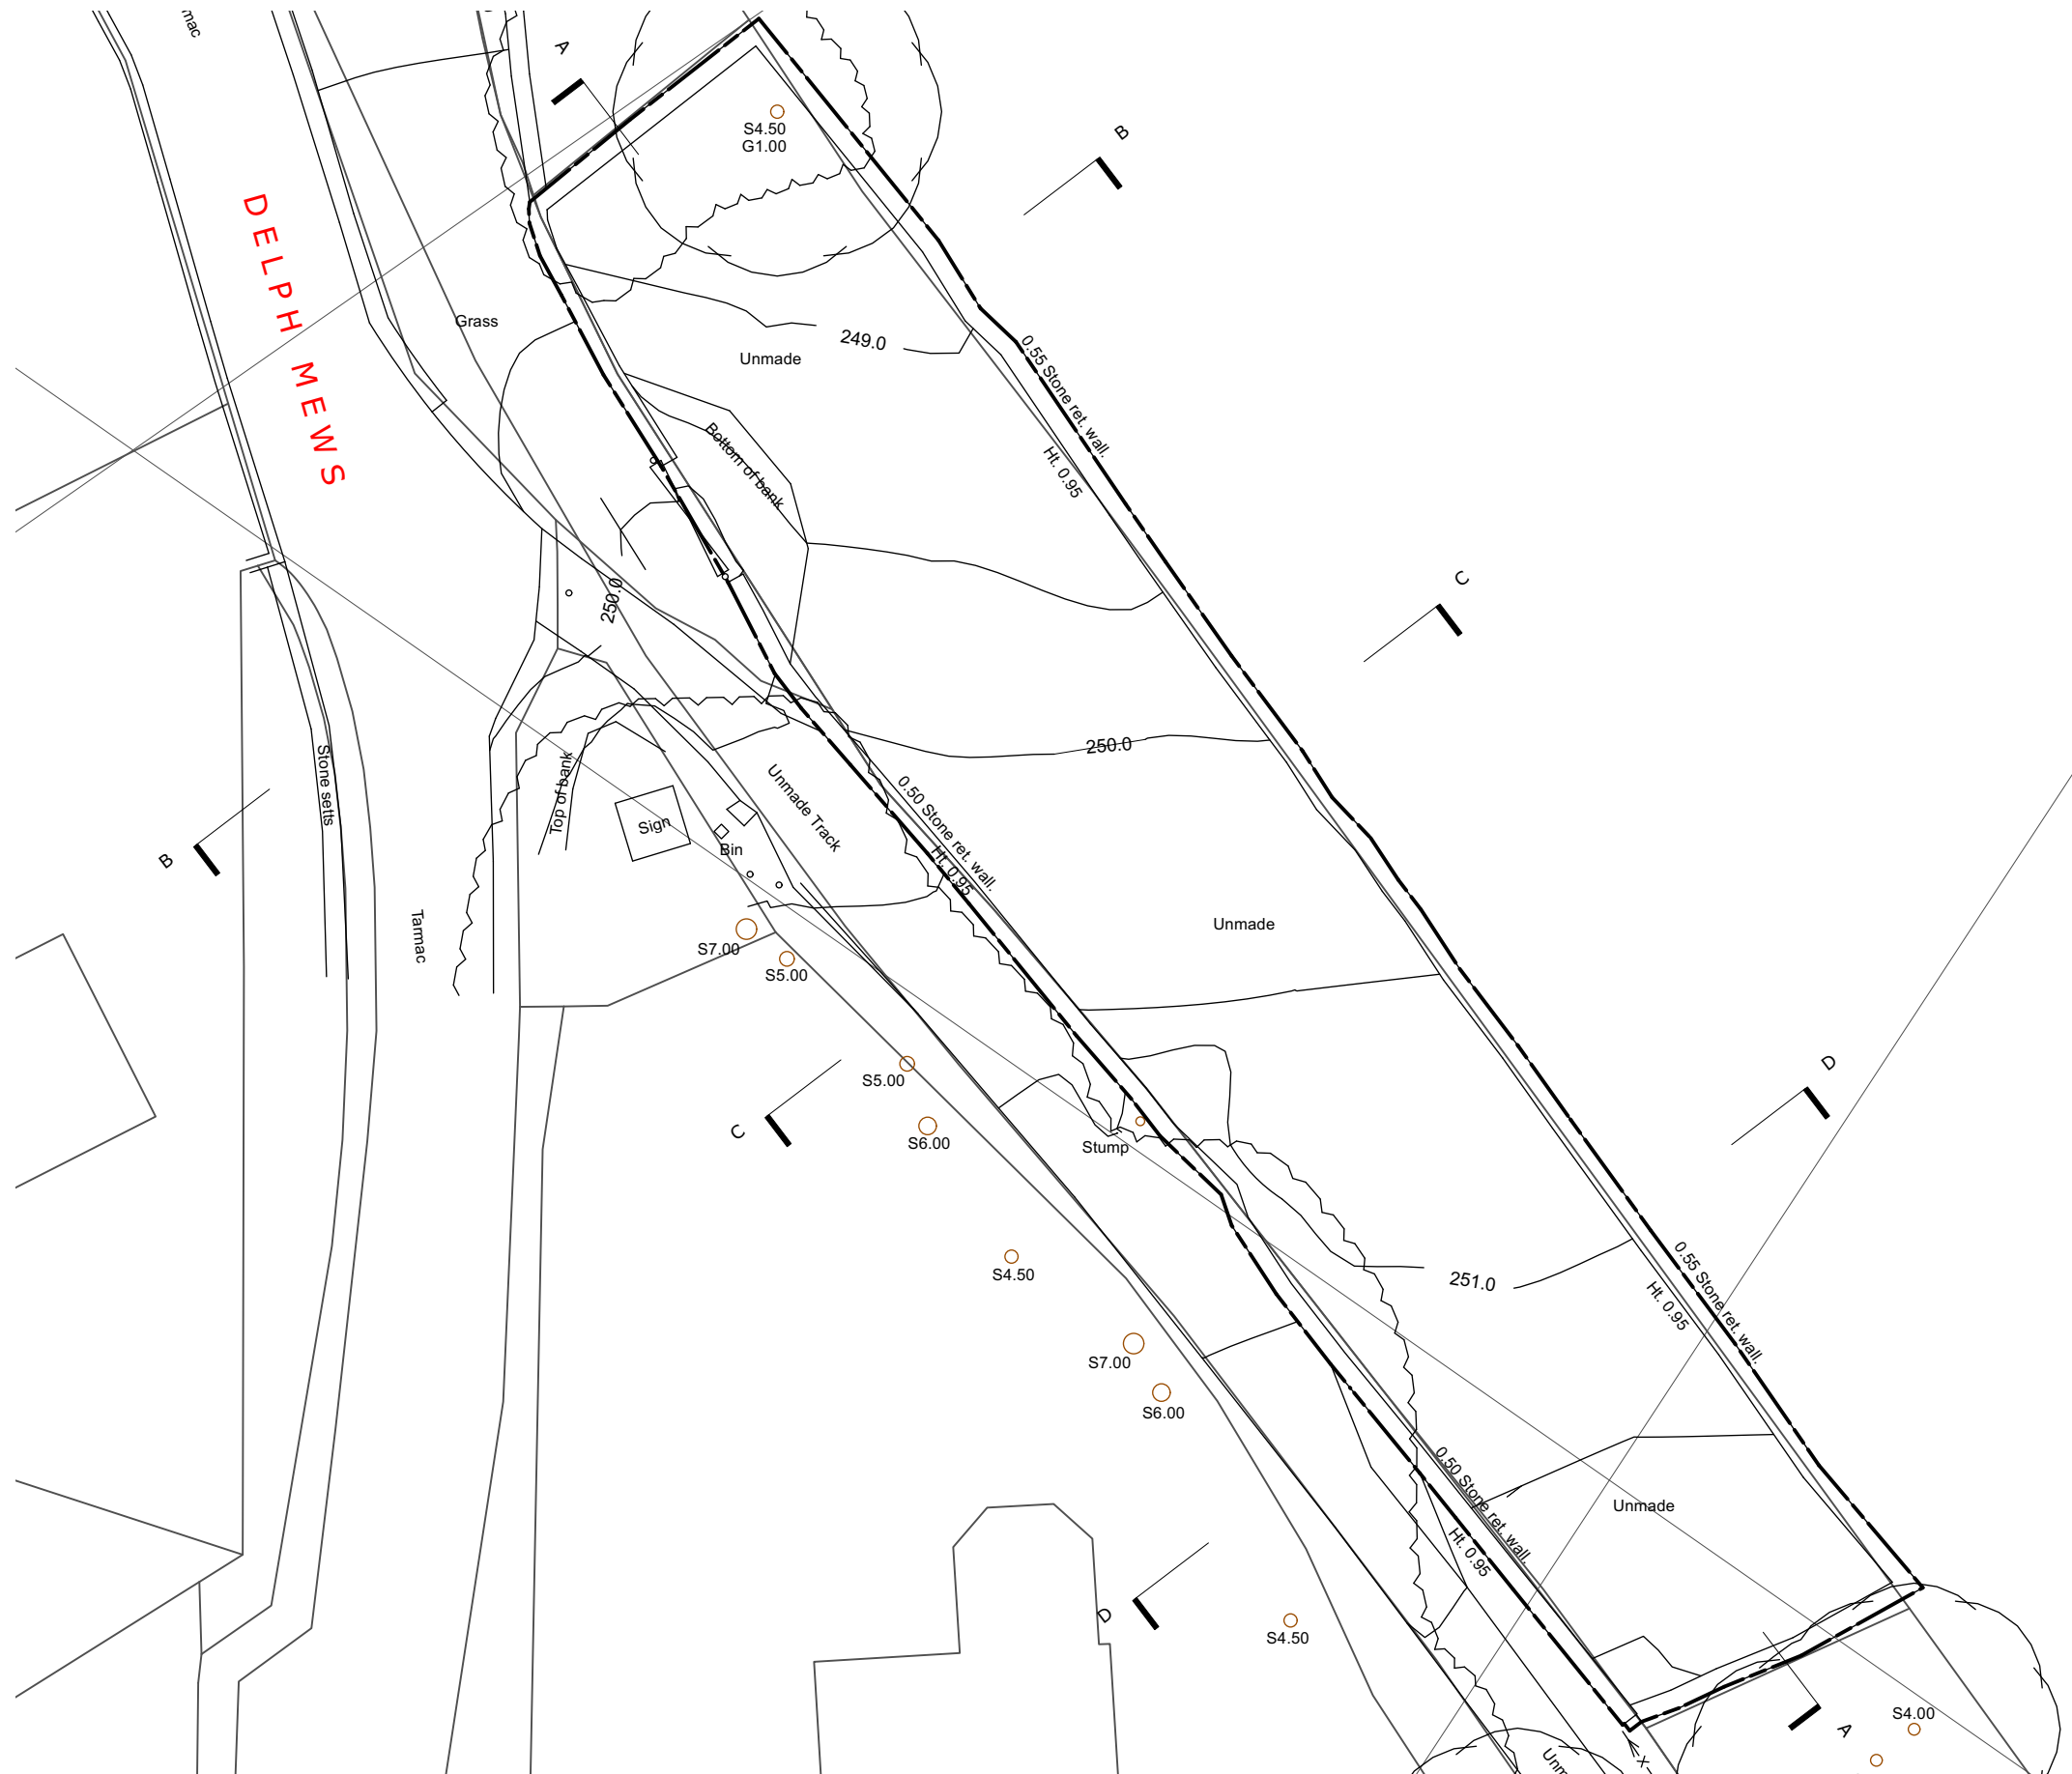
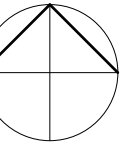


HEM
ARCHITECTS

📍 Parkhead House, Carver Street,
Sheffield, S1 4FS
☎ 0114 442 0123
💻 hemarchitects.co.uk
✉ hello@hemarchitects.co.uk

Scale @ A3: 1:200
Purpose: For Information
Status: S2 **Revision:** P1
Drawn: LDS **Checked:** CT

PI 12/05/22 CT

Preliminary Issue

Green Moor
Existing Site/Block Plan

Client: Alex Barrett
Drawing No: PT401-PTA-00-ZZ-DR-A-00002