

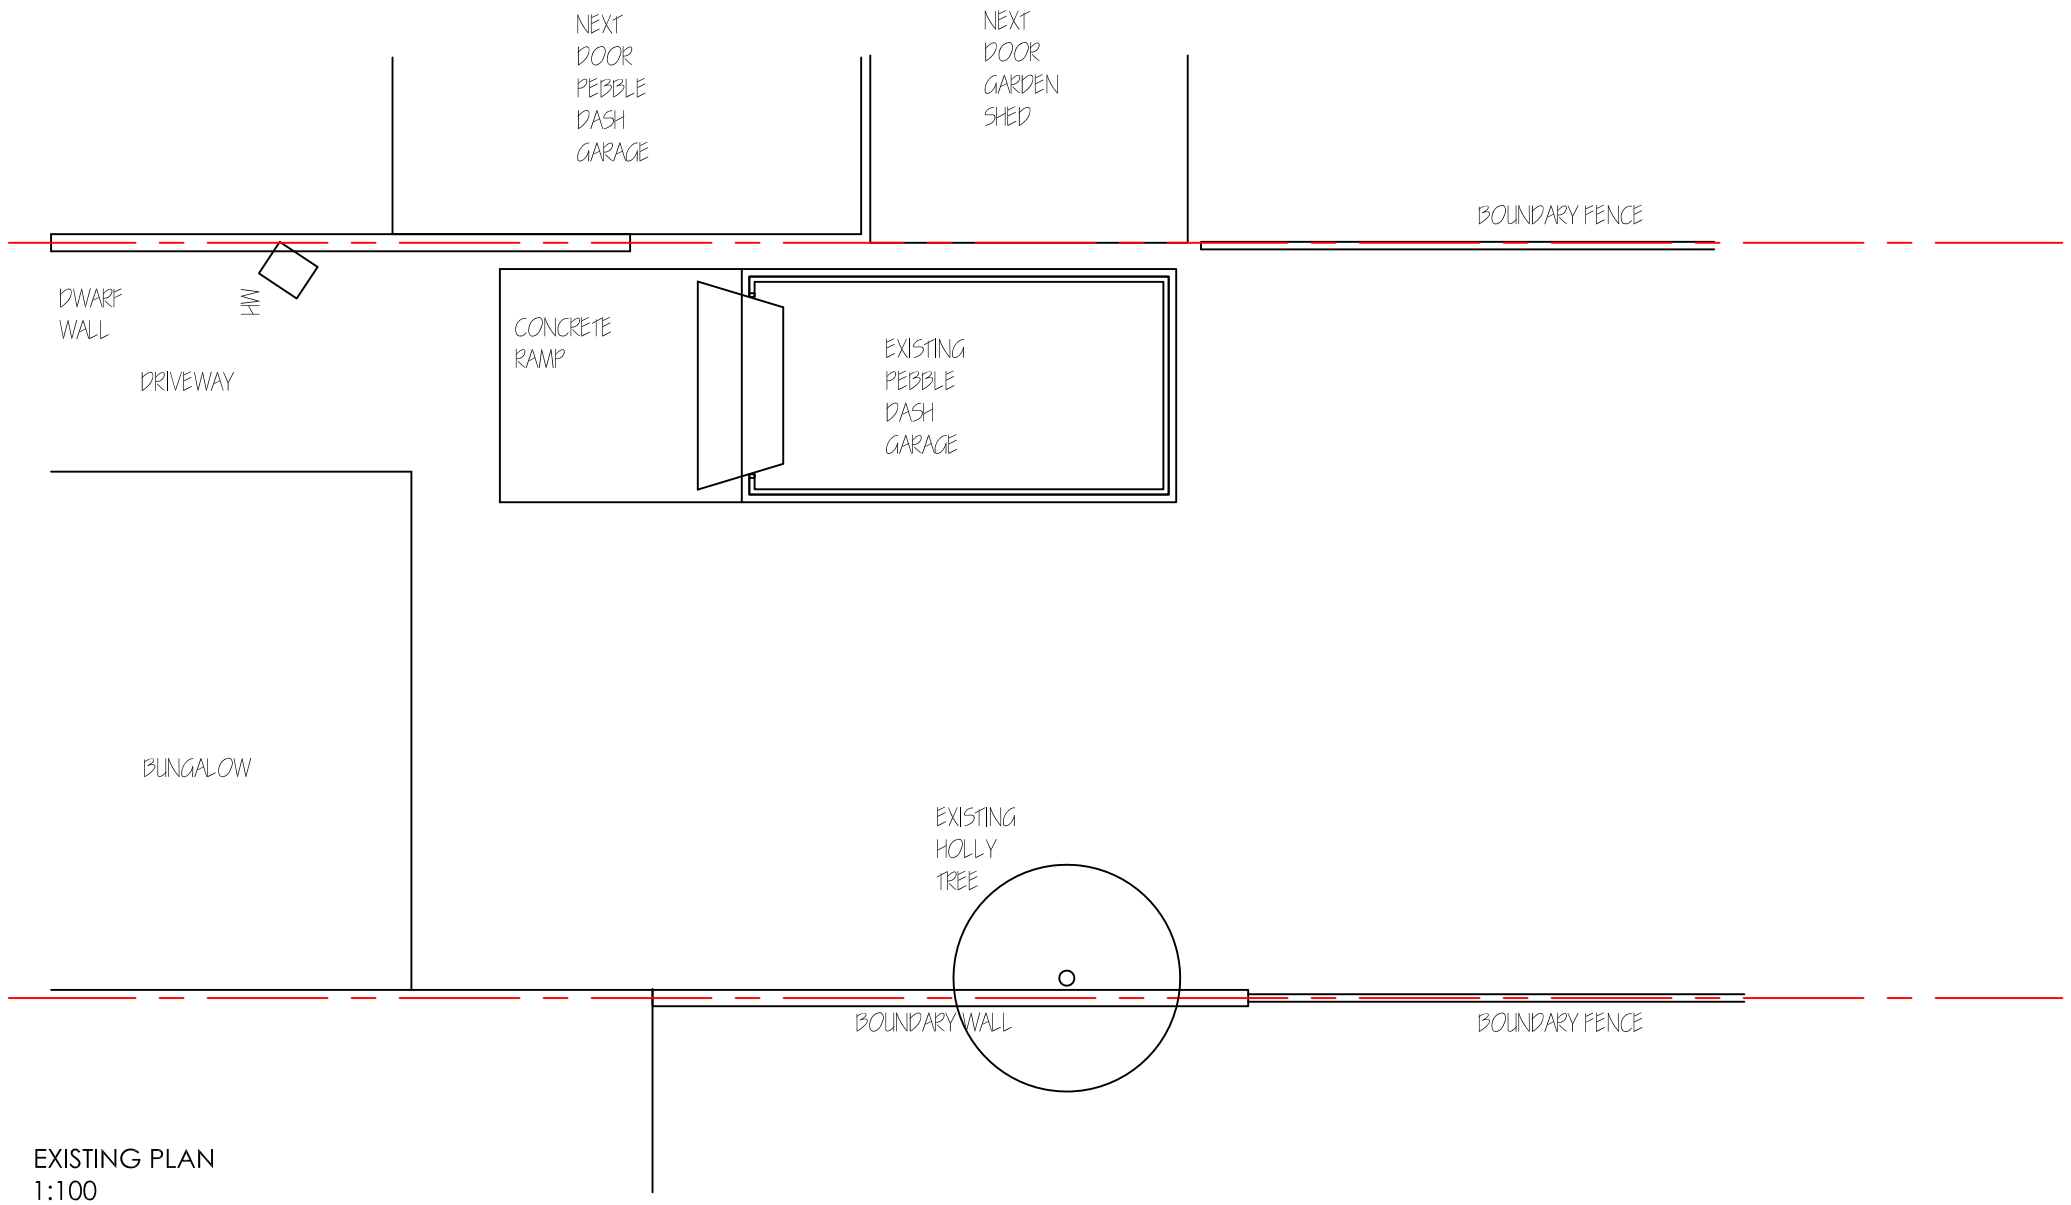


EXISTING PLAN
1:100

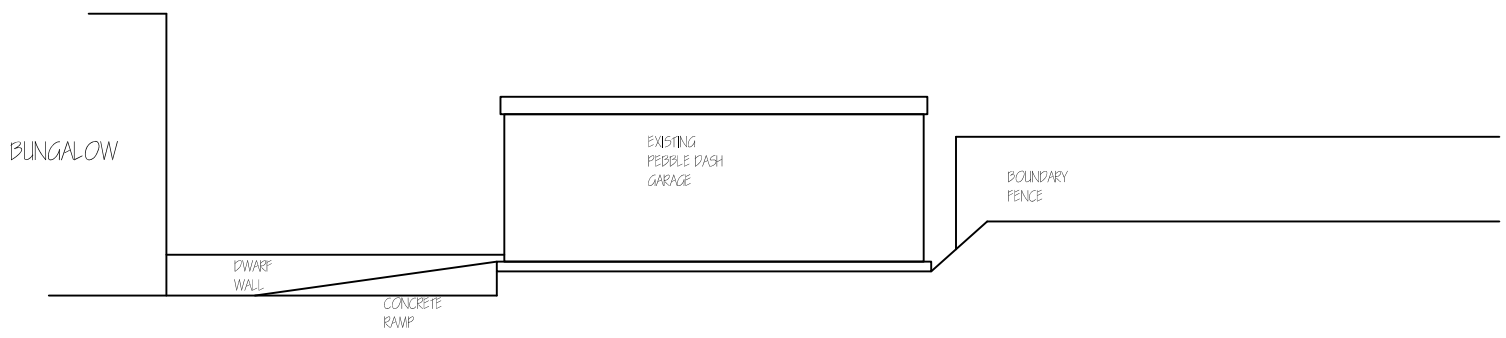


EXISTING
ELEVATION /
SECTION FACING
GARAGE 1:100

Revisions	A. A-----	00-00-00
This drawing is for planning permission only and is not a construction drawing.		
Drawing Title	EXISTING-PLANS&ELEVATION	
Job No. - Dwg No.	hg/2010/01 .	-
Client:	HEATHER GREENWOOD 6 BURTON AVE MONK BRETTON BARNSLEY S71 2PD	
Scale.	1:100	

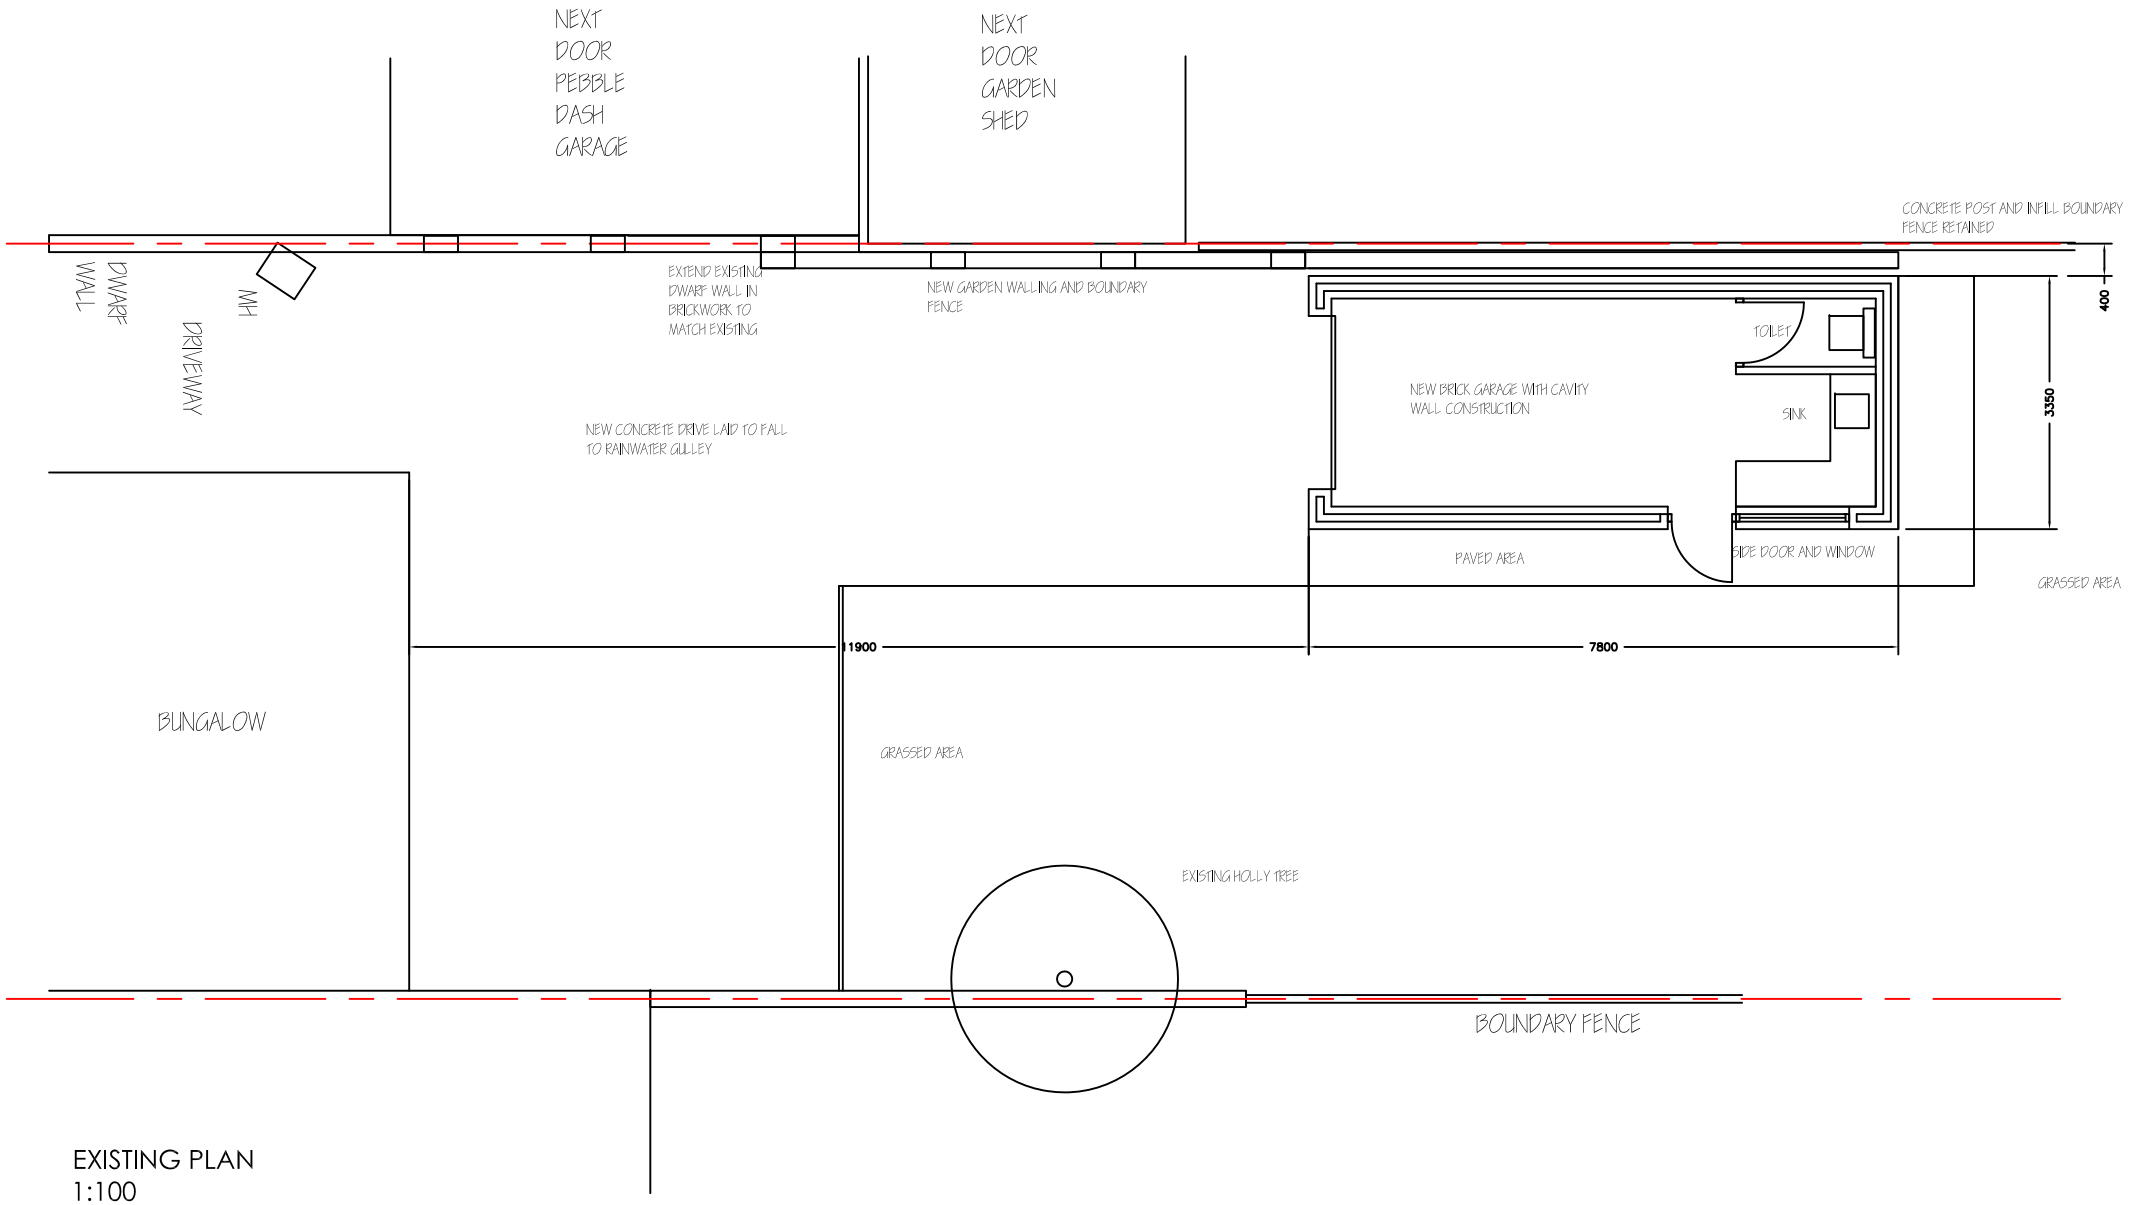



EXISTING PLAN
1:100

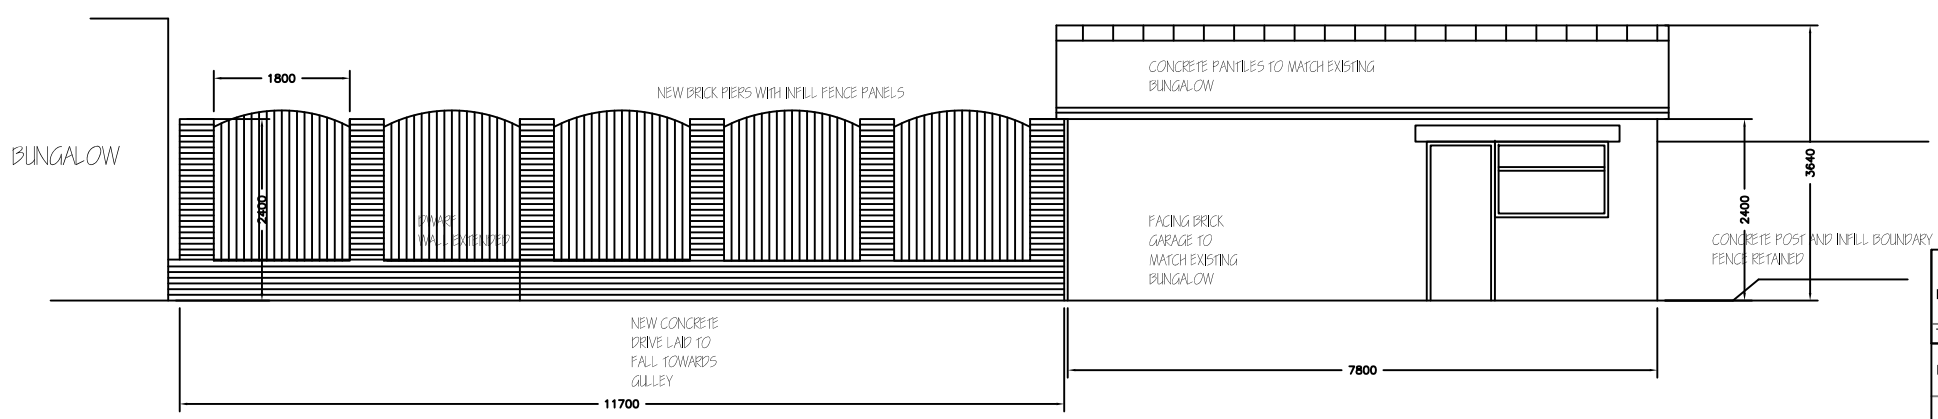

EXISTING
ELEVATION /
SECTION FACING
GARAGE 1:100

Revisions	A. A-----	00-00-00
This drawing is for planning permission only and is not a construction drawing.		
Drawing Title	PROPOSED-PLANS&ELEVATIONS	
Job No. - Dwg No.	hg/2010/02 .	–
Client:	HEATHER GREENWOOD 6 BURTON AVE MONK BRETTON BARNSLEY S71 2PD	
Scale.	1:100	

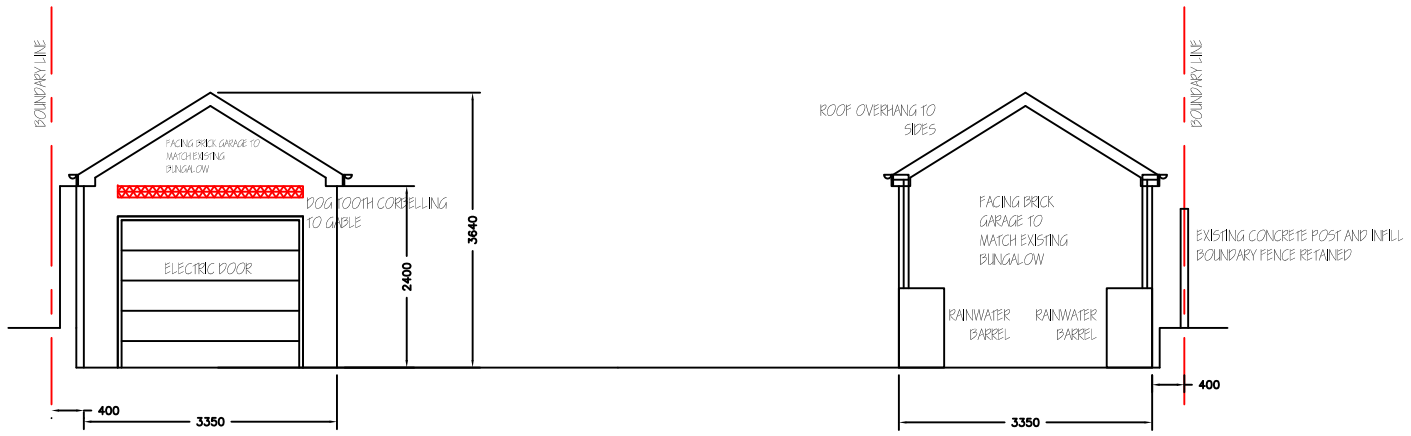

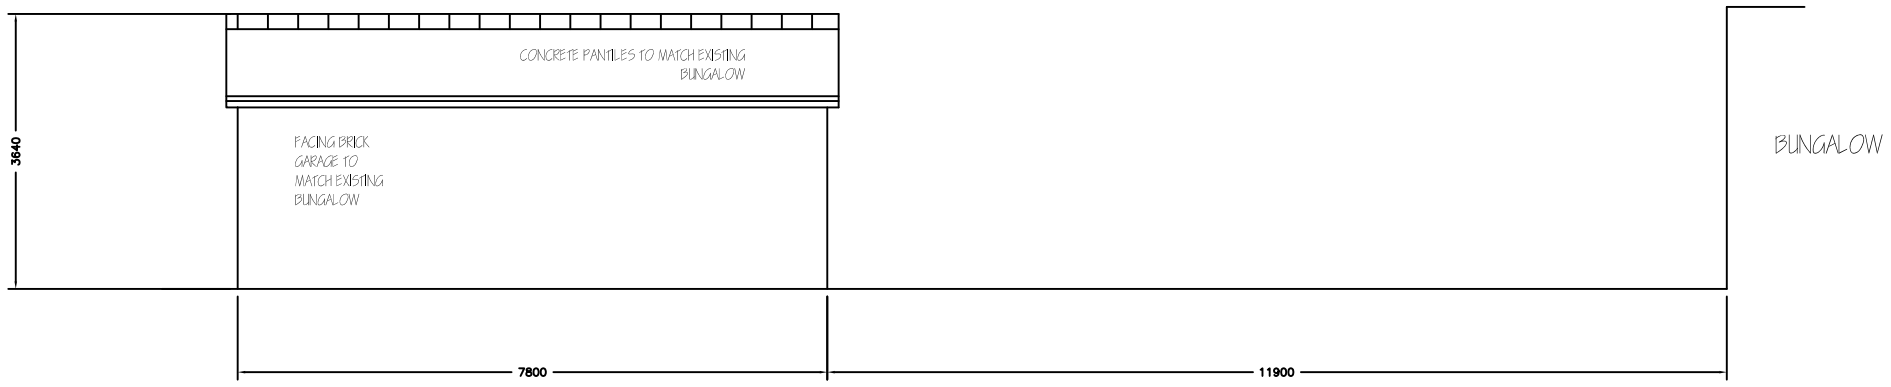

Revisions	A. A-----	00-00-00
This drawing is for planning permission only and is not a construction drawing.		
Drawing Title	PROPOSED-ELEVATIONS	
Job No. - Dwg No.	hg/2010/03 .	-
Client:	HEATHER GREENWOOD 6 BURTON AVE MONK BRETTON BARNSLEY S71 2PD	
Scale.	1:100	



Revisions	A. A-----	00-00-00
This drawing is for planning permission only and is not a construction drawing.		
Drawing Title	LOCATION-PLAN	
Job No. - Dwg No.	hg/2010/04 . –	
Client:	HEATHER GREENWOOD 6 BURTON AVE MONK BRETTON BARNSLEY S71 2PD	
Scale.	1:1250	