



Elevation A




Elevation B

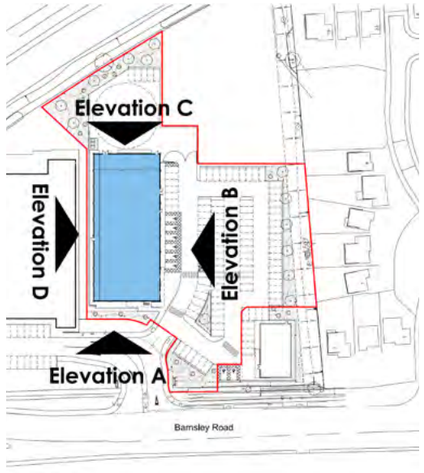

KEY PLAN

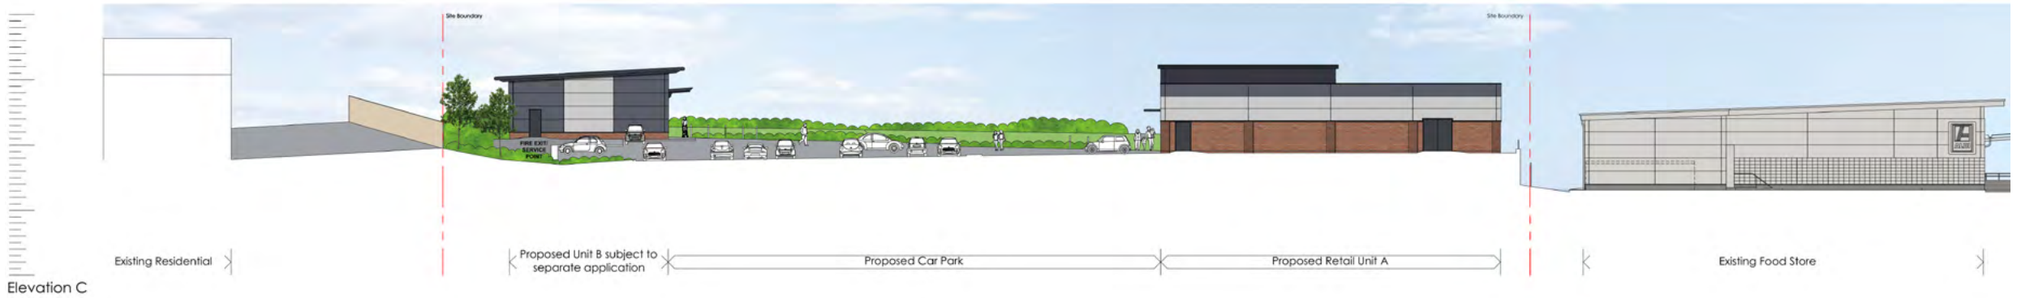

Elevation C

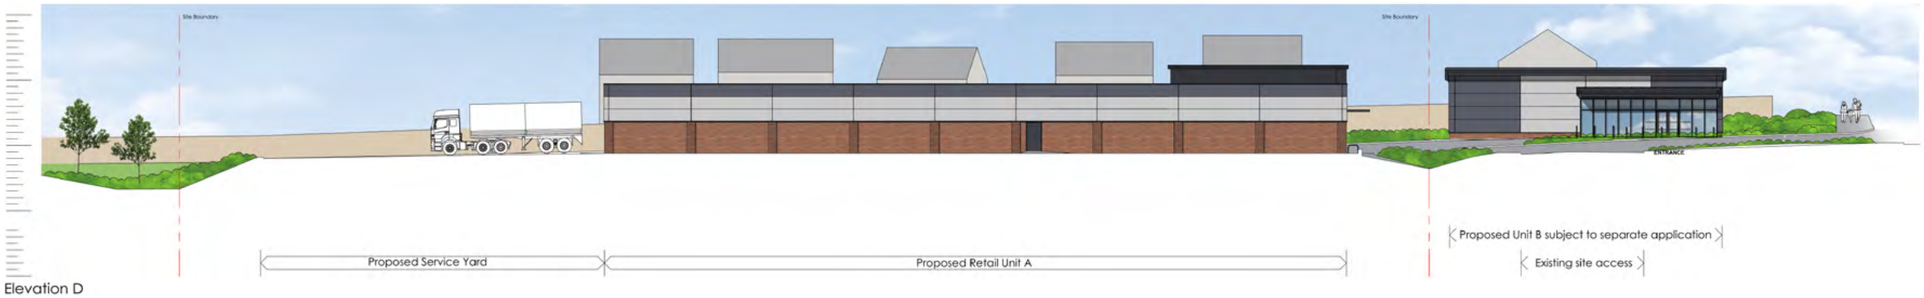

Elevation D

Proposed Development
Barnsley Road Goldthorpe

Client: Dearne Estates (Goldthorpe) Ltd
Date: 22/01/16
Job/Dwg: 13907-V103-Elevations
Scale Not to scale

THE HARRIS PARTNERSHIP ARCHITECTS

2 St Johns North,
Wakefield, WF1 3QA
T: 01924 291 800
F: 01924 290 072

www.harrispartnership.com

THE HARRIS PARTNERSHIP