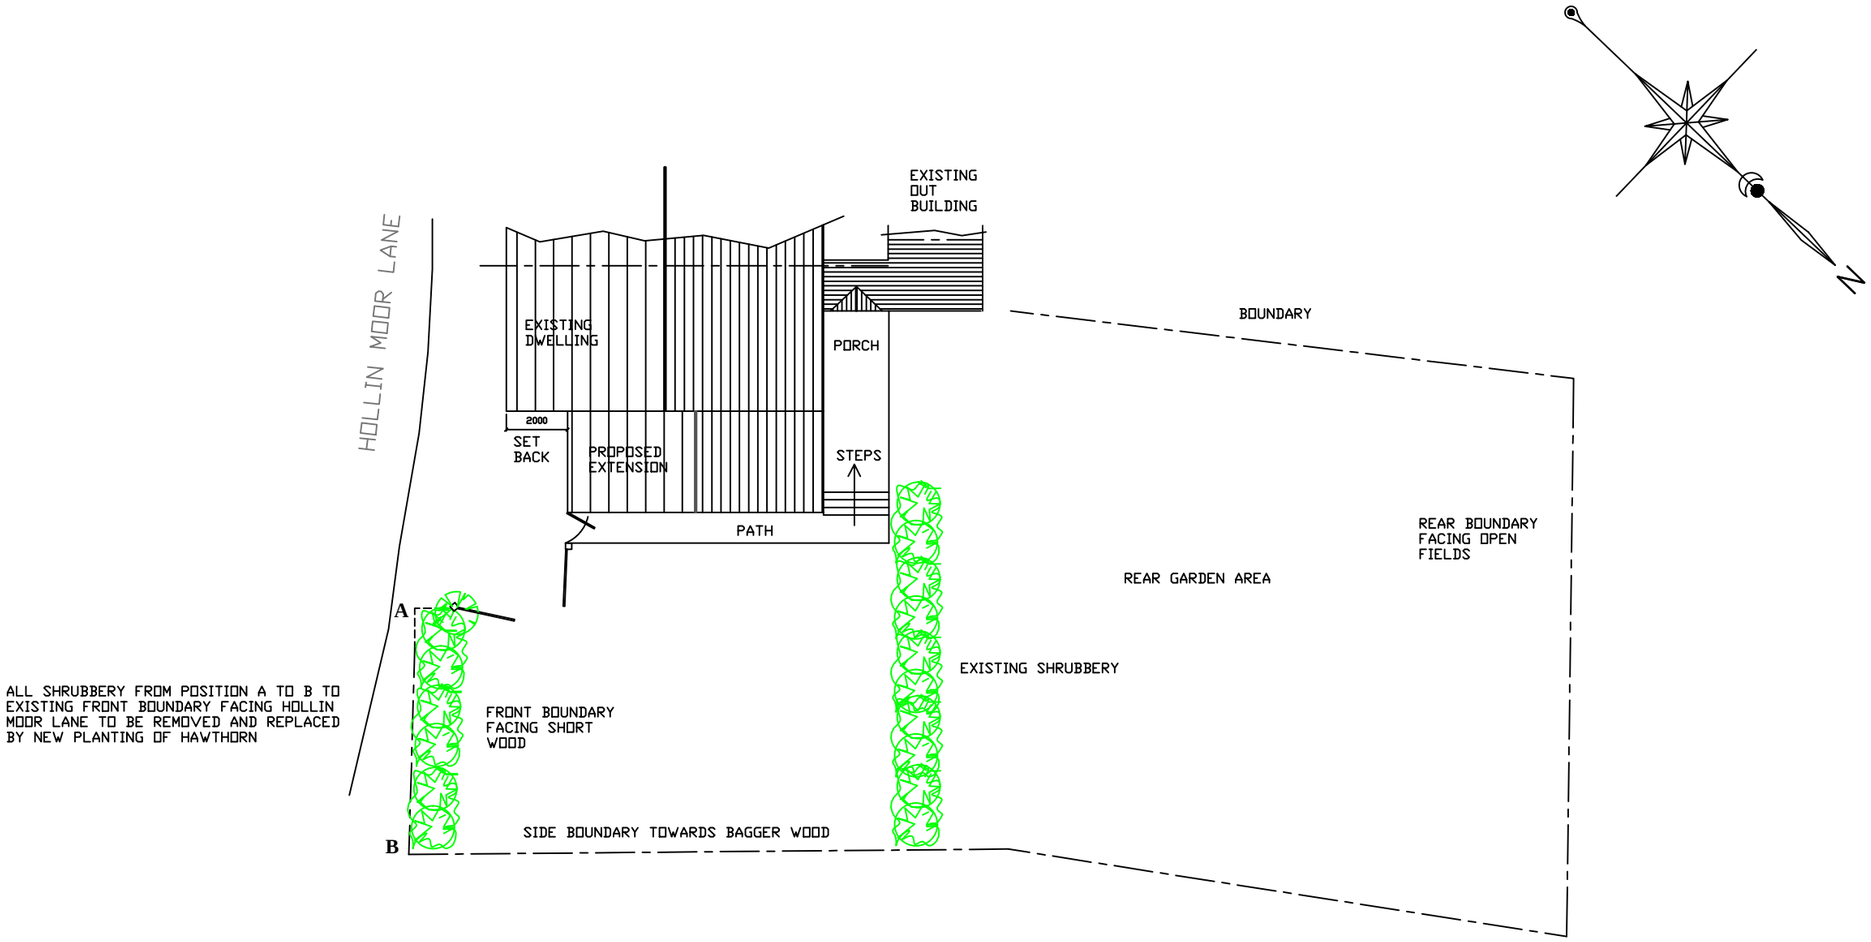


CLIENT MR RODDIS 1 EASTFIELD COTTAGES, HOLLIN MOOR LANE	**TITLE** DRAWING REFERENCING FRONT BOUNDARY TREATMENT	**DRAWN** AD	**SCALE** 1:200 @ A3 **DATE** 29/09/2020	**REV** **DRG No** 20/011	