
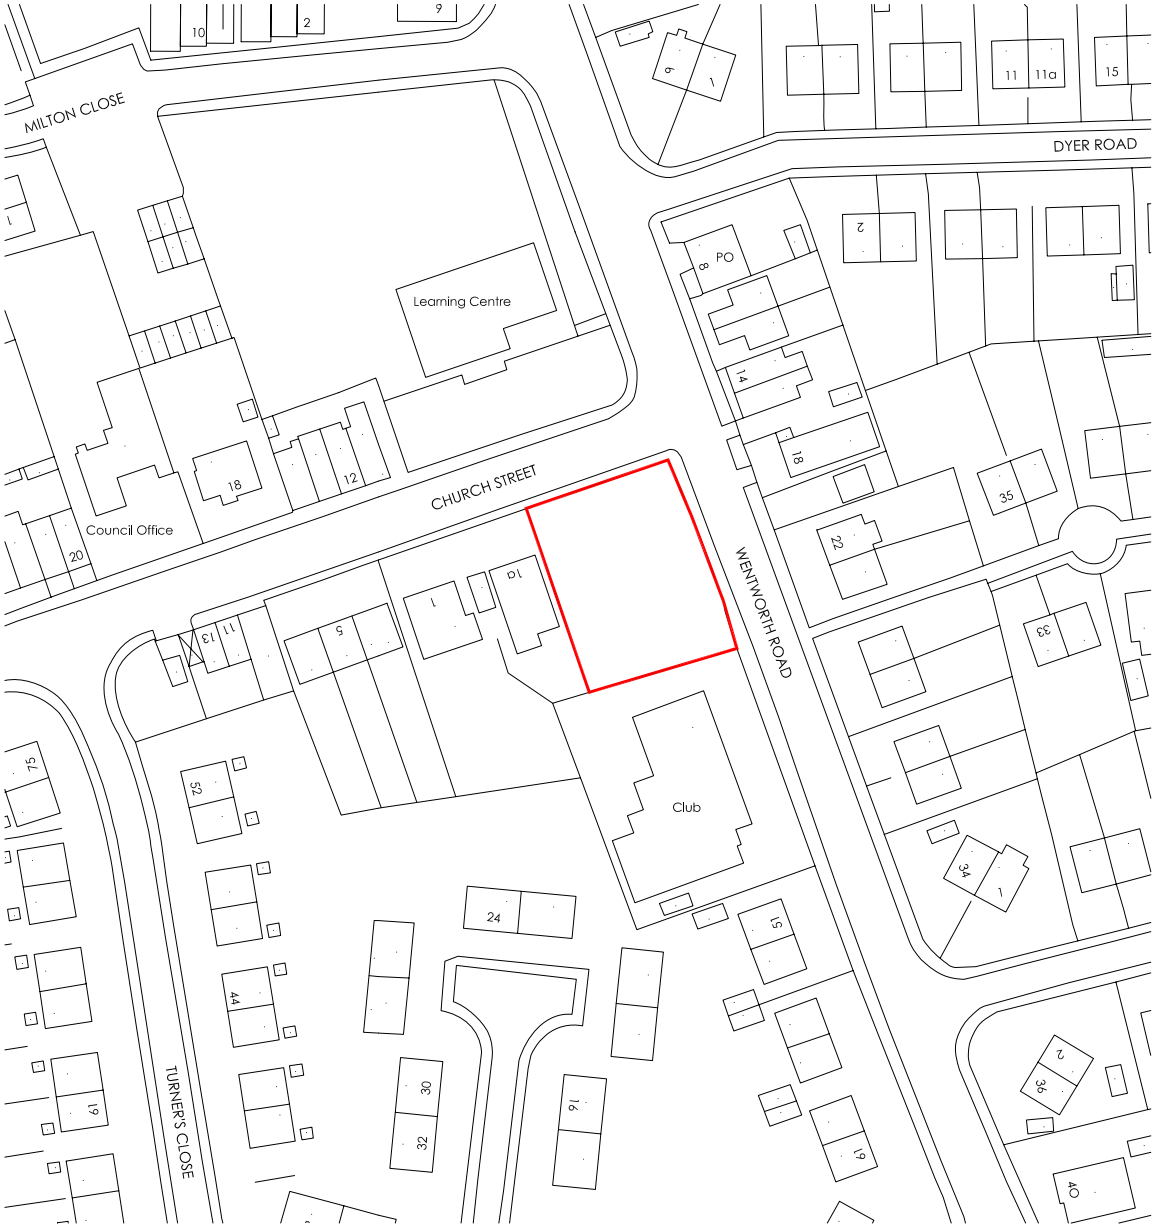


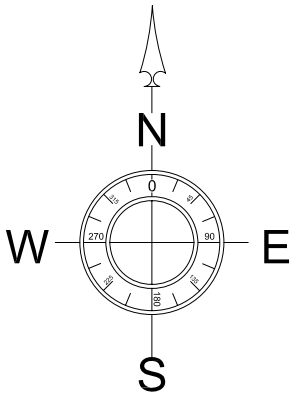

Rev A 09/05/12: Location plan updated.

Revision :

Scale : 1:1250 @A3

Date : 29/09/09

Drawn by : SB

Project :
Proposed Development at Church Street, Jump

Title :
Location Plan

Drg No : CS-J/07 Rev :A