
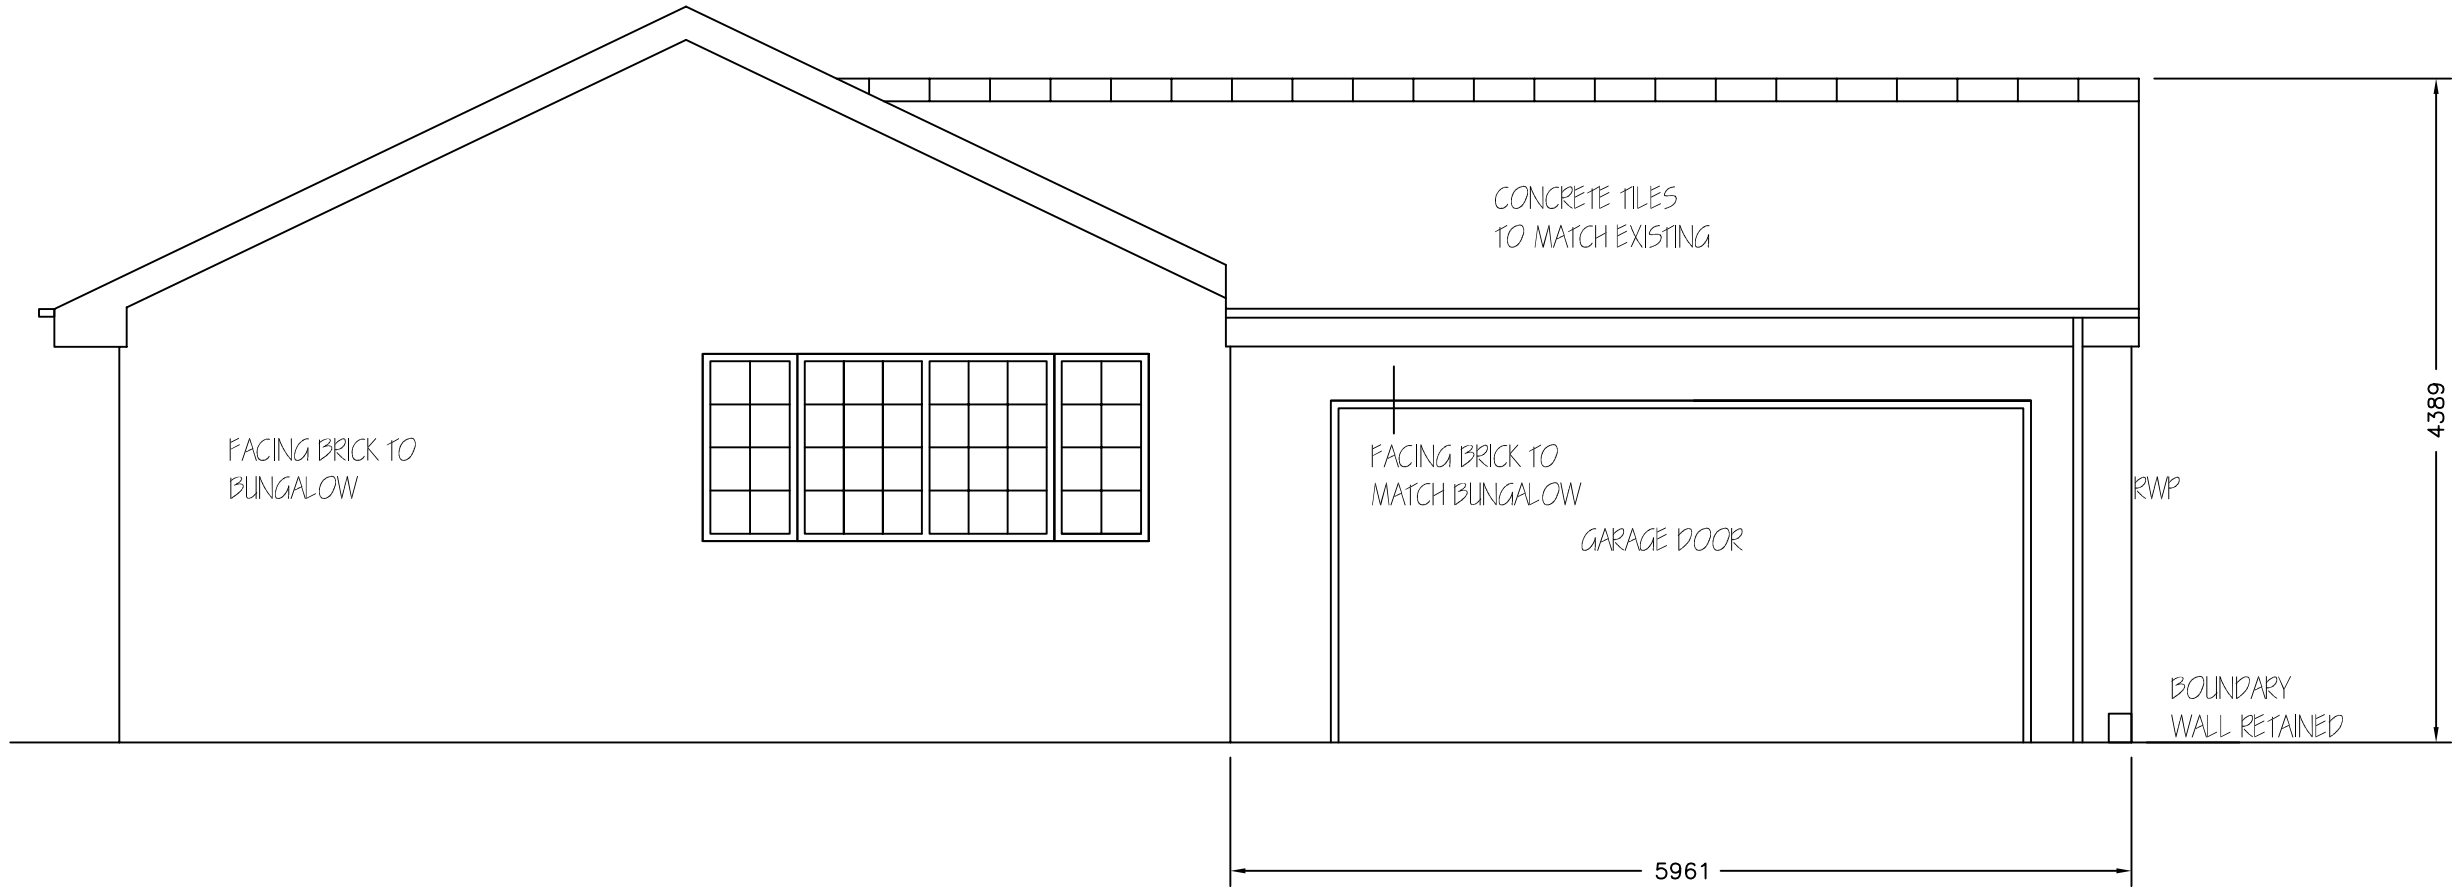


PROPOSED SIDE
ELEVATION 1:50

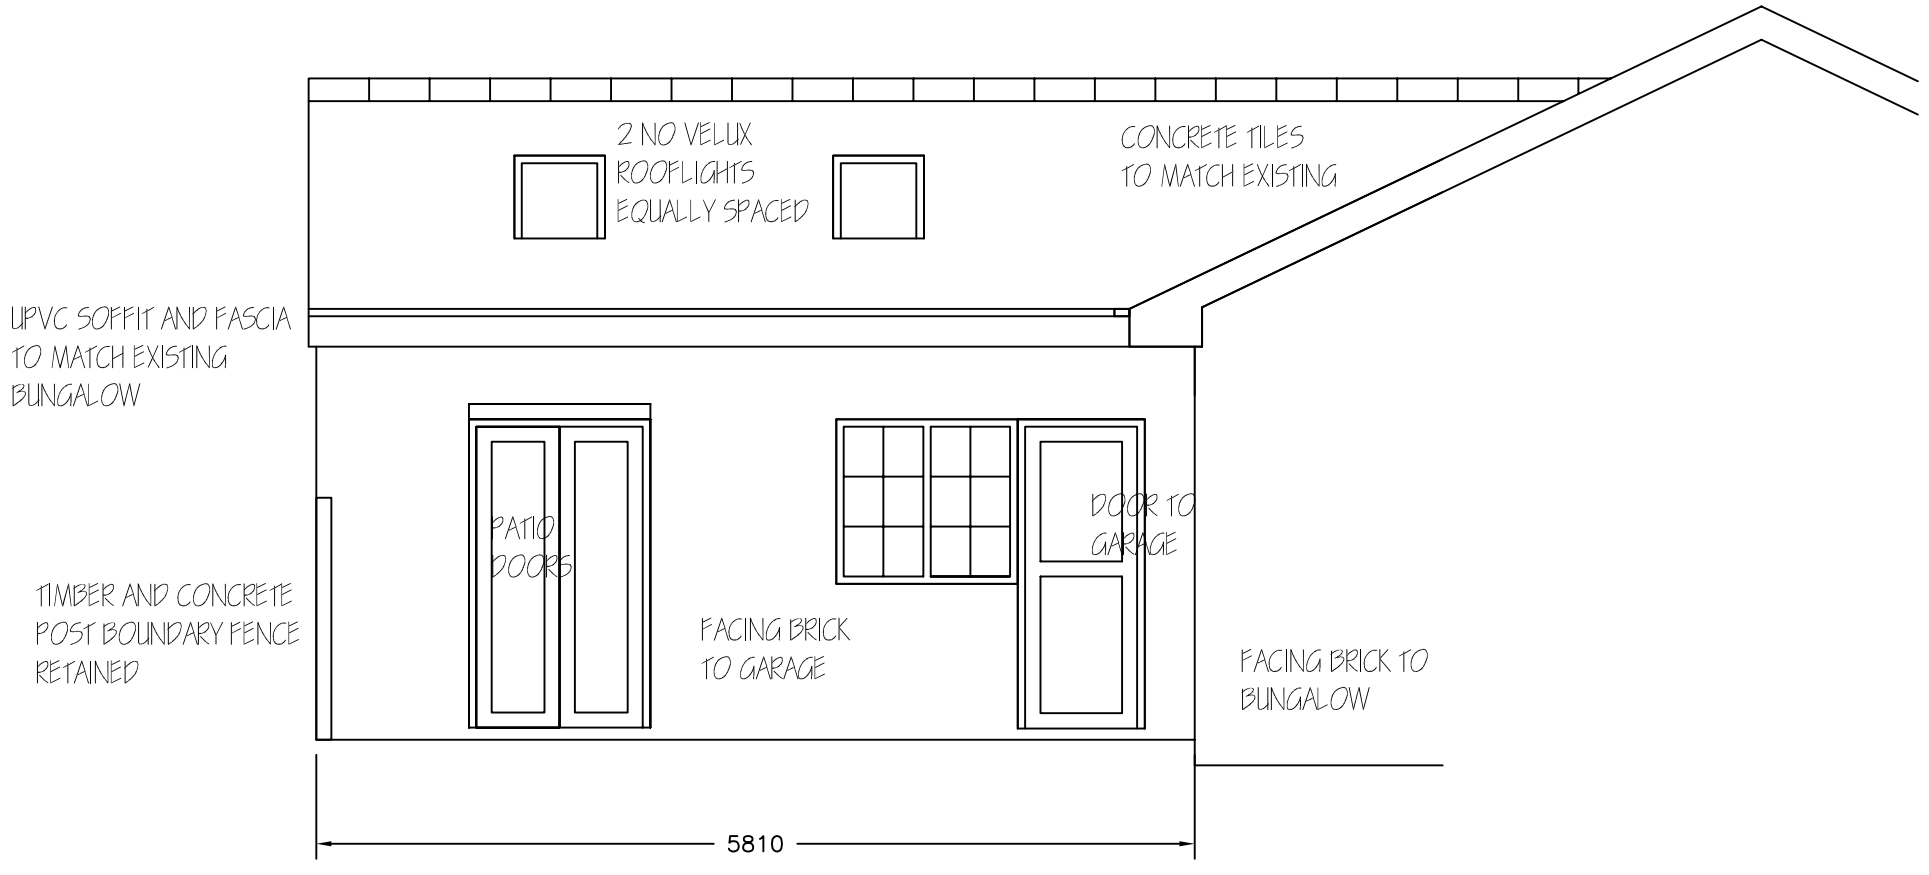

PROPOSED SIDE
ELEVATION 1:50

Revisions	A. A----	00–00–
This drawing is for planning permission only and is not a construction drawing.		
Drawing Title	PROPOSED–ELEVATION	
Job No. - Dwg No.	LL/2012/3 . ——	
Client:	Les Lang 1 Hall Place Monk Bretton Barnsley S71 2EX	
Scale.	1:50	