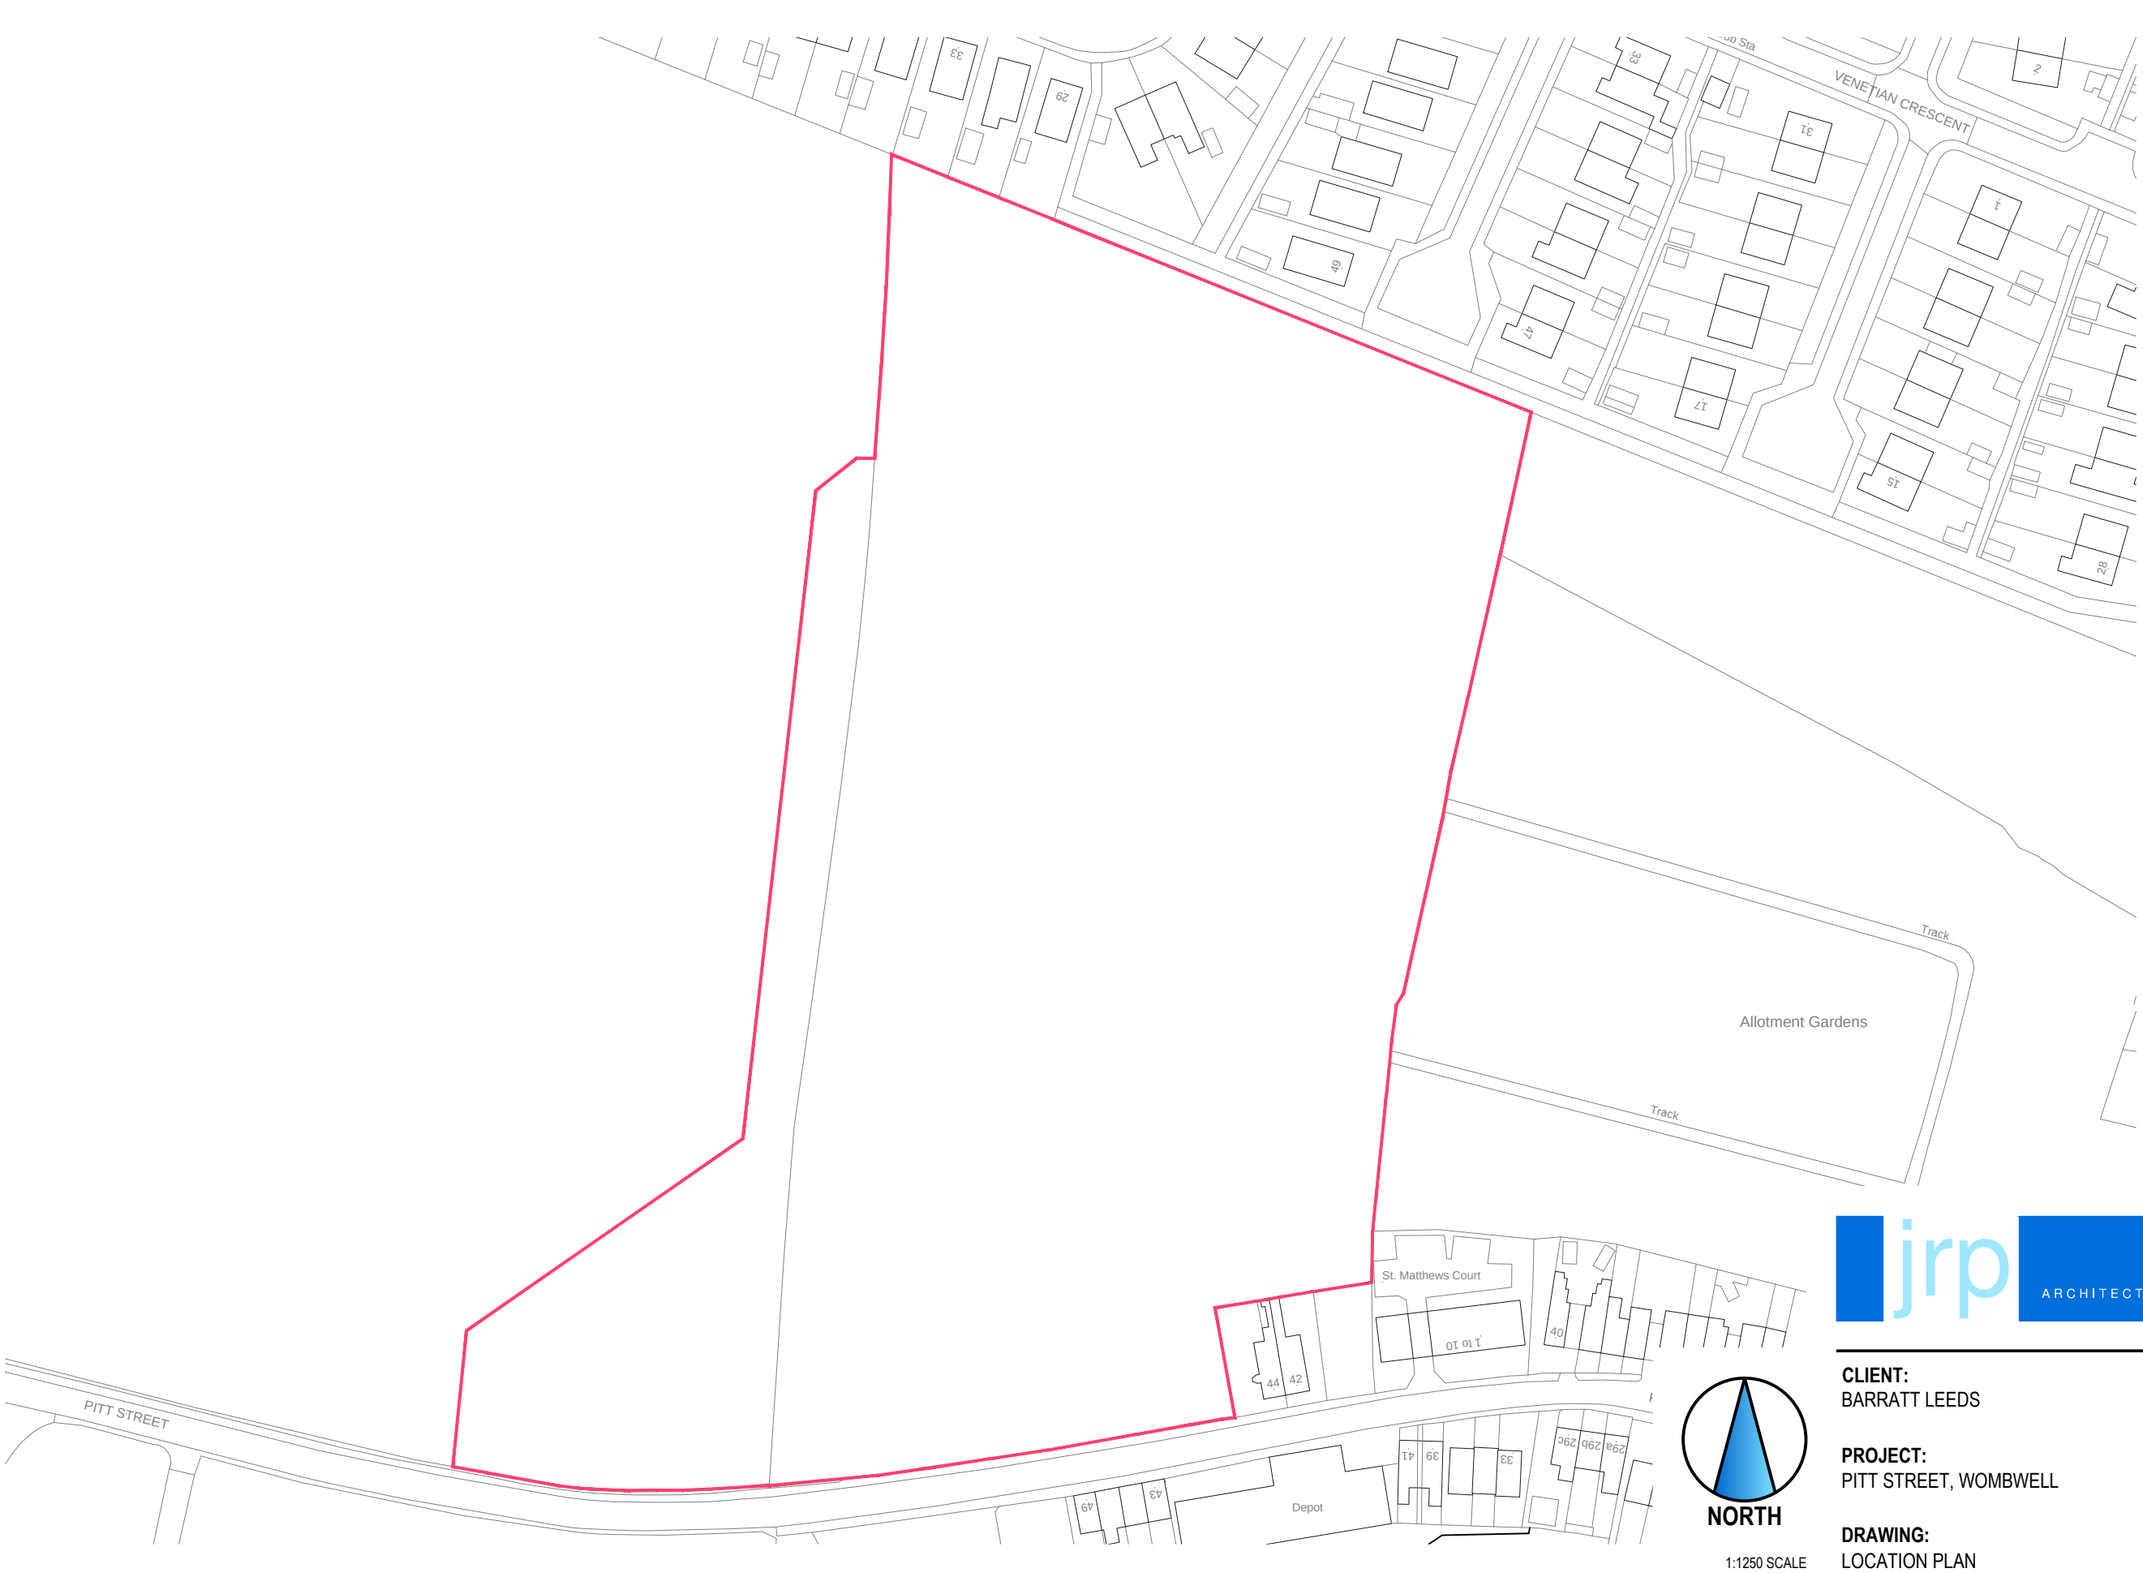


00 / LOCATION PLAN

Do not scale off this drawing - Only figured dimensions to be taken from this drawing.Drawings based on Ordnance Survey and/or existing record drawings - Design and Drawing content subject to Site Survey, Structural Survey, Site Investigations, Planning and Statutory Requirements and Approvals. Authorised reproduction from Ordnance Survey Map with permission of the Controller of Her Majesty's Stationery Office. Crown Copyright reserved.

jrp ARCHITECTURE | PLANNING | LANDSCAPE

CLIENT:
BARRATT LEEDS

PROJECT:
PITT STREET, WOMBWELL

DRAWING:
LOCATION PLAN

DRAWING NUMBER:
20 5429 00

SCALE @ A3:
1:1250

DRAWN: JP **DATE:** 16.04.21

CHECKED: LM **DATE:** 16.04.21

14 MARINER COURT / CALDER PARK / WAKEFIELD / WF4 3FL
01924 383322 / www.jrpassoc.co.uk / info@jrpassoc.co.uk
jrpassociates is a trading style of John R Paley Associates Limited