




REVISIONS				
REV	DATE	DESCRIPTION	CHECKED	APPROVED

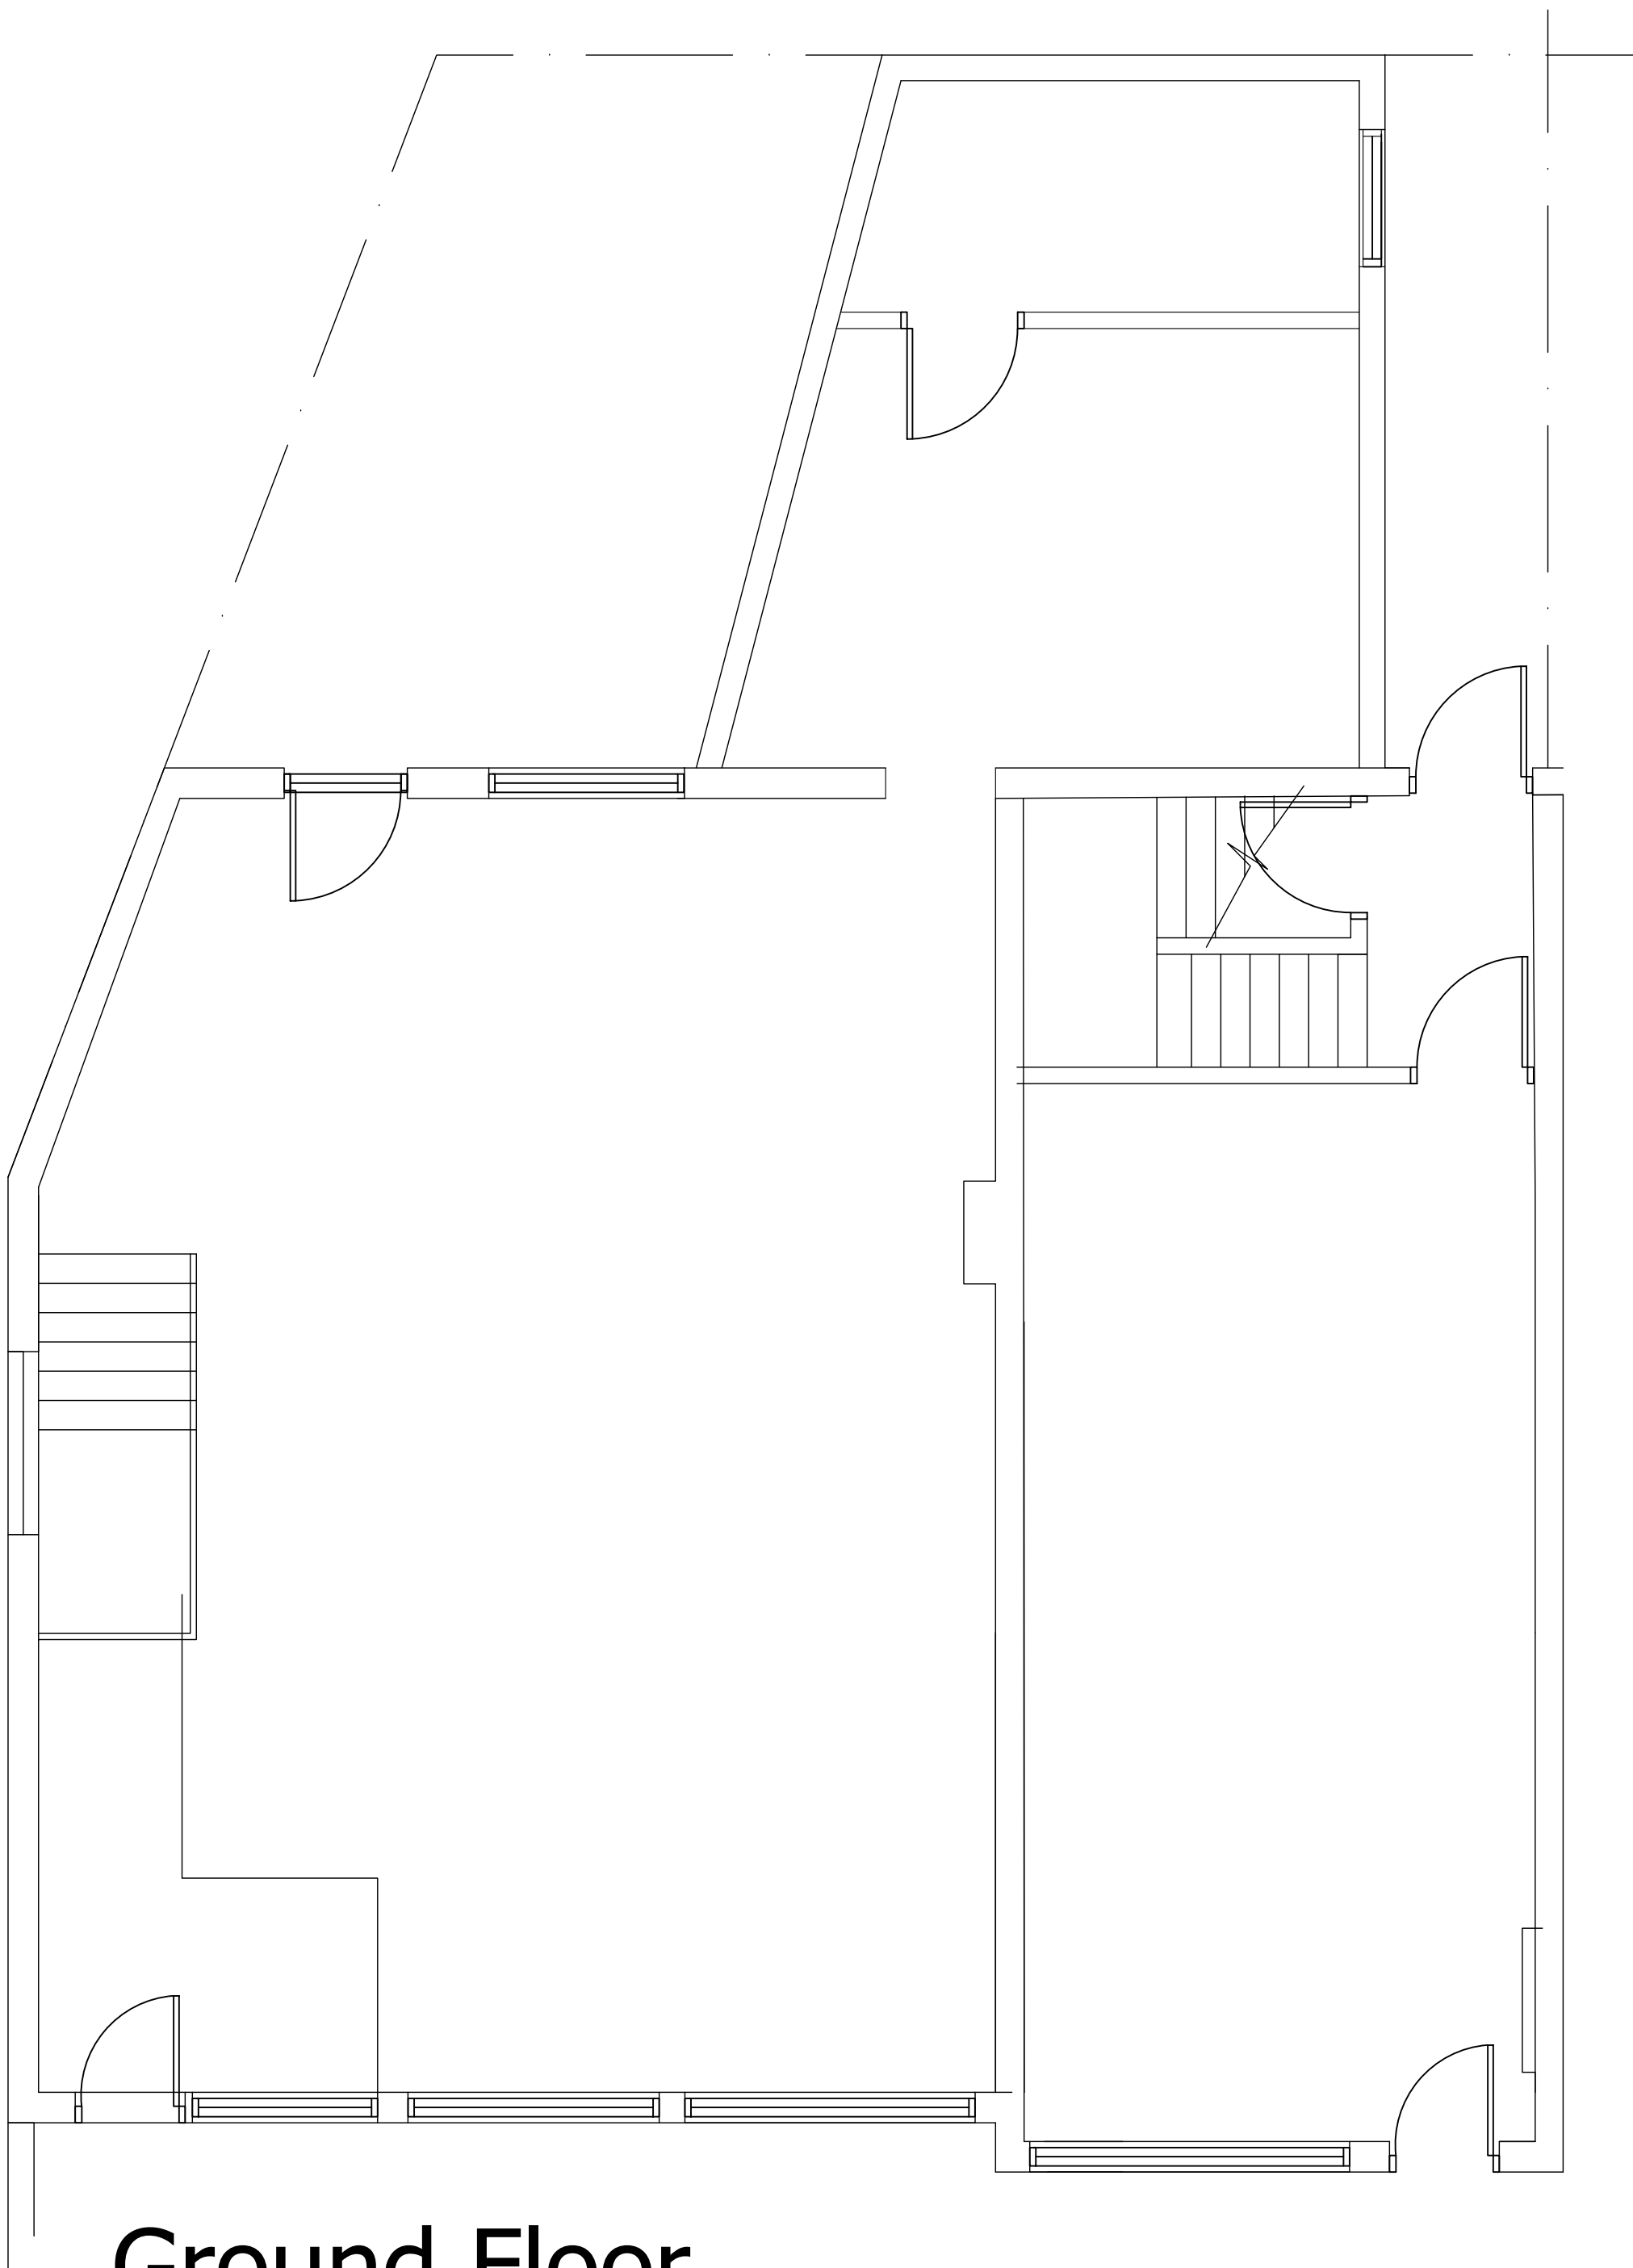

Ground Floor

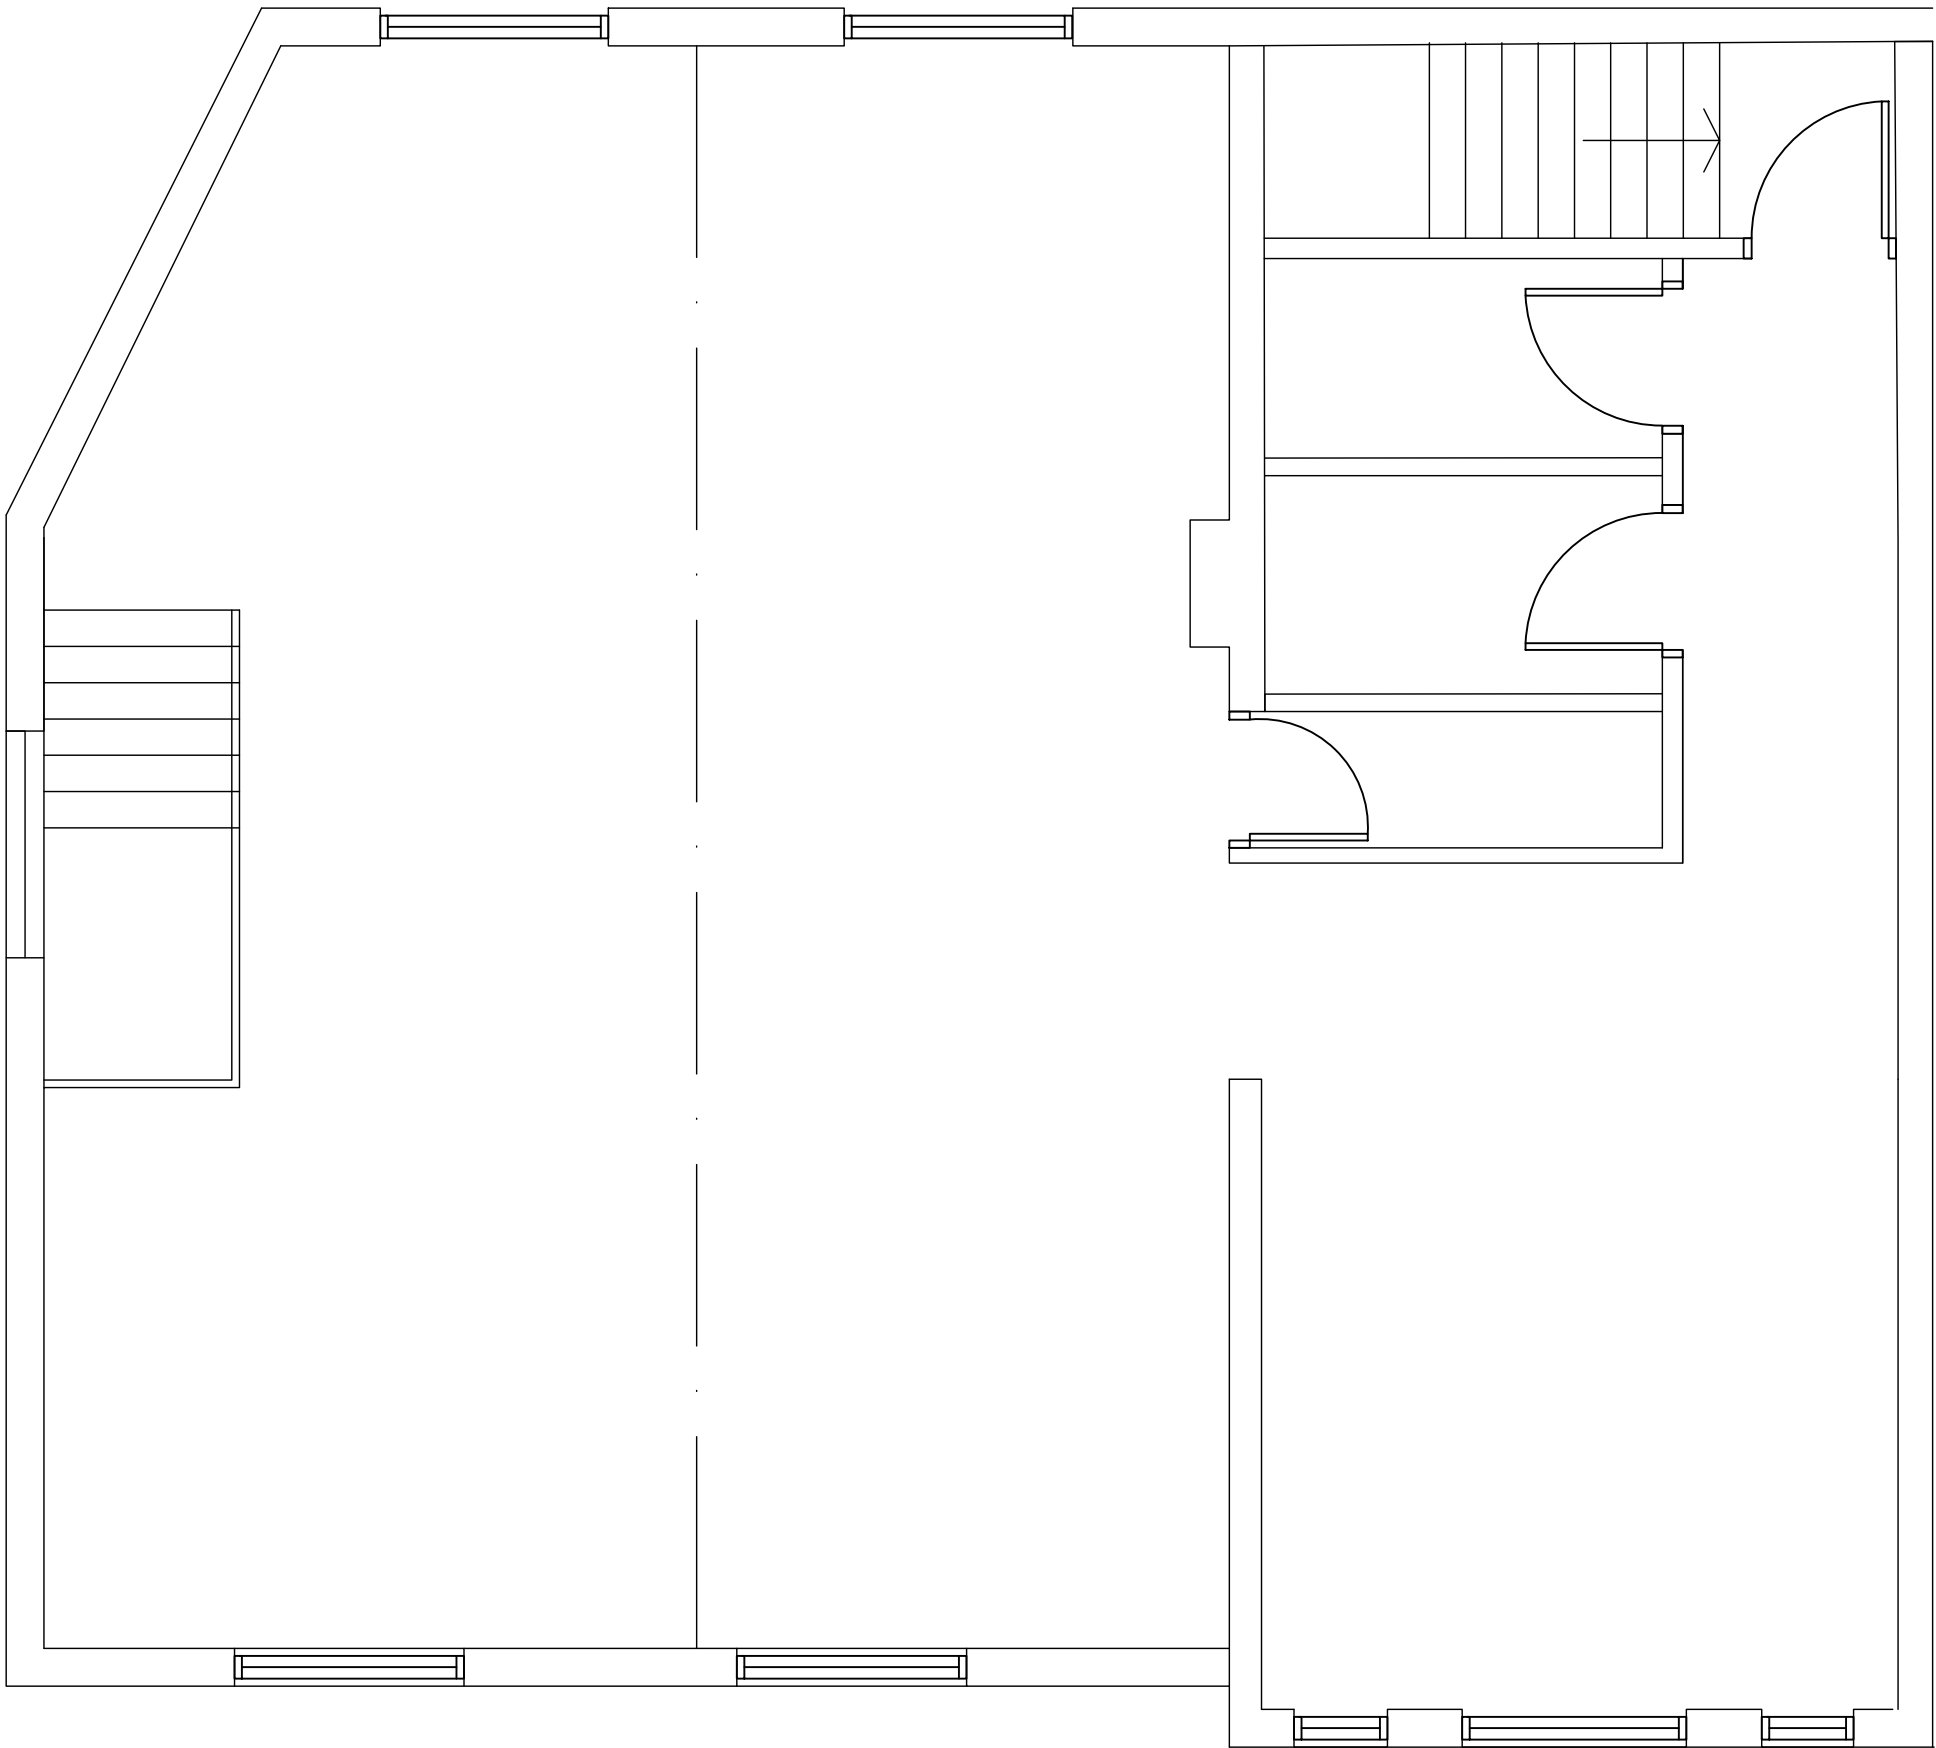

First Floor

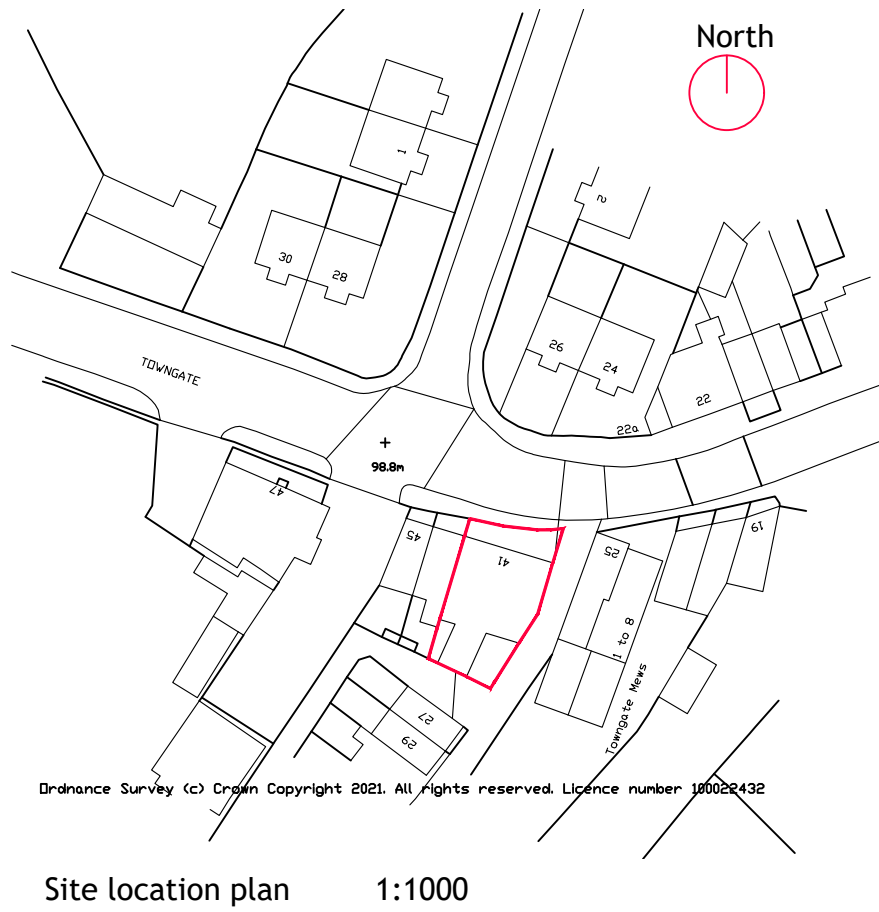

CLIENT ROB ALLEN		
PROJECT TITLE PROPOSED EXTENSION TO RETAIL UNIT TO REAR OF 41 TOWNGATE MAPPLEWELL EXISTING LAYOUTS		
DRAWING TITLE EXISTING PLANS AND ELEVATIONS		
© ANTHONY SNOWDEN ARCHITECT 2021 RIBA		
SCALE 1:50		
PROJECT NO. 0200	DRAWING NO. 01	REV. 00