



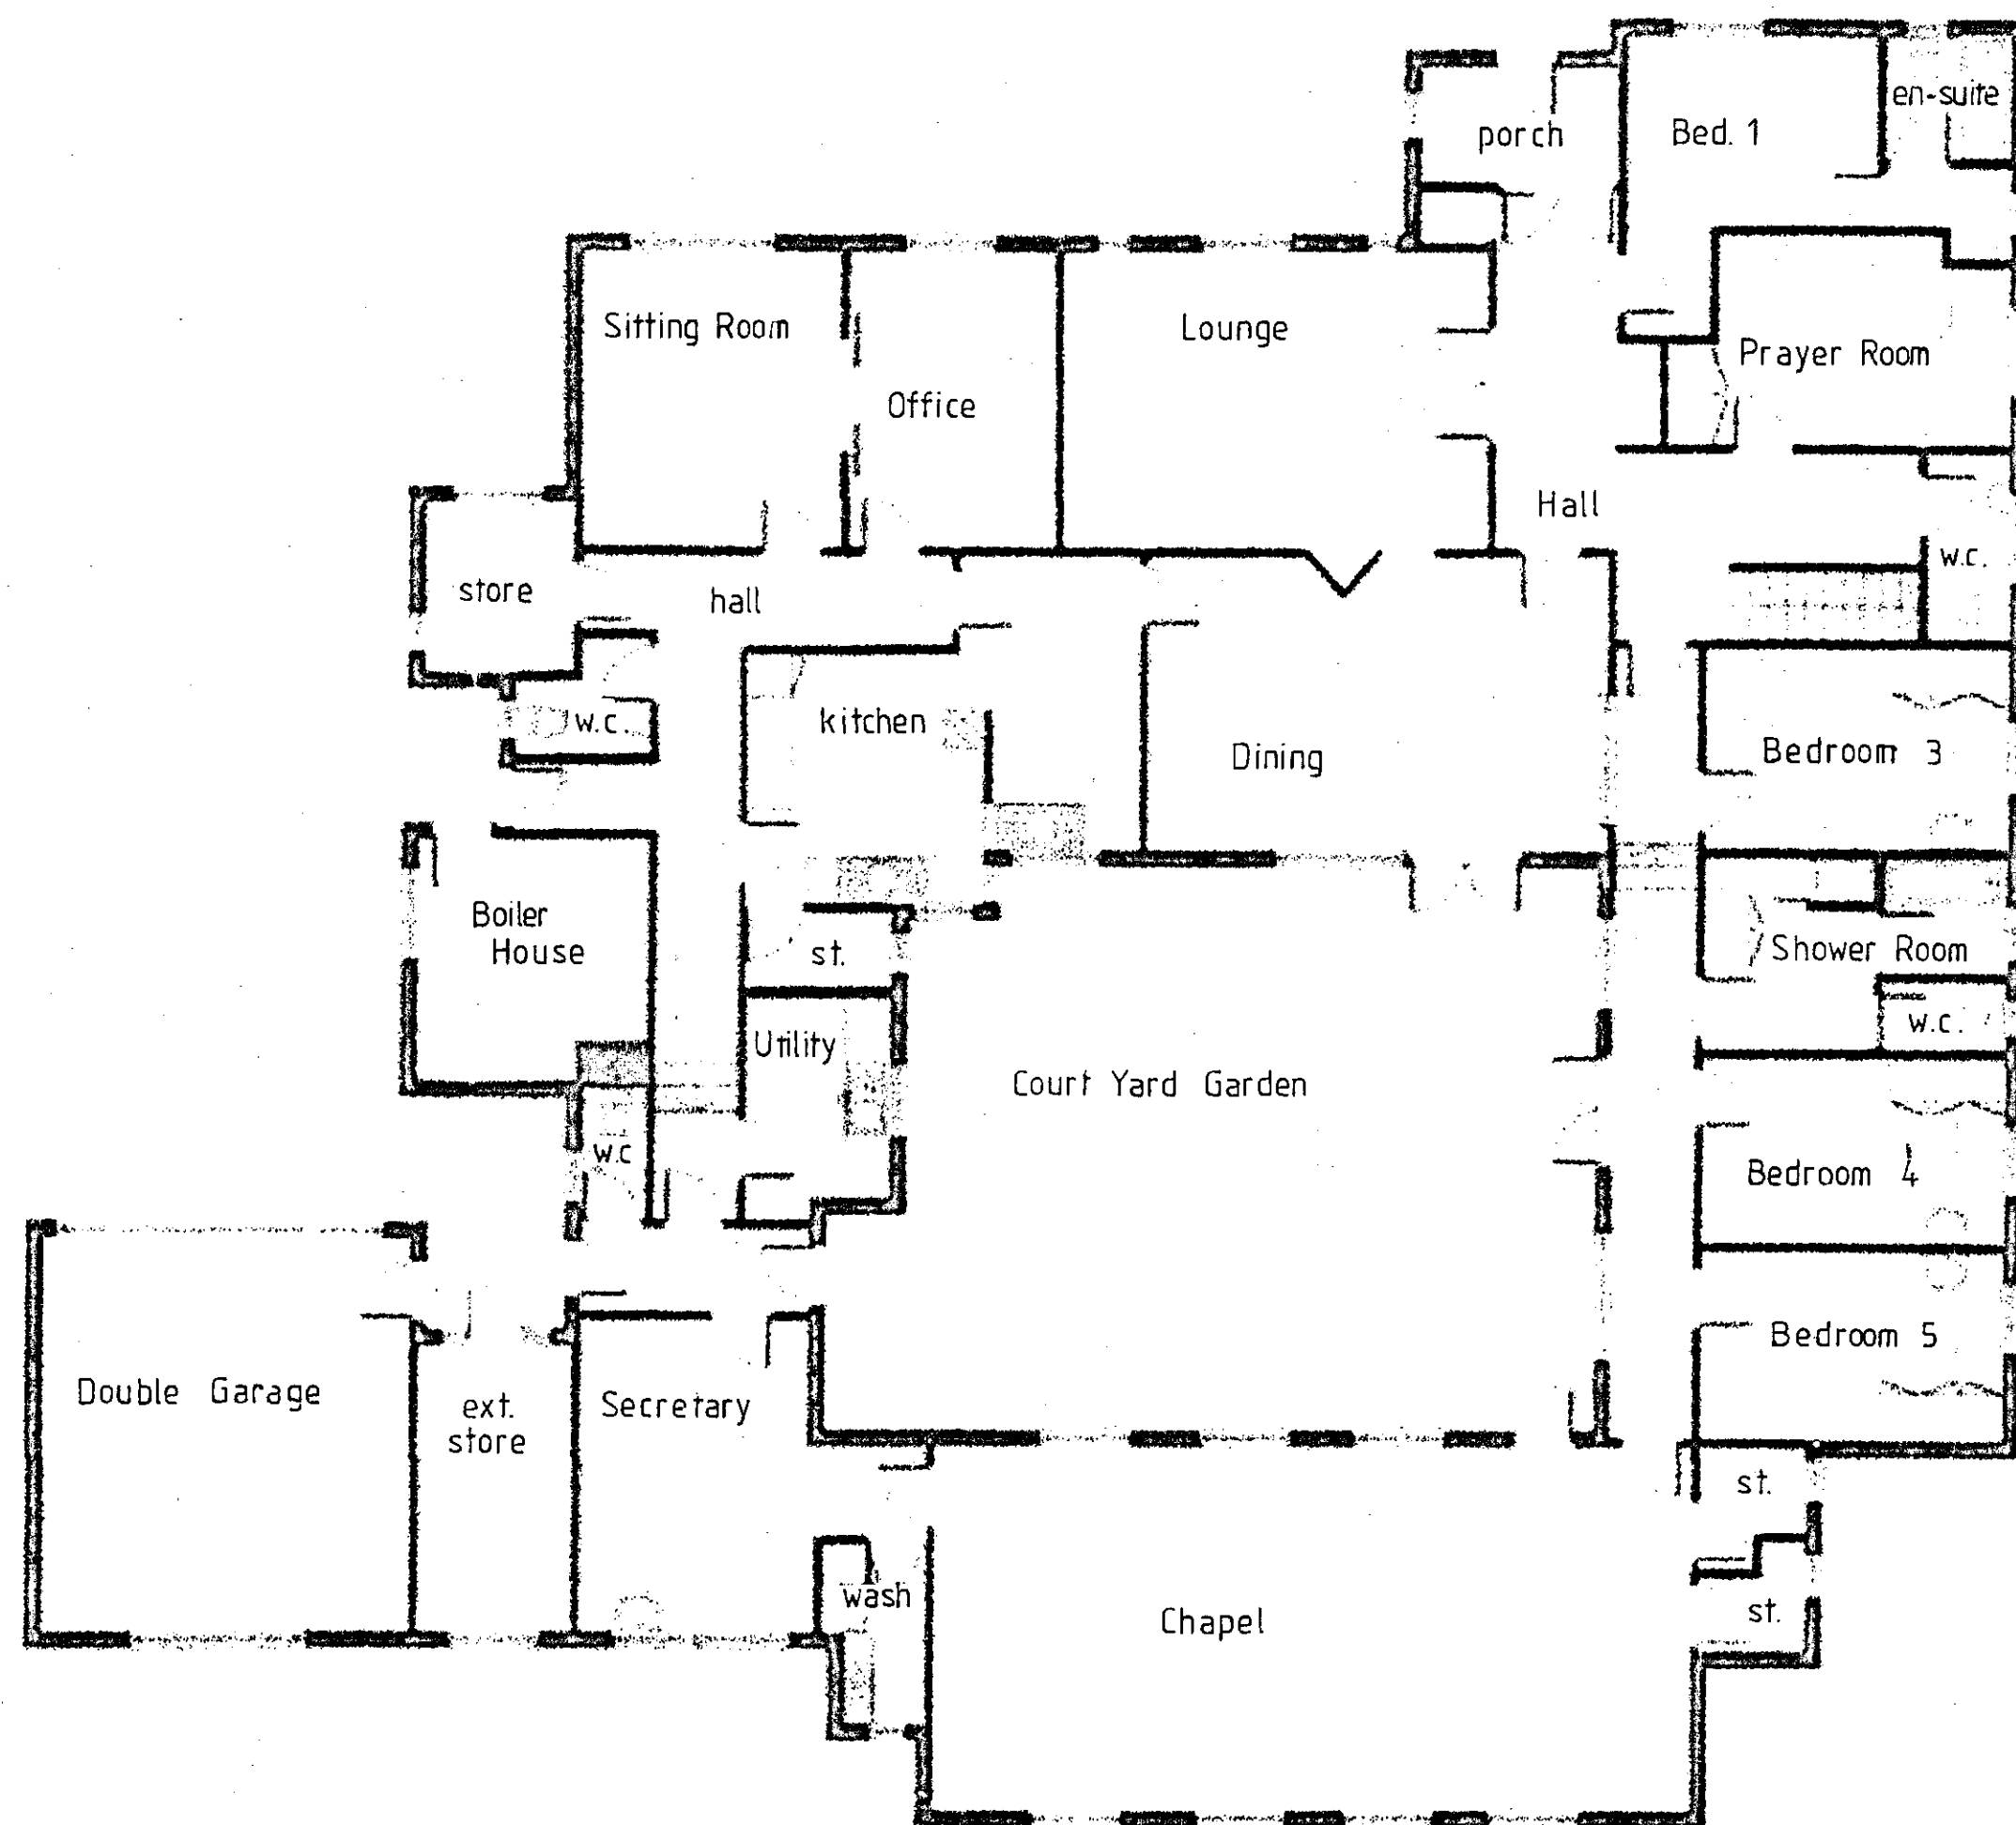


Ground Floor

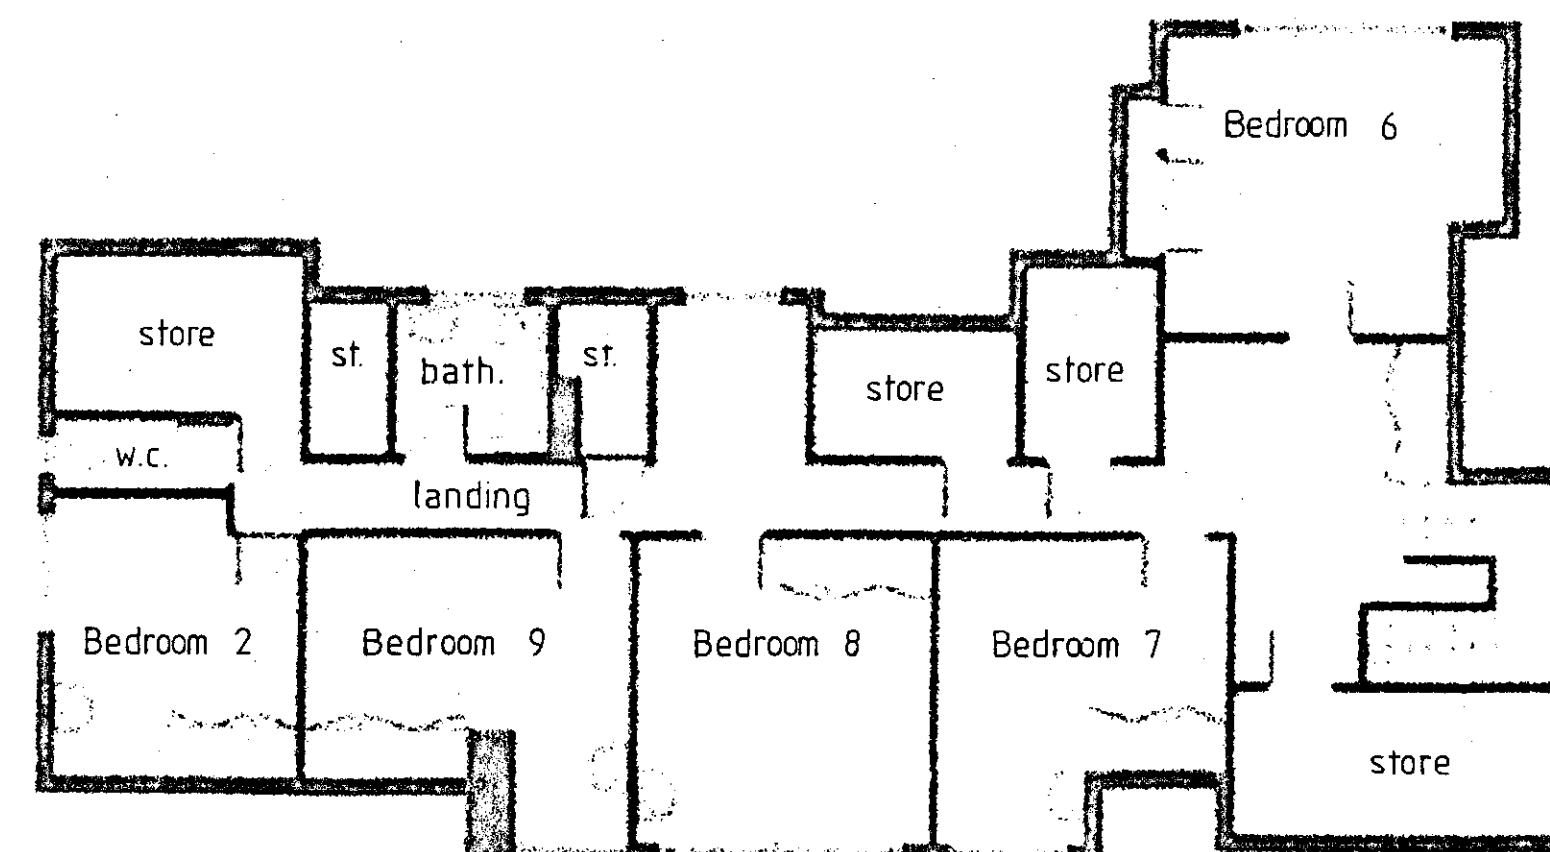


First Floor

Rev	Notes	Date

Garry Greetham Associates Residential Design Consultant Westwood House 18 Carr Lane Tankersley Barnsley S75 3BE Tel(01226)746573	
PROJECT	Change of Use
CLIENT	Mr. & Mrs. P. Harris
TITLE	Layouts as Existing
ADDRESS	Marist Convent & Chapel 40 Lockwood Rd, Goldthorpe, Rotherham. S63 9JY
DRAWN BY	ggg
SCALE	1:100
DATE	June 16
DRAWING No	836-02
Member of the Chartered Institute of Architectural Technologists	

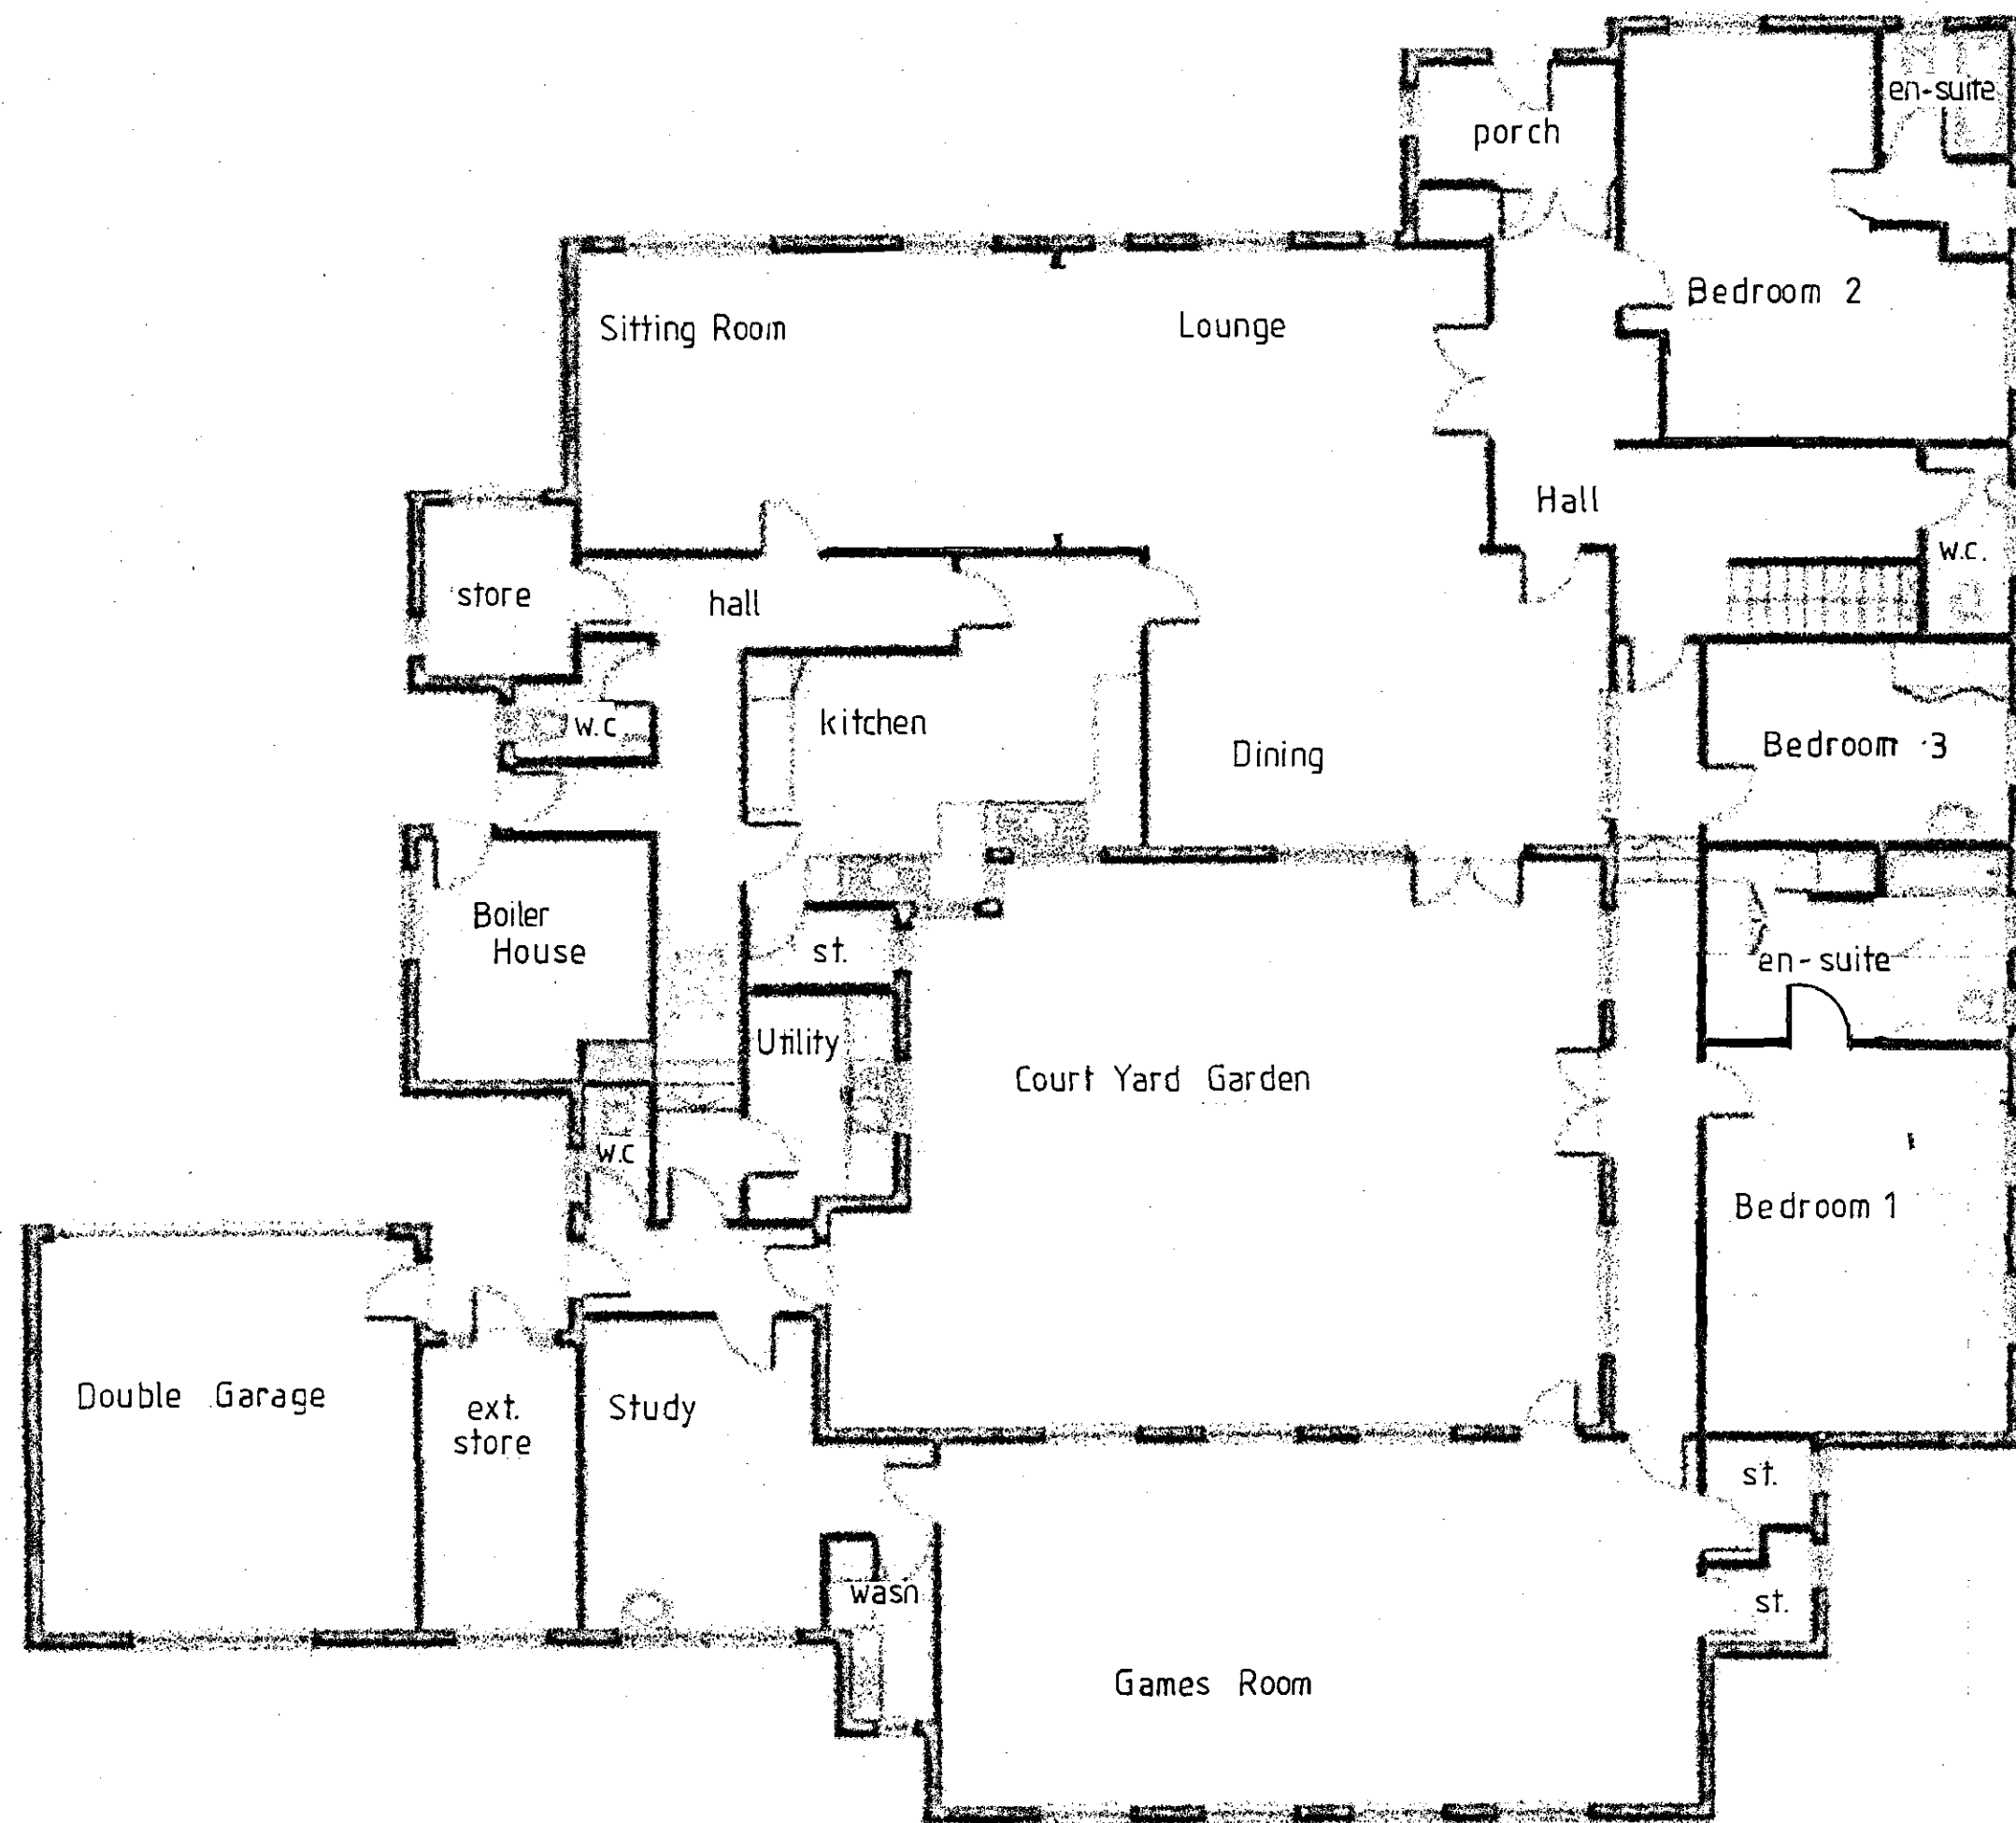

Ground Floor

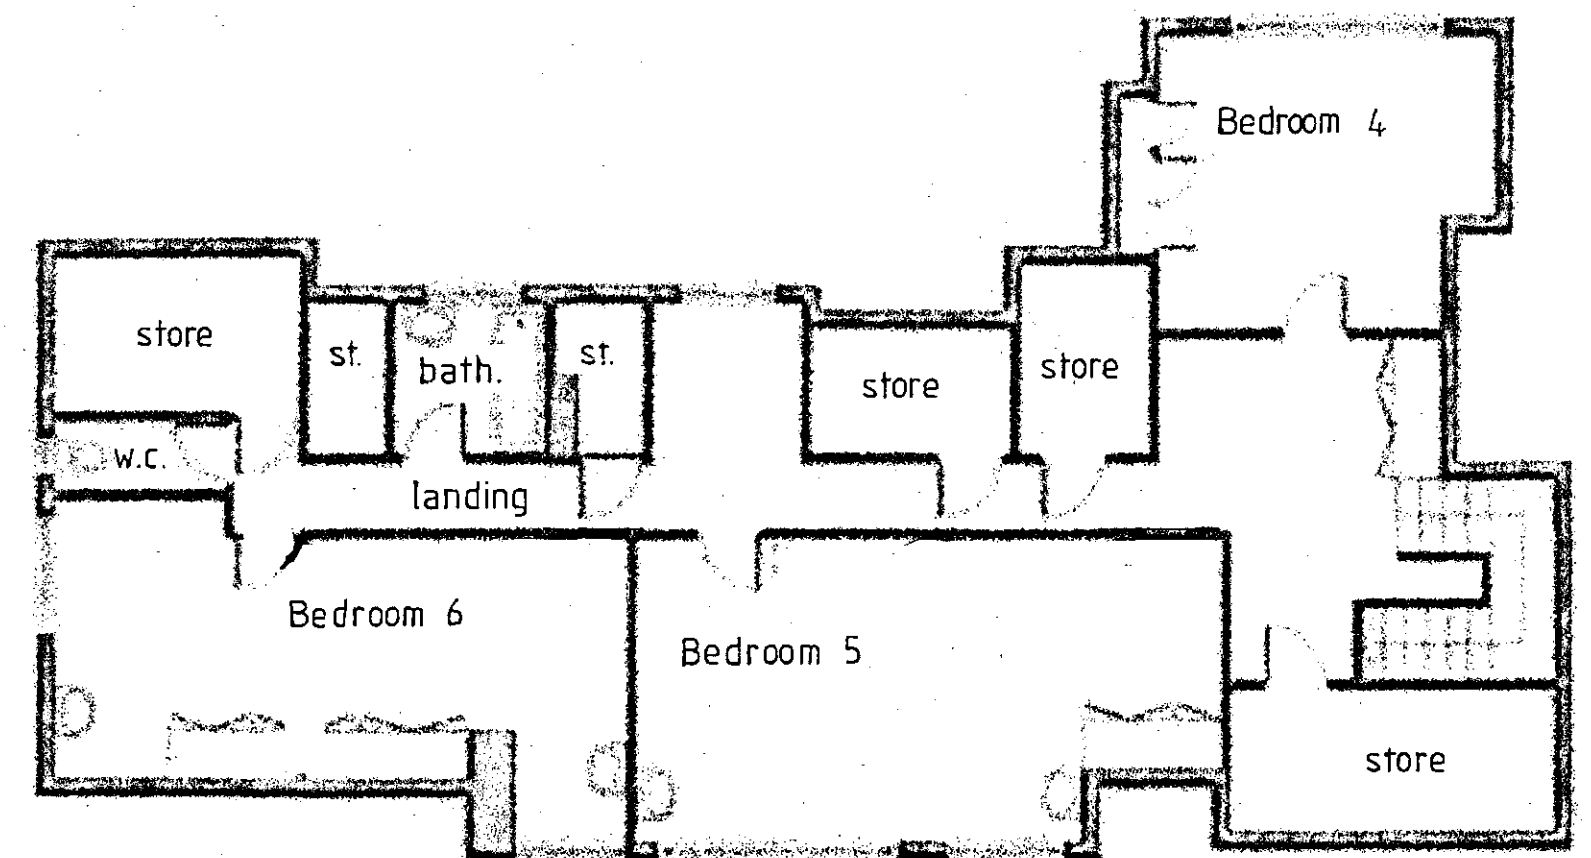

First Floor

Rev	Notes	Date

B/Regs:

Planning:

Garry Greetham Associates
Residential Design Consultant
Westwood House
18 Carr Lane
Tankersley
Barnsley S75 3BE
Tel(01226)746573

PROJECT Change of Use

CLIENT Mr. & Mrs. P. Harris

TITLE Layouts as Proposed

ADDRESS Marist Convent & Chapel
40 Lockwood Rd, Goldthorpe,
Rotherham. S63 9JY

DRAWN BY ggg

SCALE 1:100 DATE June 16

DRAWING No 836-03 REV

Member of the Chartered Institute of Architectural Technologists