
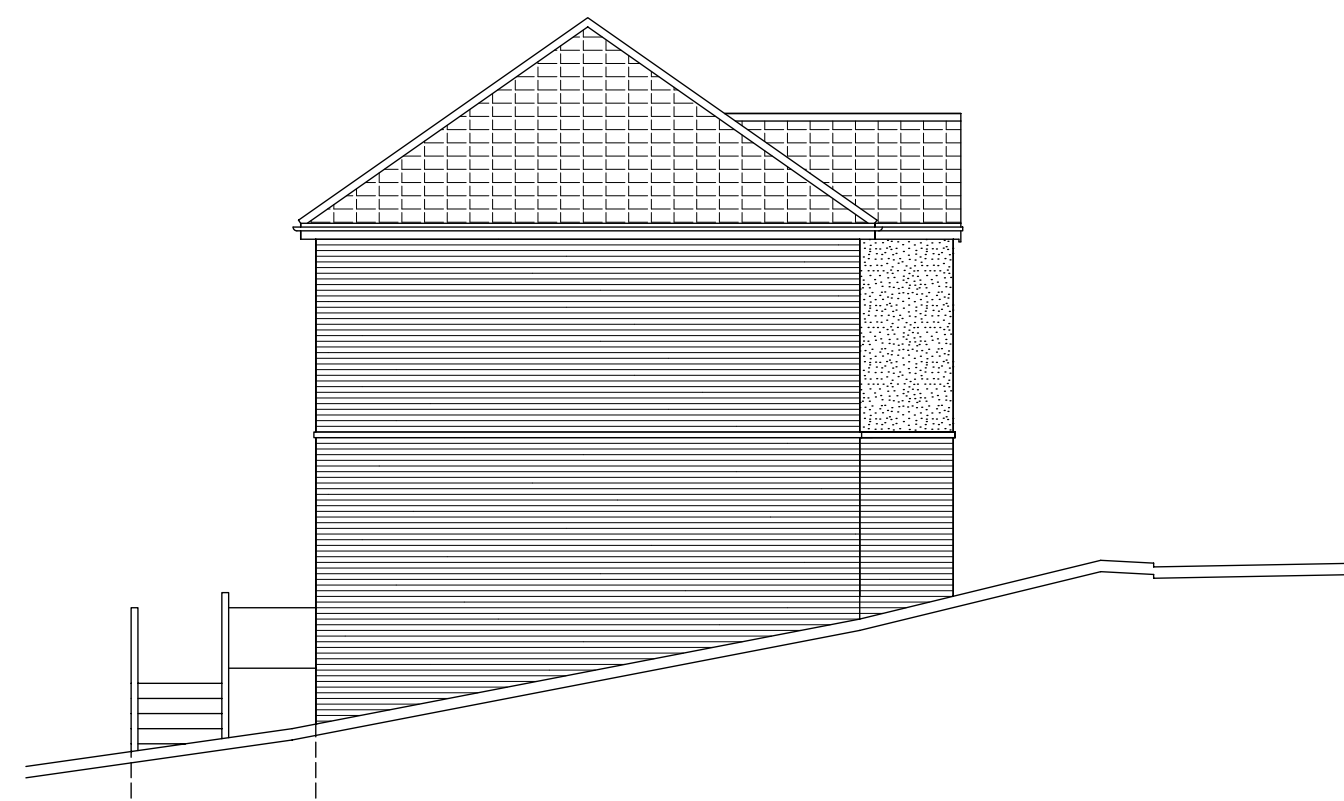
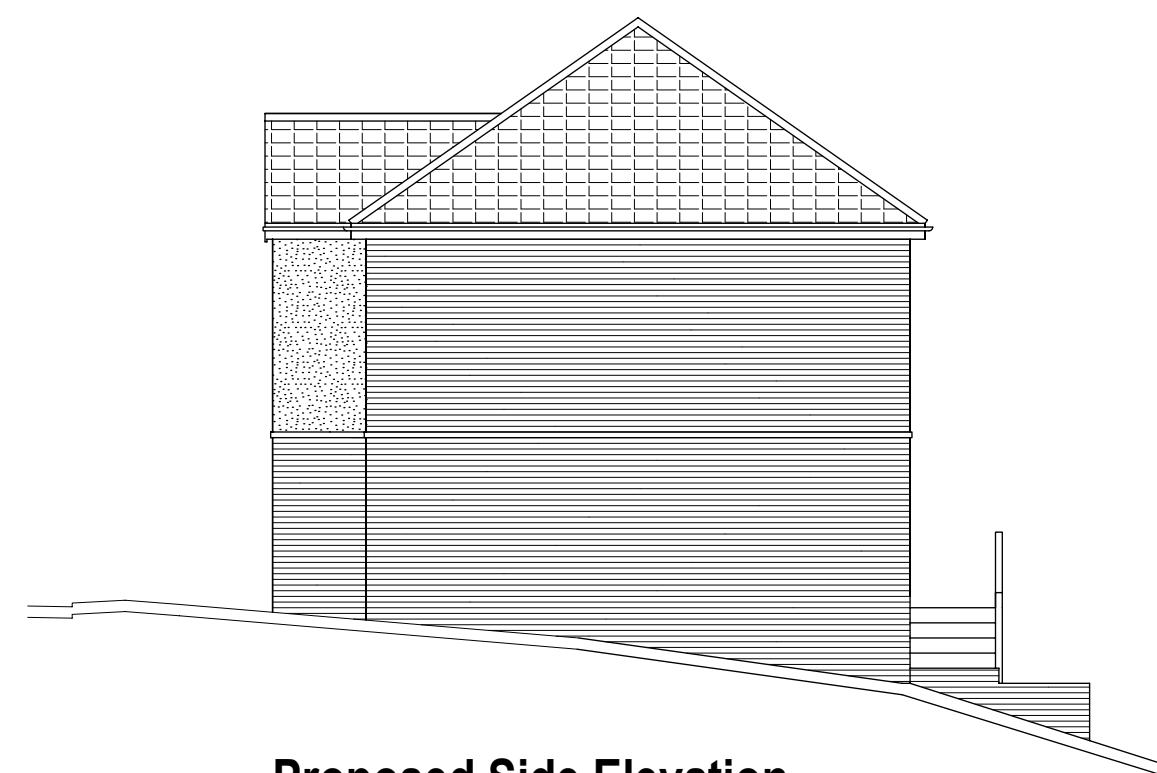
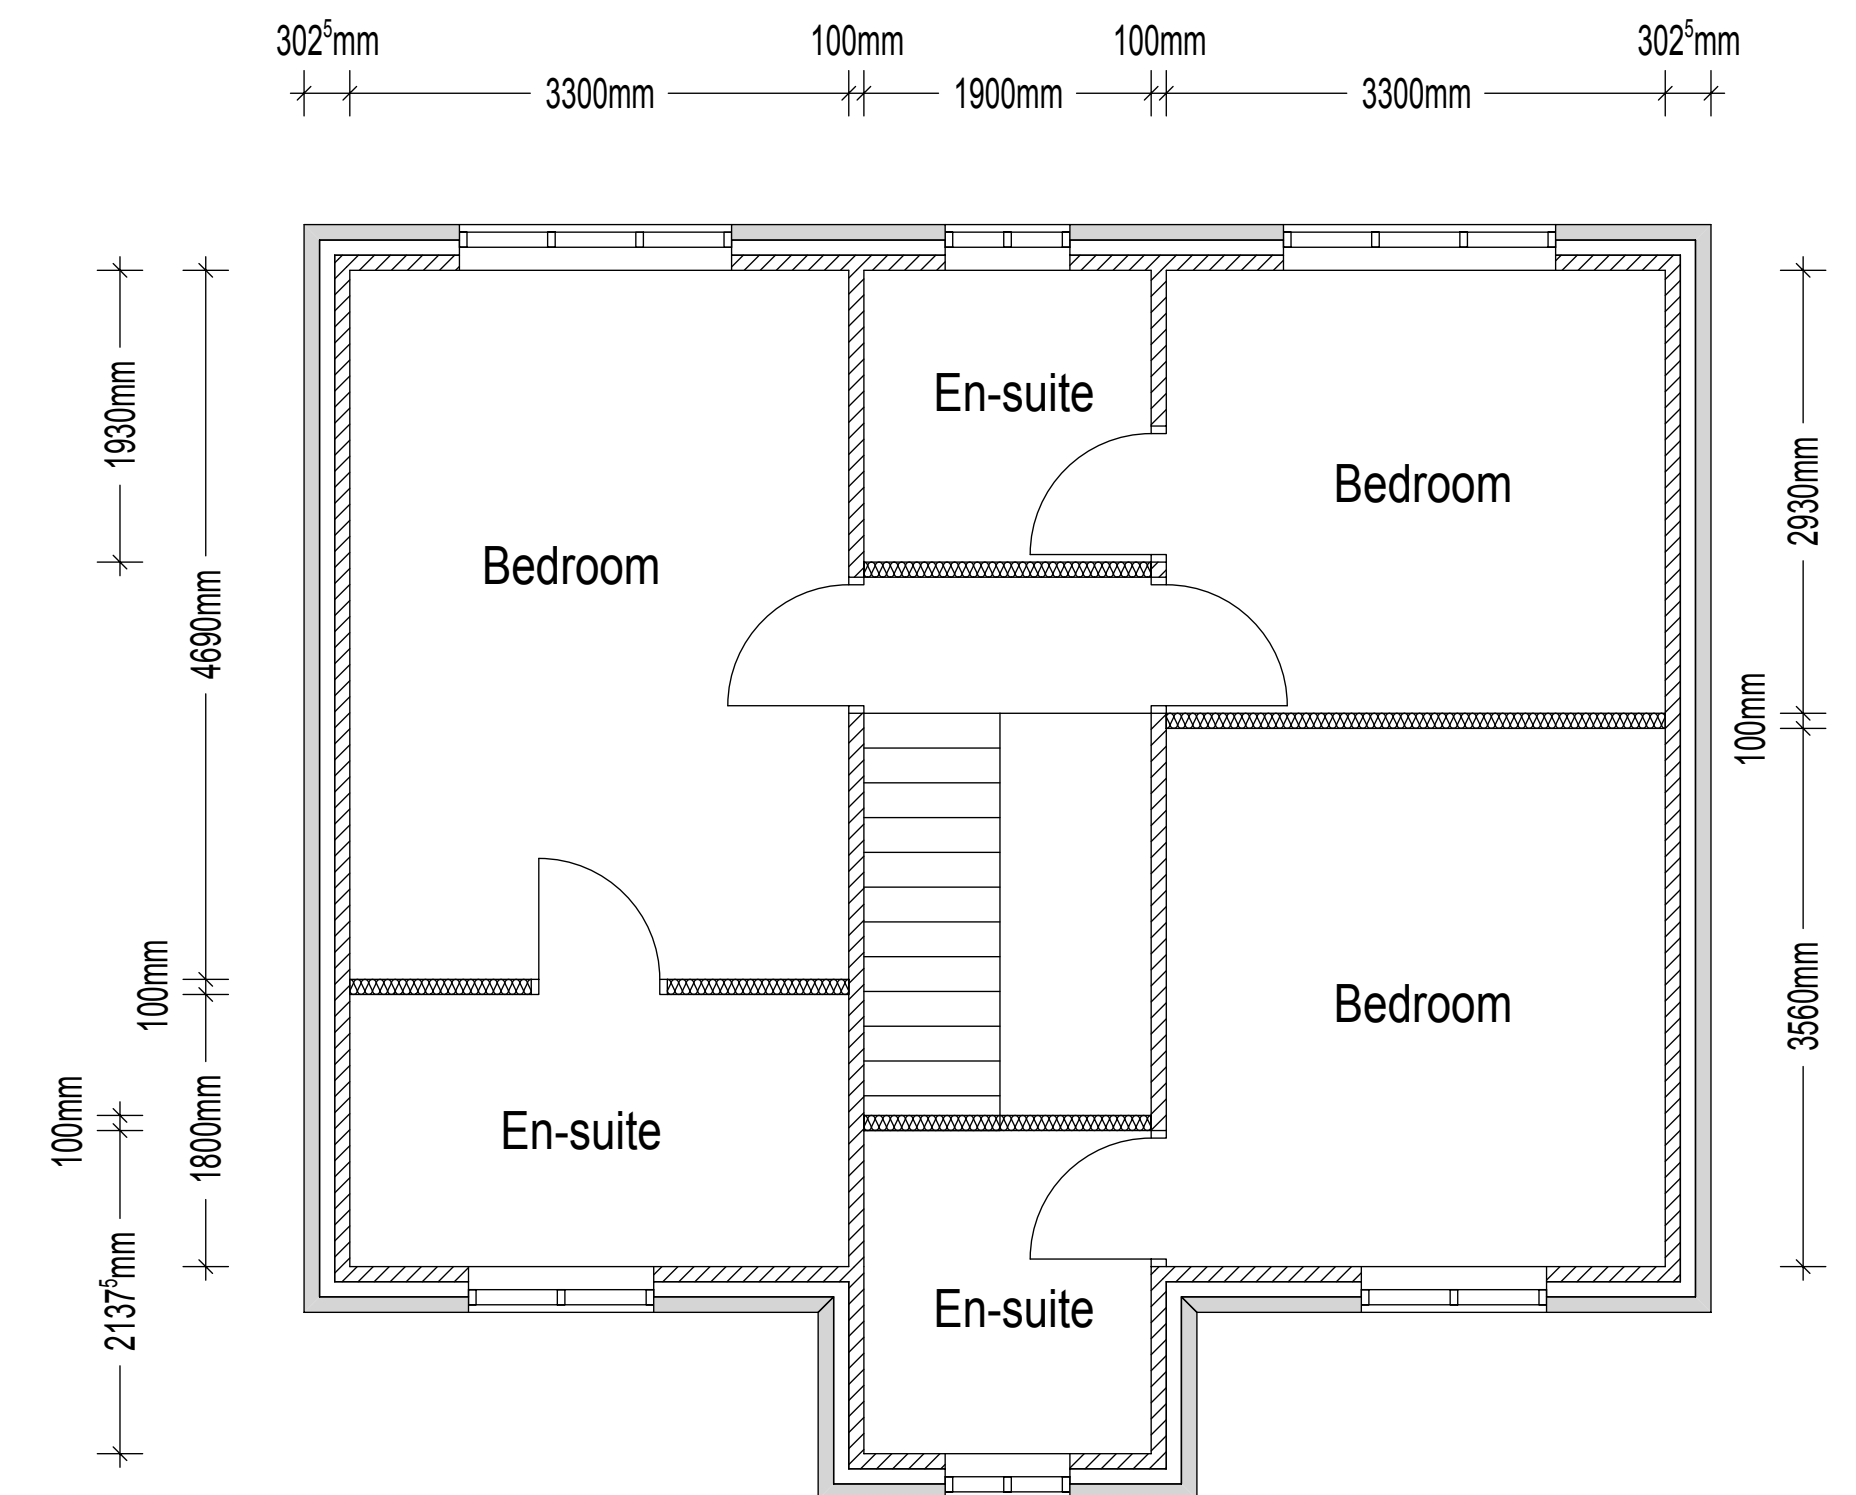
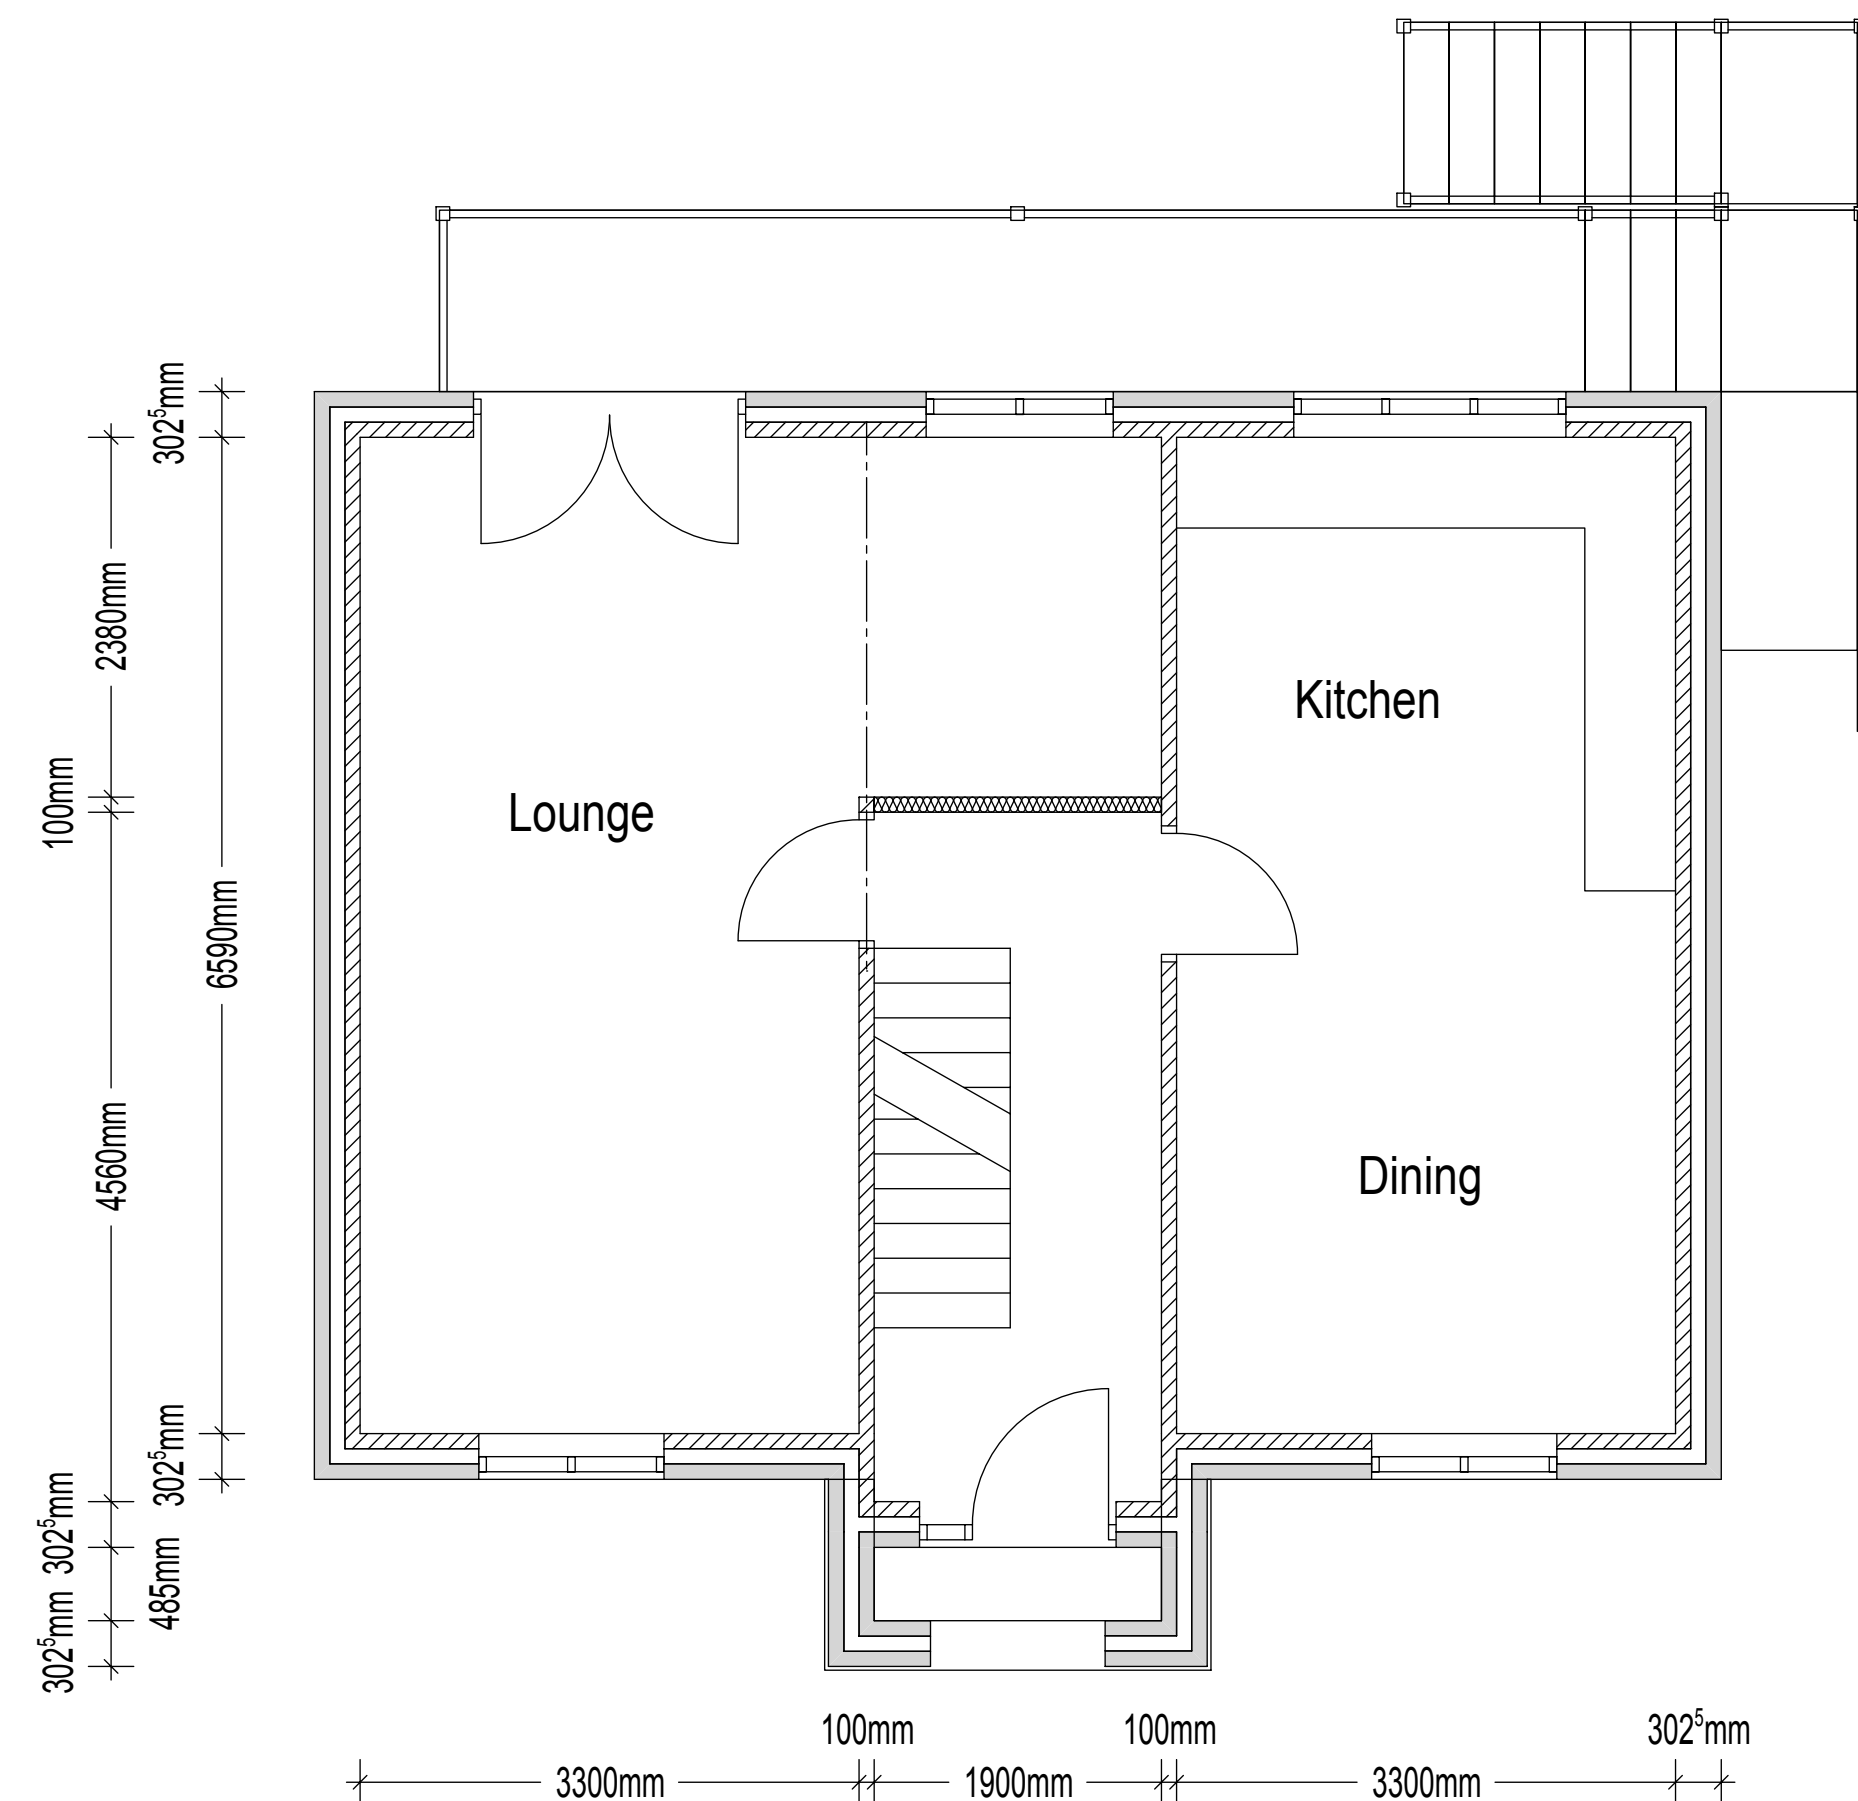


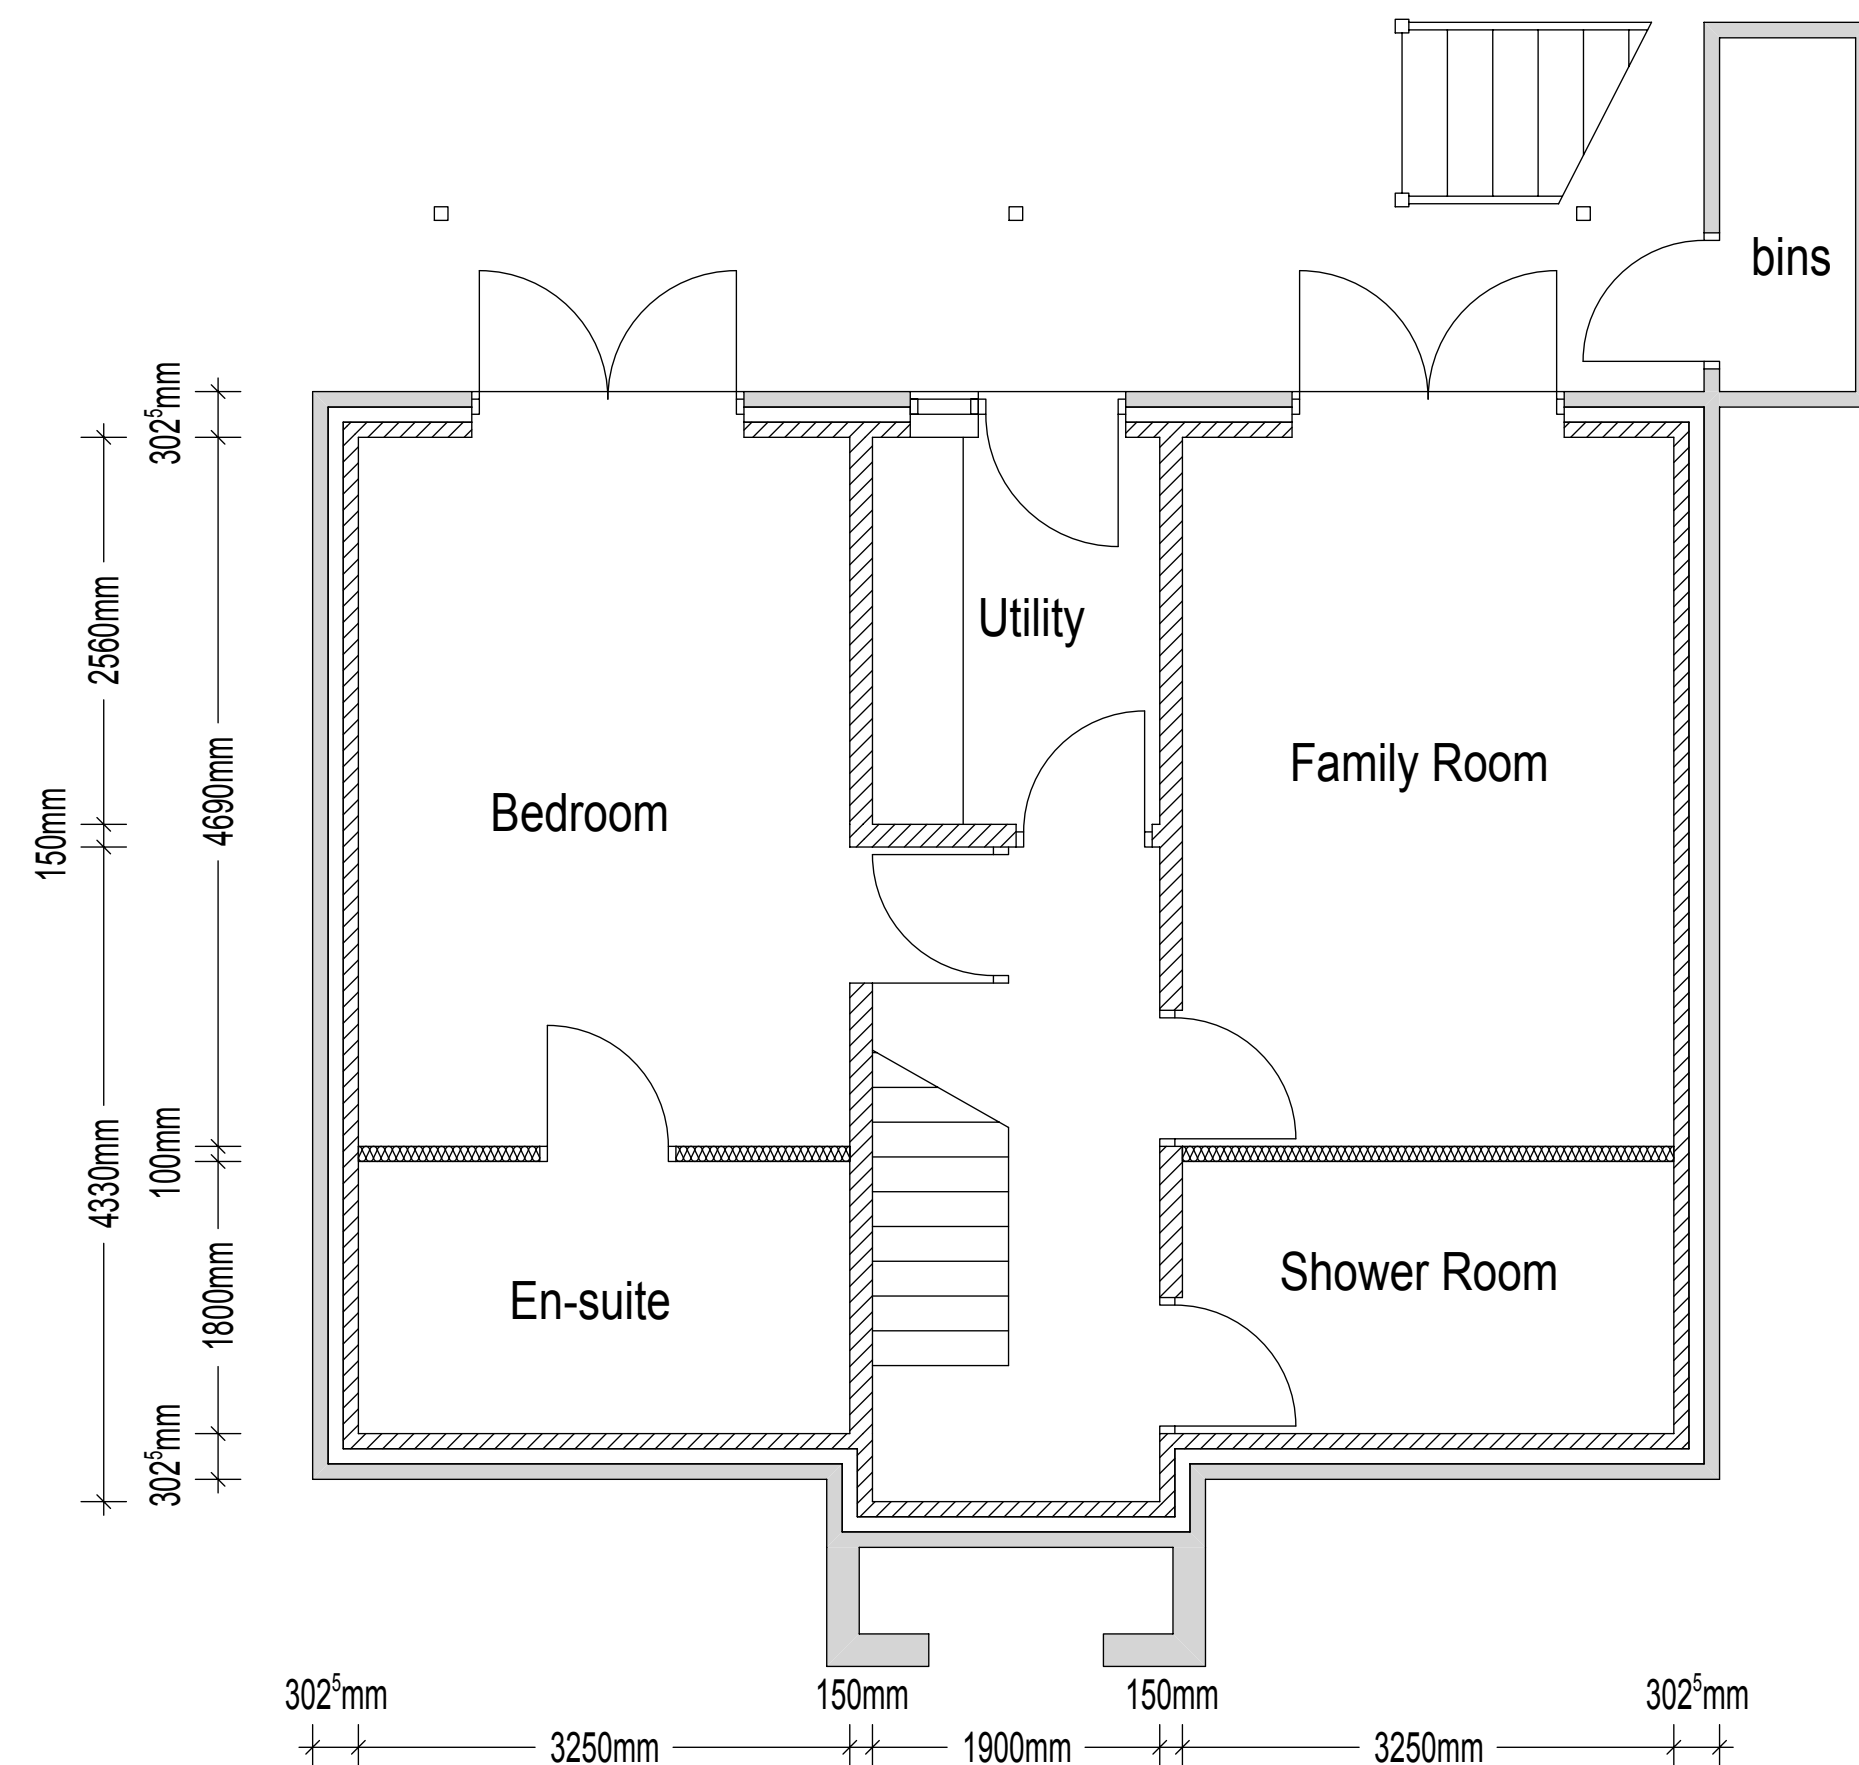


The Copyright of the details contained within this drawing belongs to John Bow Associates and cannot be reproduced nor used for any purpose other than that which forms part of the contract with John Bow Associates as per the Copyright Act. Other use of these details will only be valid if written permission or assignment is obtained from John Bow Associates.

This Drawing must be read in conjunction with all other related drawings and documentation.

Do not scale from this drawing, use figured dimensions only. If there is any doubt, please contact the author of this drawing.

All dimensions to be checked on site prior to ordering of materials.

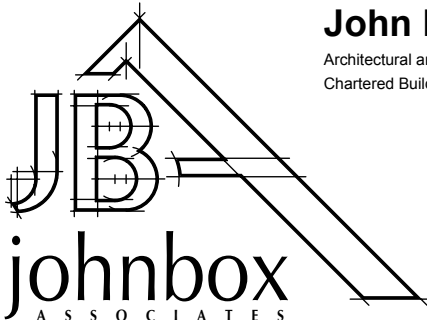REV	CHANGES	DATE
CLIENT:	Aries Trading UK LTD	
PROJECT:	Residential Development Off Station Road Ryoston Barnsley	
 John Box Associates <i>Architectural and Planning Consultants and Chartered Building Surveyors</i> The Annexe Beverly House 166 Mortgage Road Rotherham South Yorkshire S60 3BE Tel: 01709 364911 Fax: 01709 364915 Email: john.box@jbconnect.com		
DRAWING REF:	JBA.3718.102	
DATE:	July 2018	
SCALE:	1:50 and 1:100 @ A1	
DRAWING BY:	WH	

Incorporating
boxhaywood
DESIGN

Meters (m) @ 1:100 Scale

0 1 2 3 4 5 6 7 8 9 10