


LOCATION PLAN (1:1250)

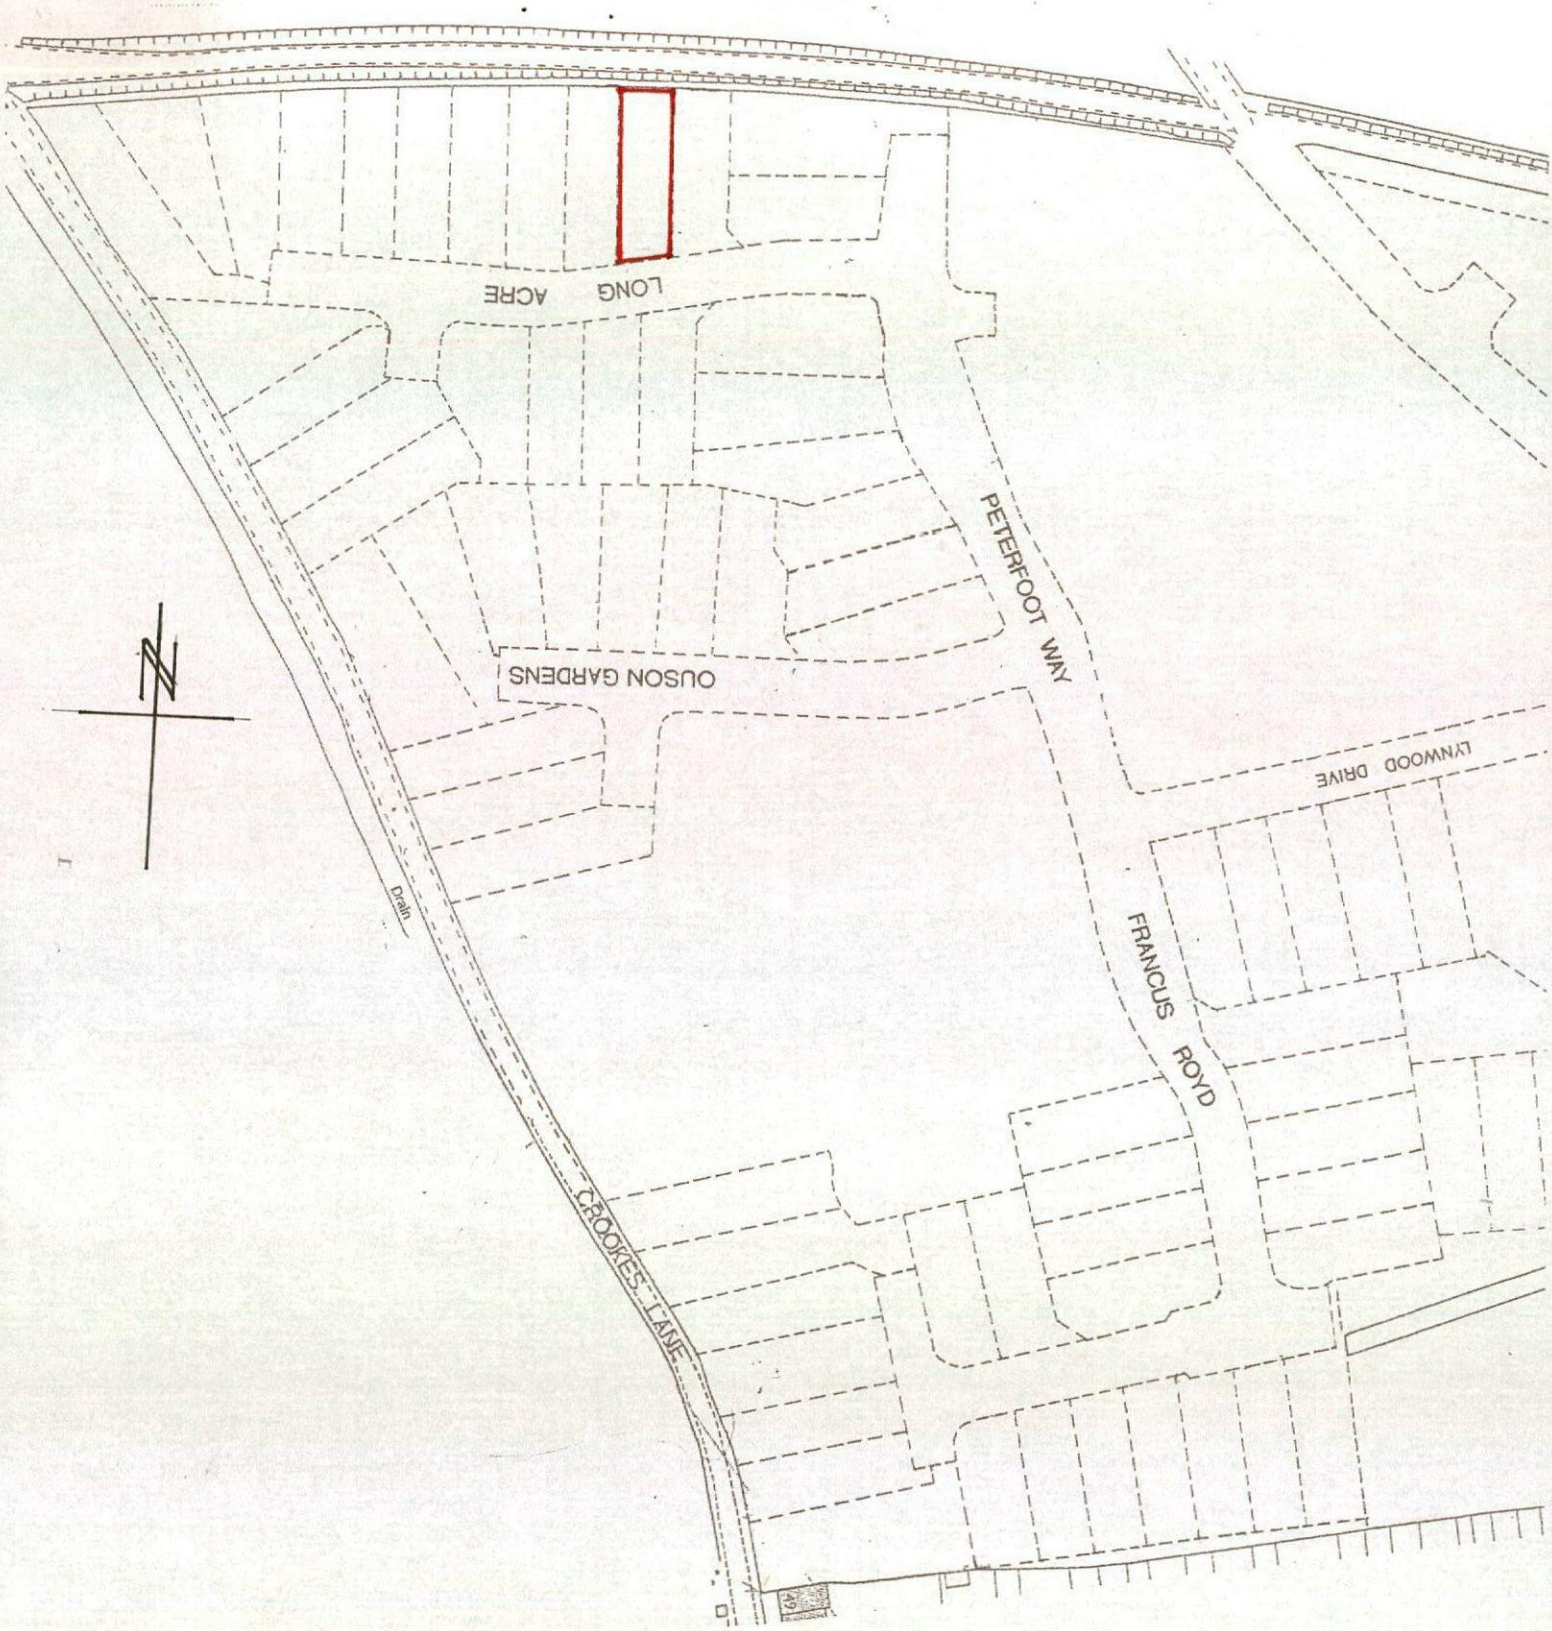


SITE PLAN (1:1000)

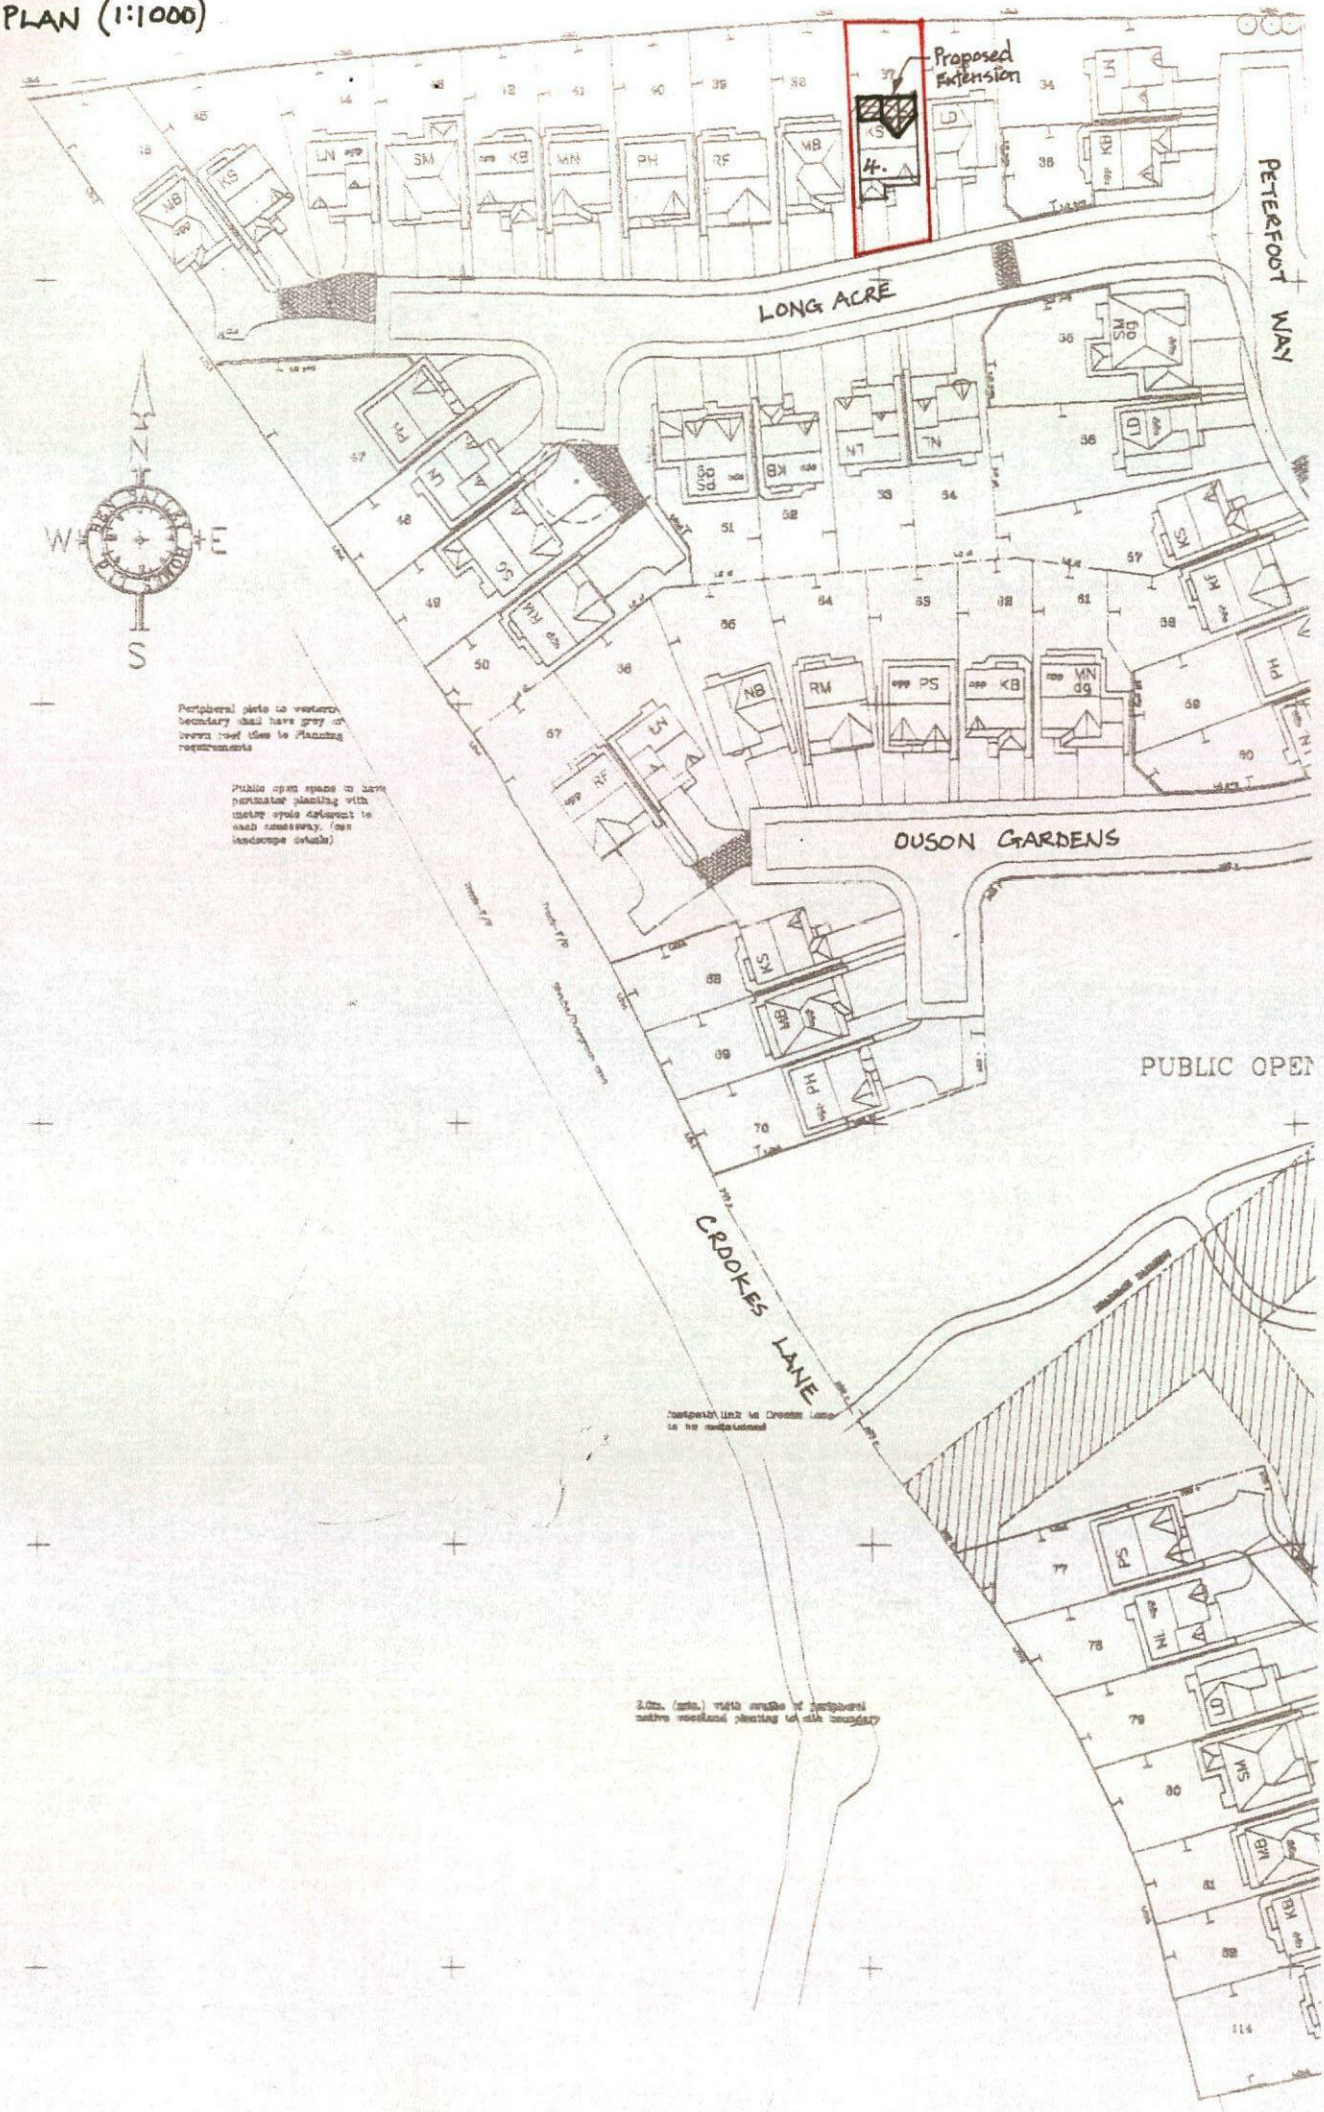


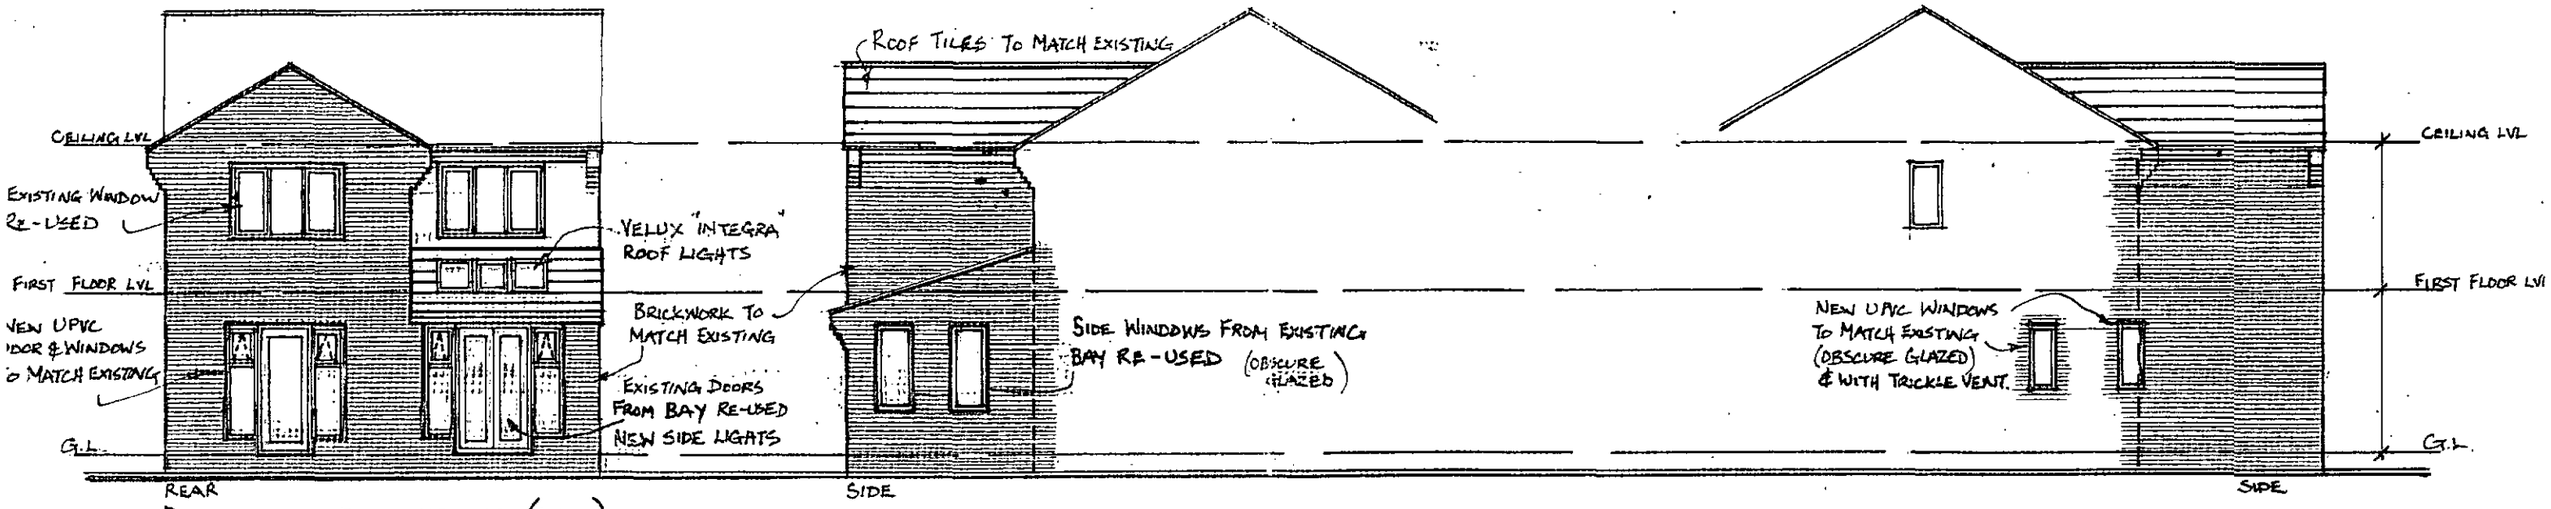


PROPOSED ELEVATIONS (1:100)

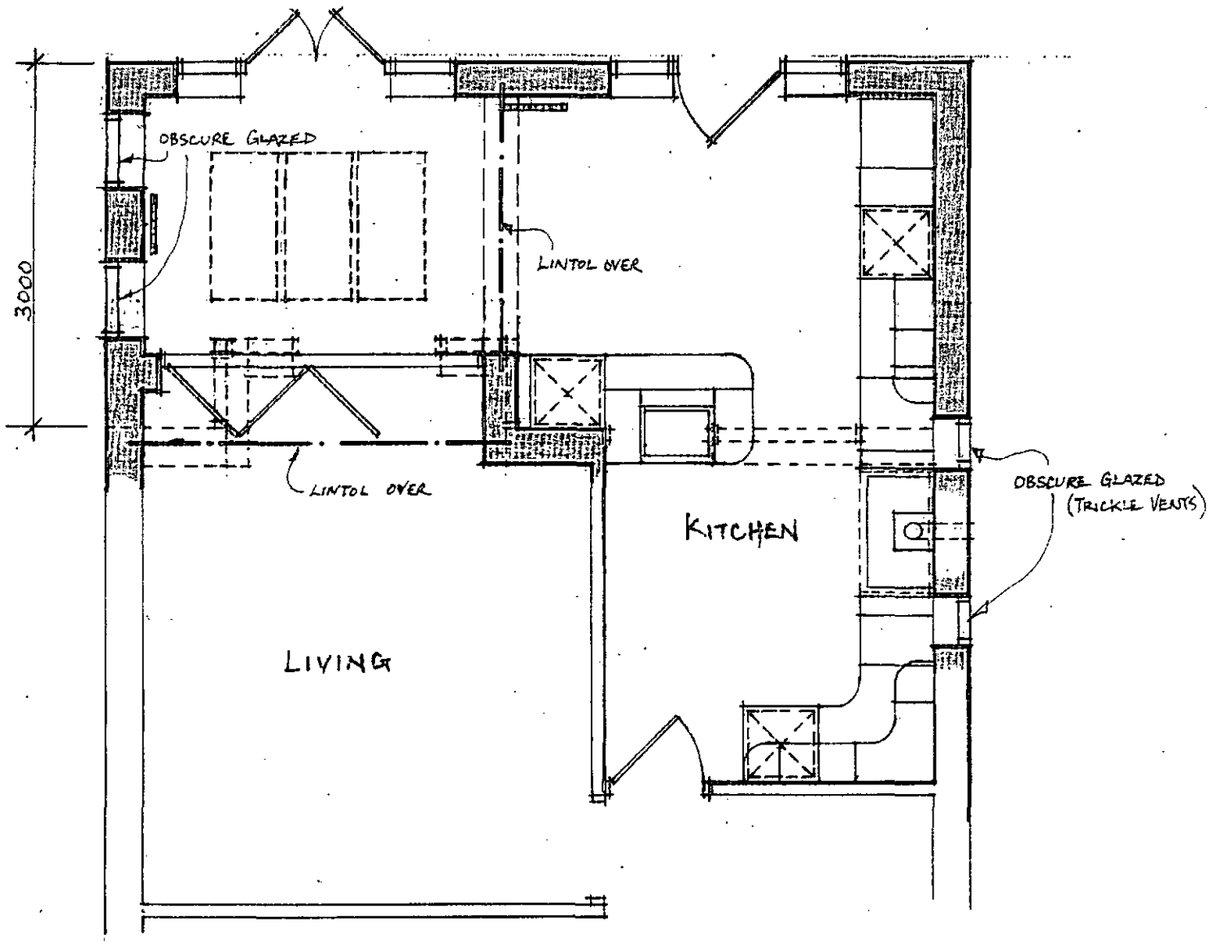


GROUND FLOOR PLAN (1:50)

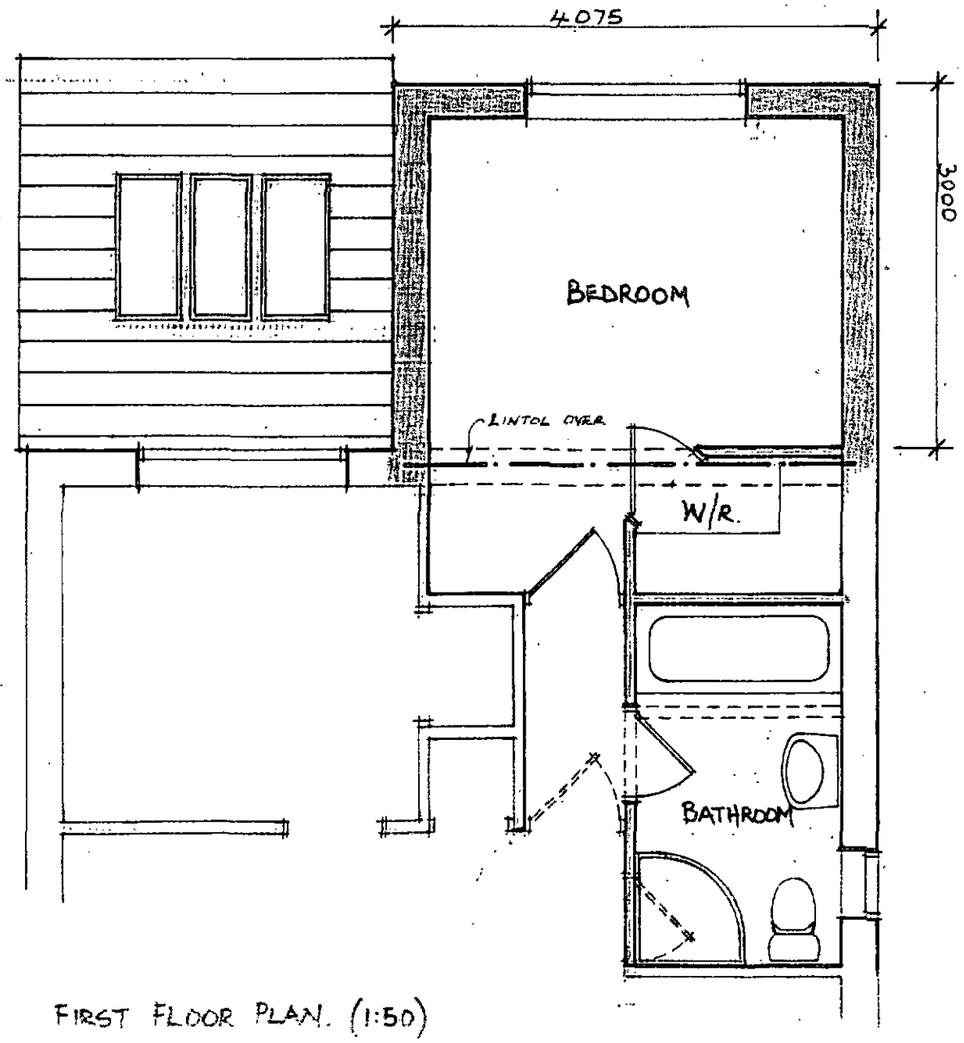


FIRST FLOOR PLAN. (1:50)

PROPOSED REAR EXTENSION & LONGACRE CARLTON