



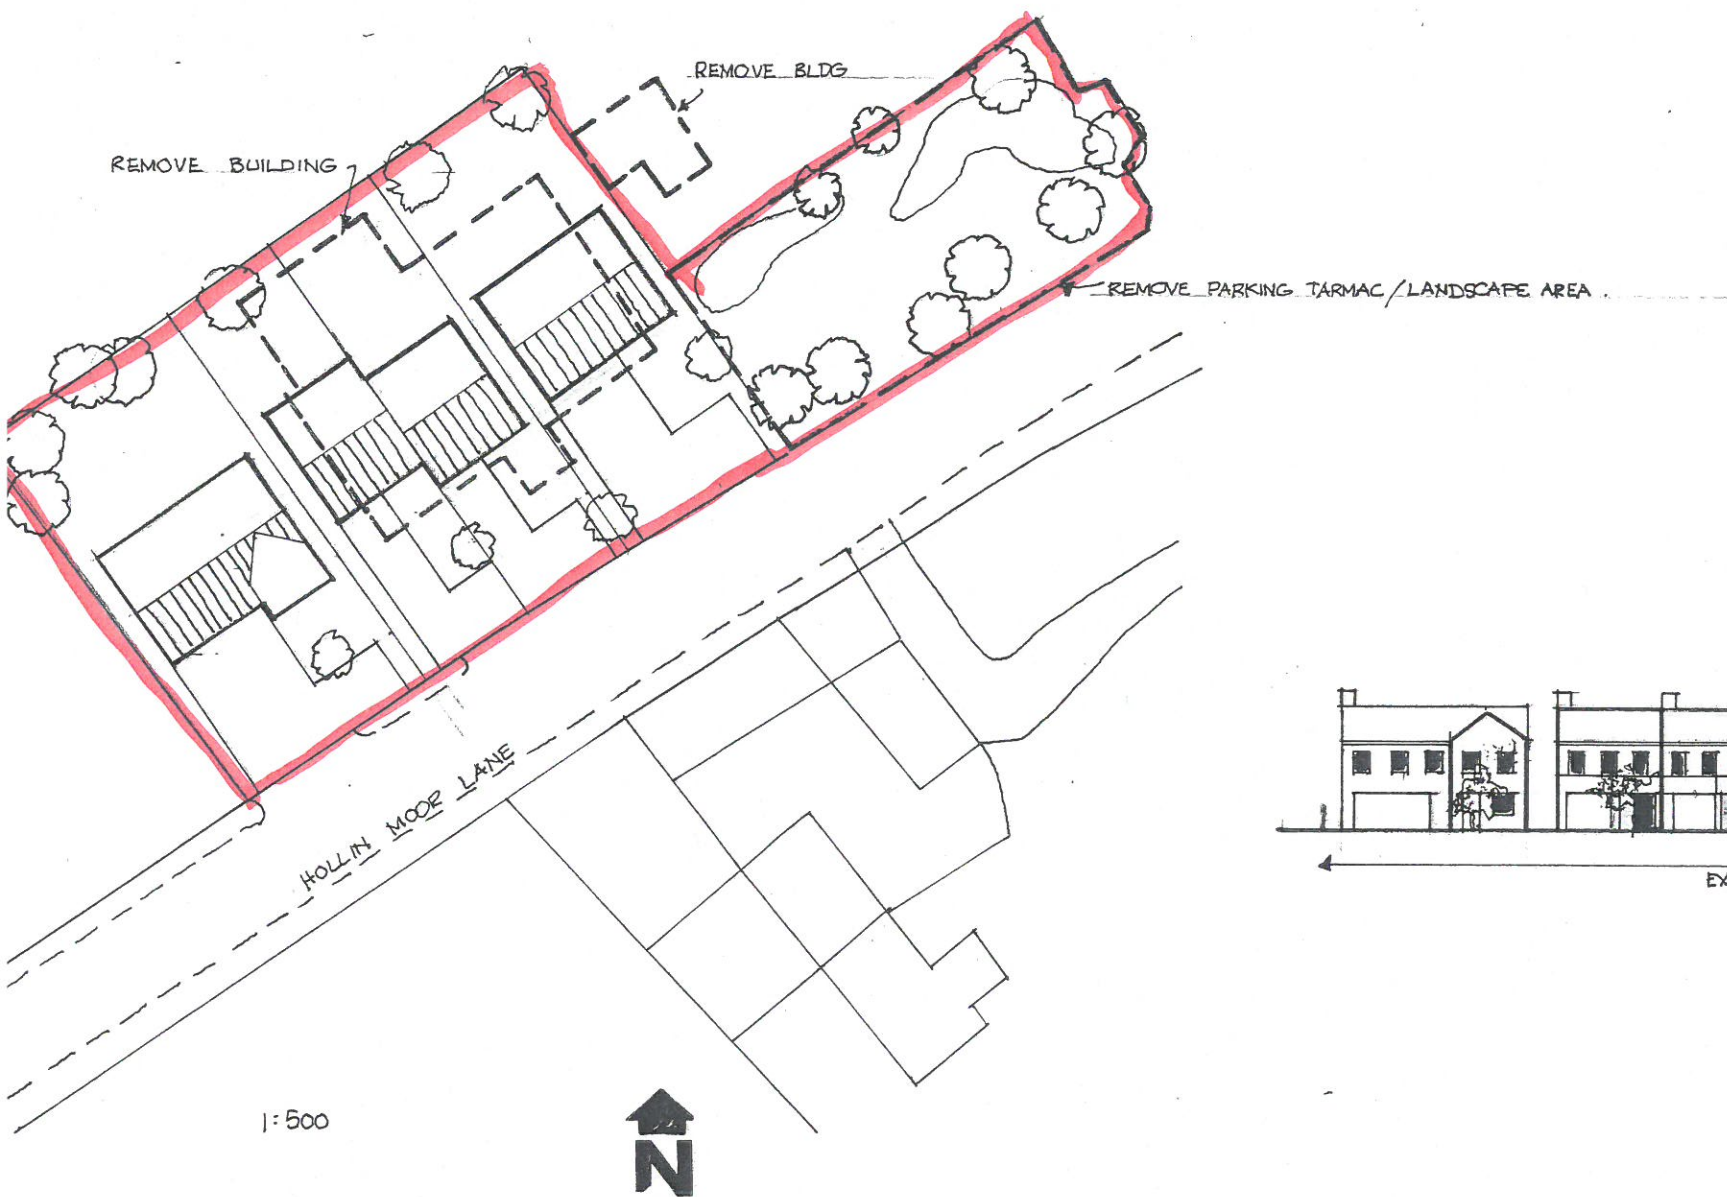

Amended
plan
22/7

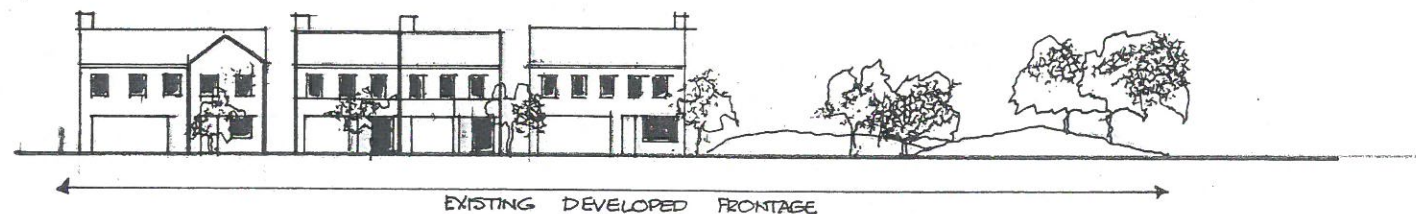

NEW HOUSING - SITE OF 'THE MONKEY' P.H. NOTIONAL LAYOUT SCALE 1:500 DRG A1 AMENDED 7/2015

ANTHONY A. HENRY
 Dip. Arch. Dip. T. P. A.R.I.B.A.
 Architect & Town Planner
 14 Huddersfield Road, Ingcliffe
 Skipton 236 7-37 Tel: 01223 730100