




SECTION ONE
Scale 1:2500

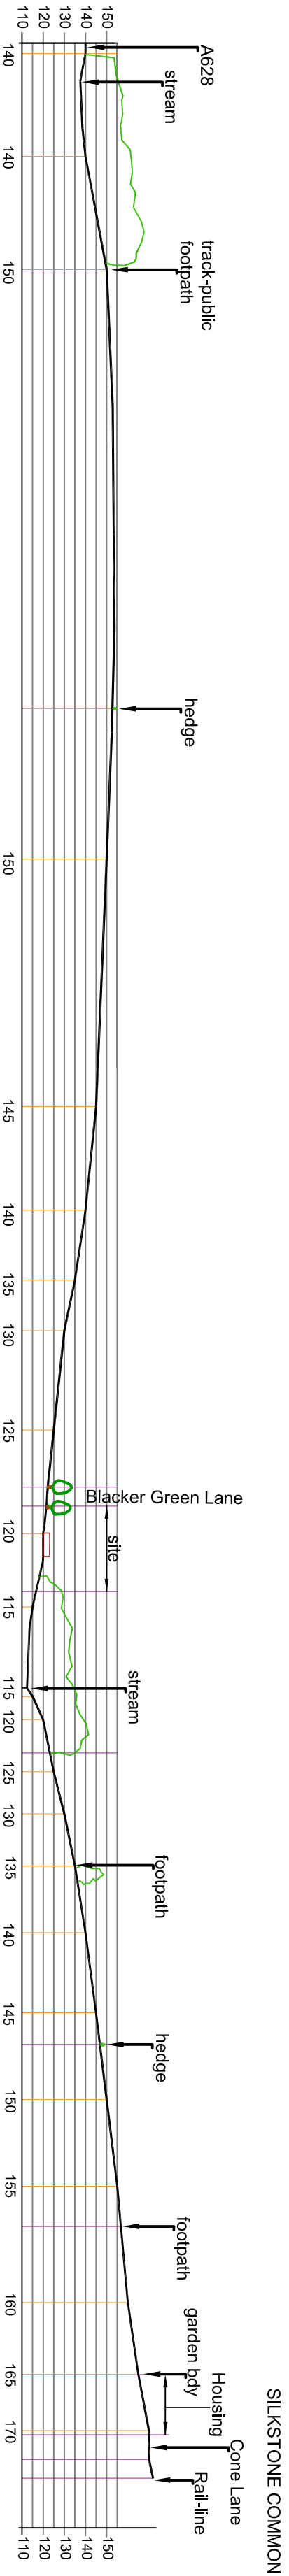

SECTION TWO
Scale 1:2500

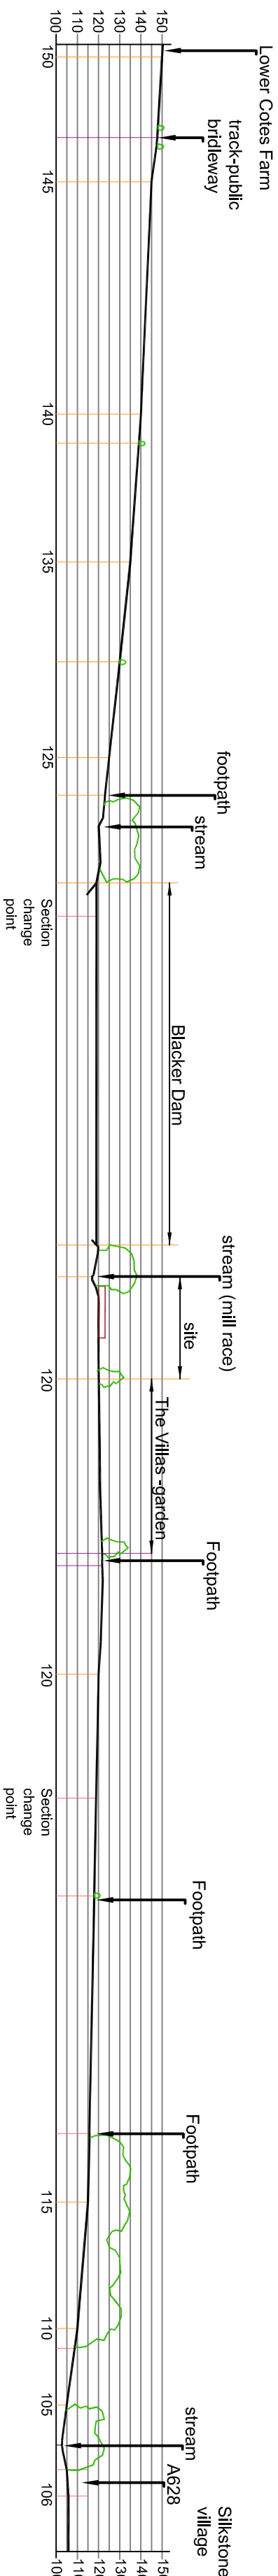

KEY TO SECTIONS
Scale 1:10000

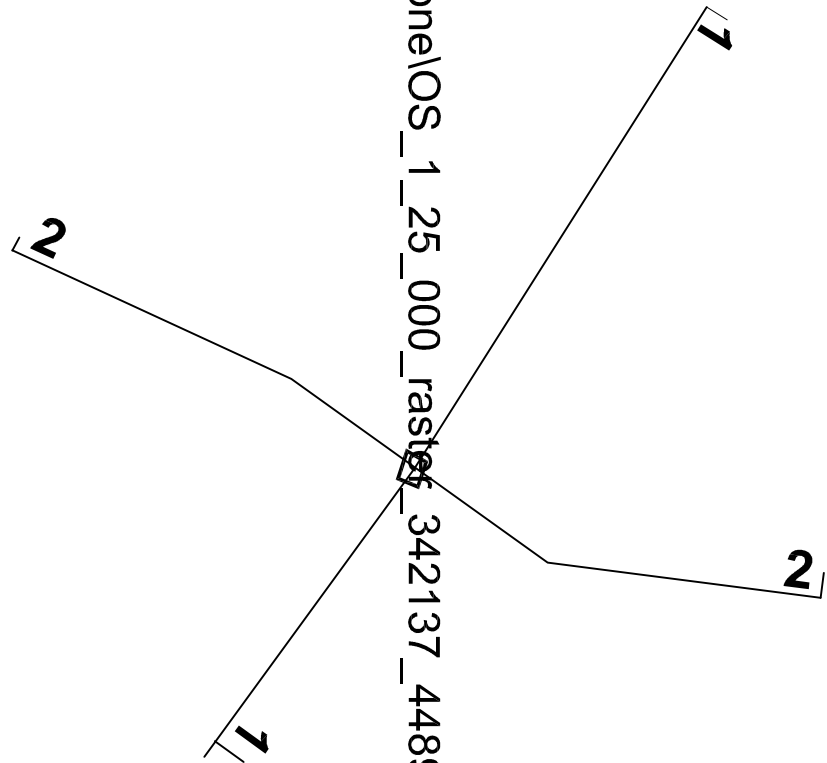

Green Lane Silkstone\OS_1_25_000_raster\OS_342137_448996\OS_1_25_000_raster

C:\Data\MARKETING\WEBSITE\CF_Landscape Logo Options A3 resized for book.dwg

Cadleigh, Healey Road, Ossall, West Yorkshire WF5 8LN
Tel 01924 281154, e-mail info@clandscape.co.uk www.clandscape.co.uk

client
Mr Phil England

project
**Residential development at
Blacker Green Lane
Silkstone**

drawing file
Landscape sections

scale	date	drawn by	drawing no
As shown @ A2	Mar 16	CTF	PE/S/441/3