
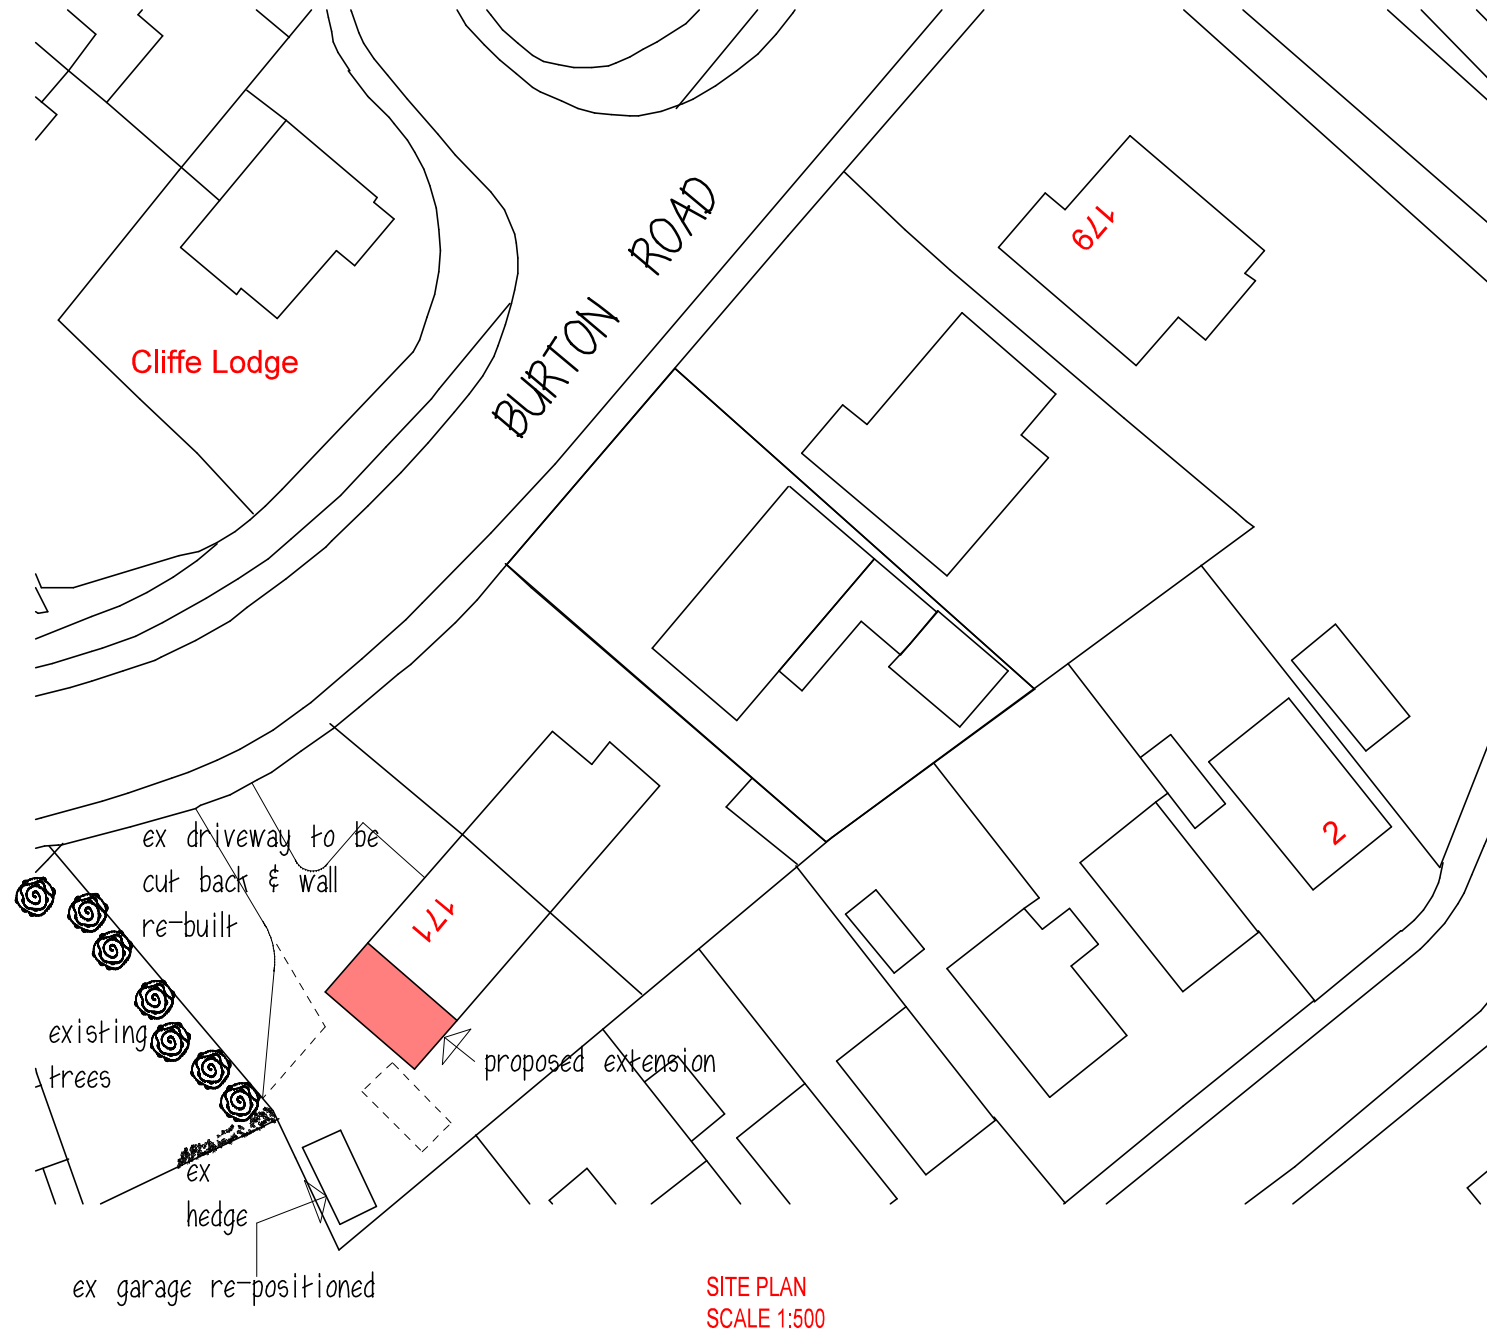


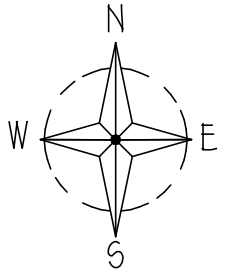

Mrs K TAYLOR

PROPOSED DISABLED EXTENSION
171 BURTON RD.
MONK BRETTON
BARNSELEY S71 2HE

SITE & LOCATION PLANS

1:500, 1:1250@A3 JULY 23 RevA

Peter Thompson

"Linwood"

Barnsley Road

Dodworth

Barnsley S75 3JR m. 07973251730

e-mail peter-thompson@hotmail.co.uk



M.C.I.A.T.

t&f. 01226 201391