


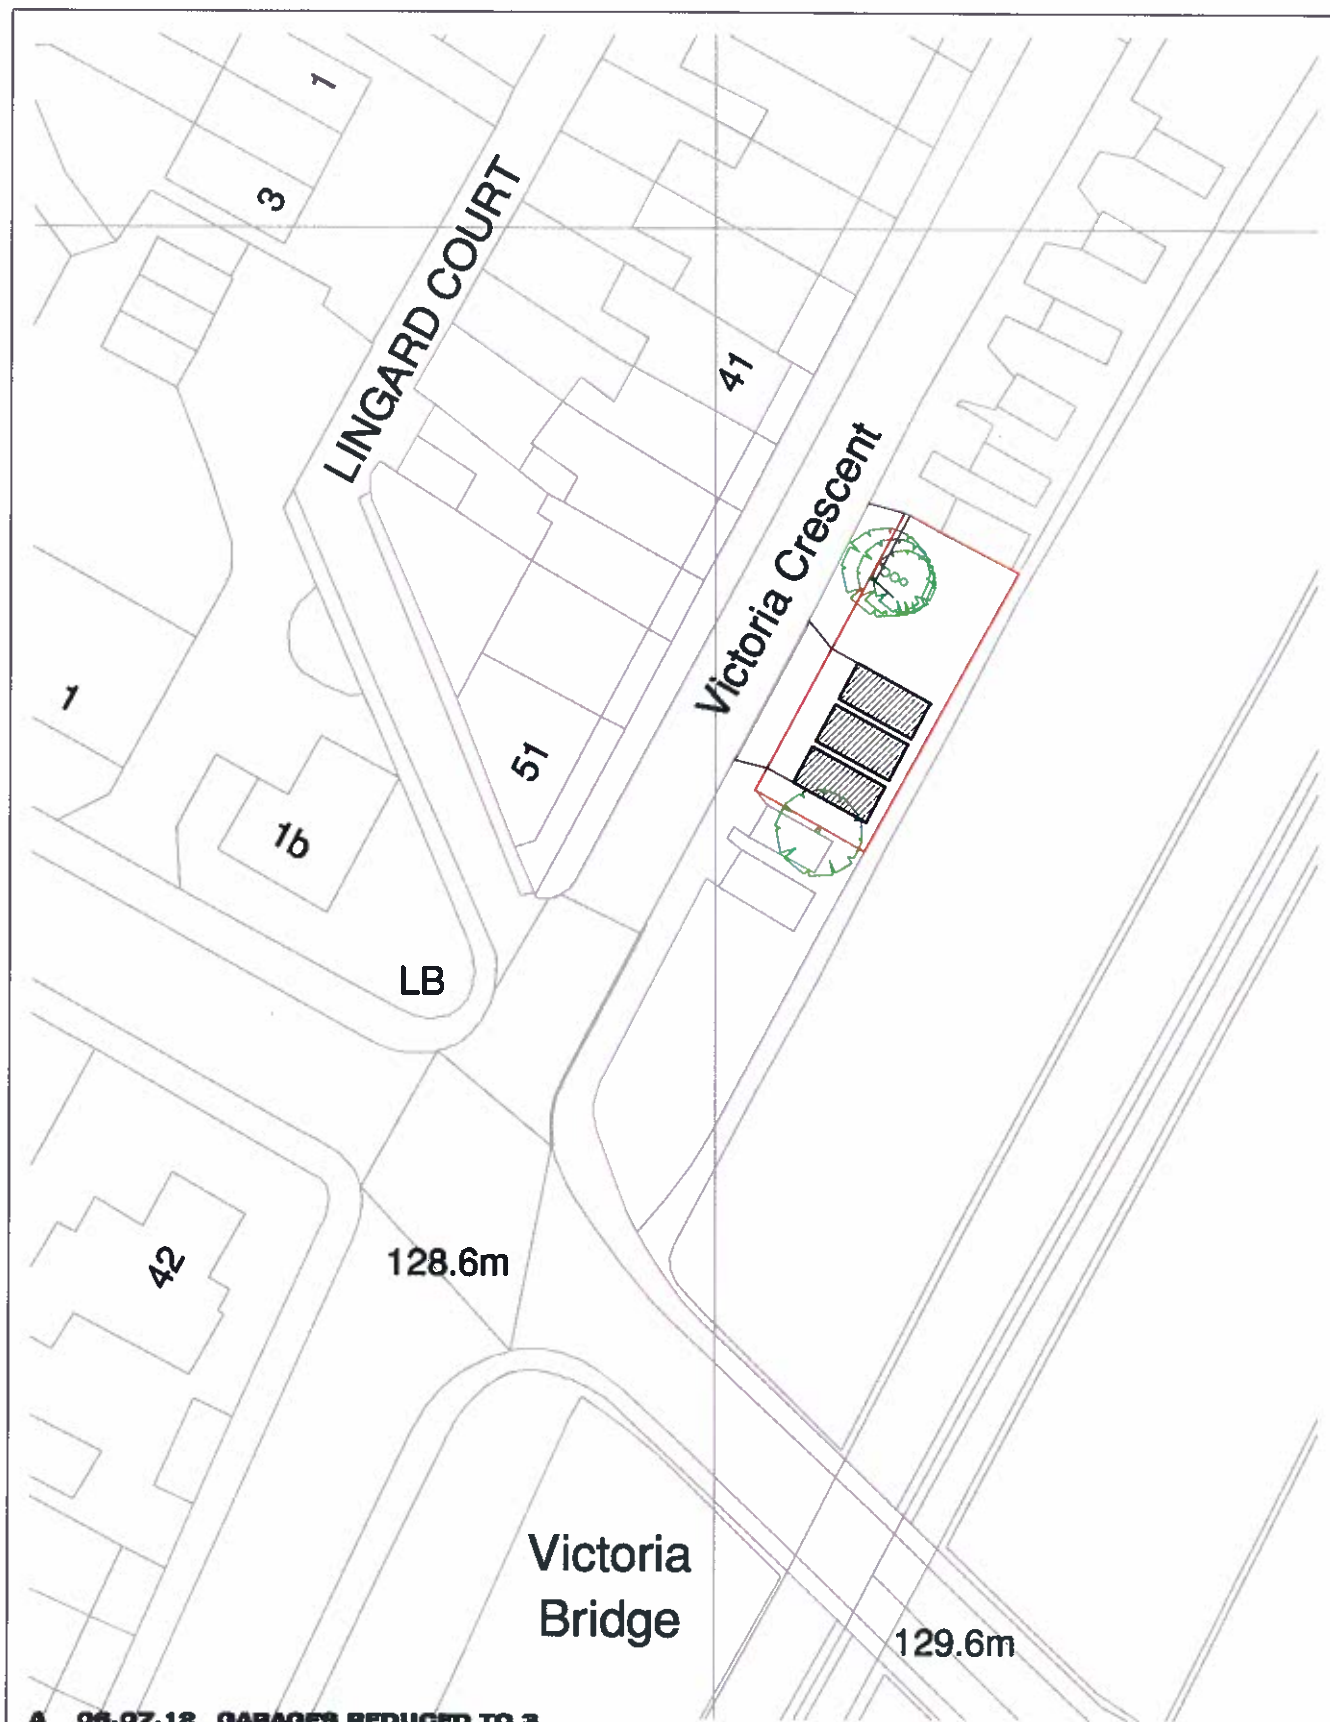

A 06.07.12 GARAGES REDUCED TO 3



RICHARD LAWTON - ARCHITECT

3, KENSINGTON ROAD
BARNLEY, SOUTH YORKSHIRE
S75 2TX

tel: 07432 114 286

fax: 01228 204102

web: www.richardlawton-architect.co.uk

e-mail: richard@richardlawton-architect.co.uk

CLIENT MR N WALKER

**PROJECT PROPOSED GARAGES
VICTORIA CRESCENT**

**DRAWING LOCATION PLAN
TITLE**

**SCALES
1:500**

**DATE
21.02.12**

**DRAWN
RAL**

CHKD

**DRG. NO.
028/01**

**REV
A**