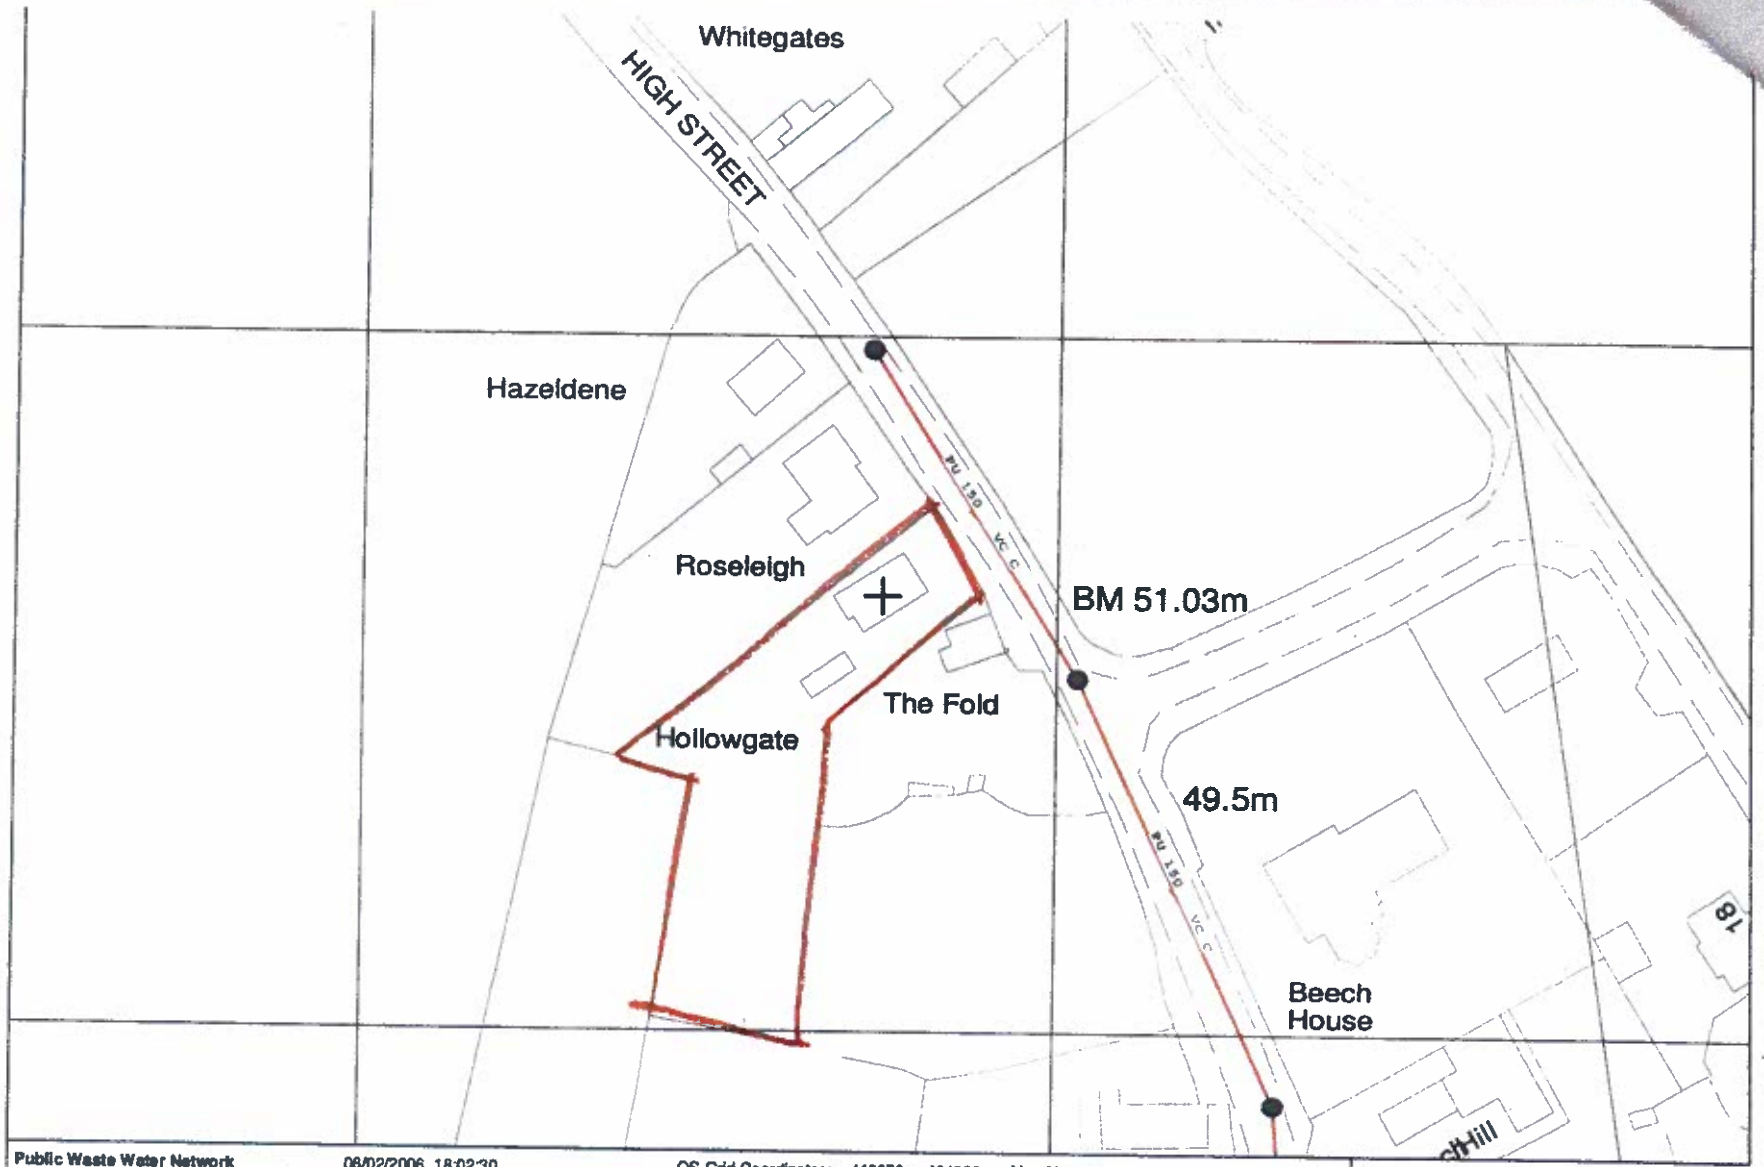


Public Waste Water Network | 08/02/2006 18:02:30 | OS Grid Coordinates: 443650 : 404683 | Map Name : SE4304NE | kaprea

COMBINED	FOUL	SURFACE WATER	OTHER
Combined Sewer	Foul Sewer	Surface Water Sewer	Public Rising Main
Section 104 Combined sewer	Section 104 Foul sewer	Section 104 Surface Water	Section 104 Rising Main
Surveyed Section 24 combined sewer	Surveyed Section 24 foul sewer	Surveyed Section 24 surface sewer	Pumping Station

SAFE-MOVE
A part of Yorkshire Water

Registered Office, Yorkshire Water Services Limited
Western House, Halifax Road, Bradford BD6 2SZ
Registered in England and Wales No. 2366682

HOLLOWGATE
BILLINGLEY
SITE PLAN 1:500

16/5/09

