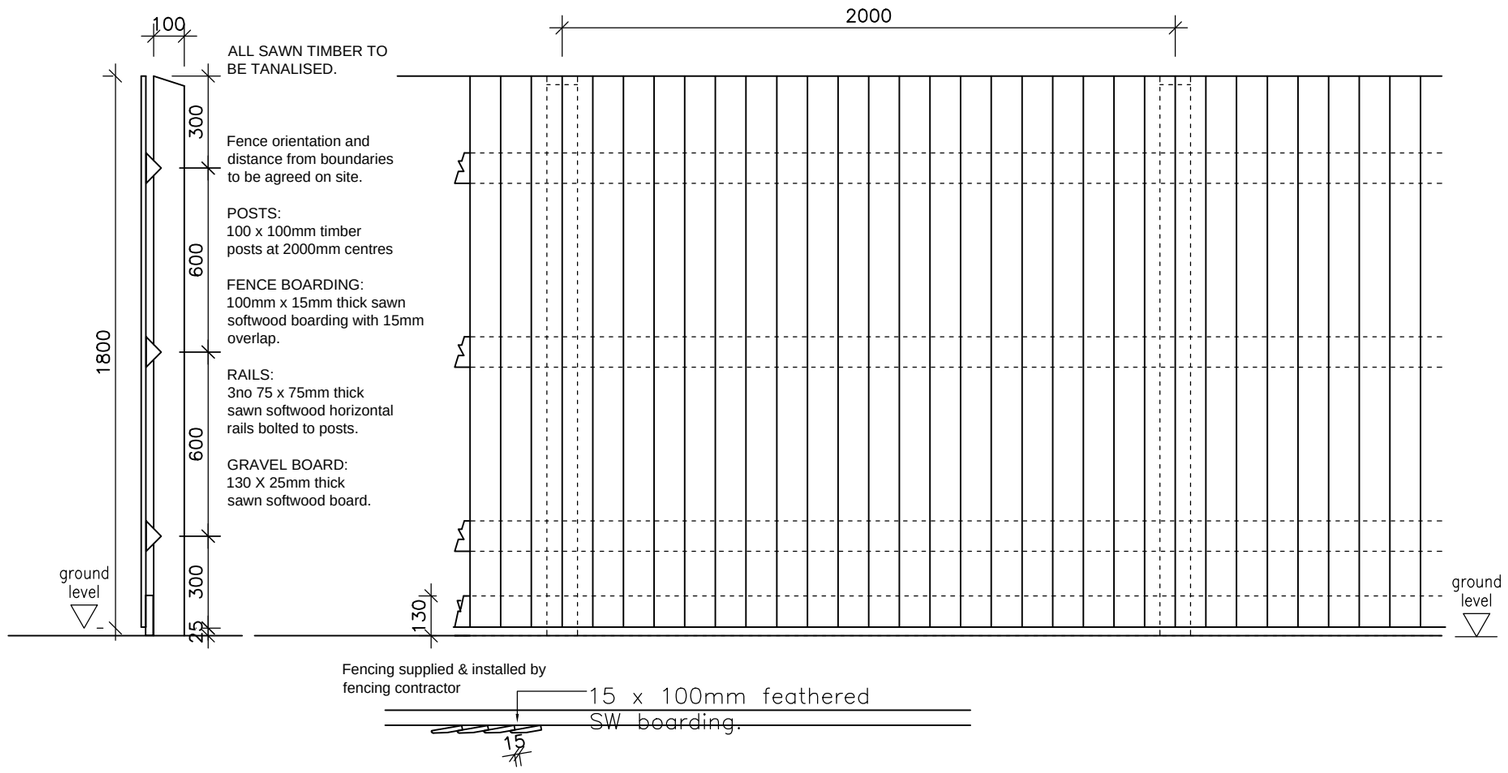


ALL SAWN TIMBER TO BE TANALISED.

Fence orientation and distance from boundaries to be agreed on site.

POSTS:
100 x 100mm timber posts at 2000mm centres

FENCE BOARDING:
100mm x 15mm thick sawn softwood boarding with 15mm overlap.

RAILS:
3no 75 x 75mm thick sawn softwood horizontal rails bolted to posts.

GRAVEL BOARD:
130 X 25mm thick sawn softwood board.

Fencing supplied & installed by fencing contractor

Revisions	Description	By	Chk
Project Title	ALDI FOOD STORE CAR PARK EXTENSION CLAYCLIFFE ROAD BARUGH GREEN		
Client	ALDI STORES LTD		
Status	CONSTRUCTION		
Scale	1:20	Drawing Size A3	
Drawn By	AJW	Checked By GH	Date MAR.16
Drawing Title	FENCE DETAILS		
Job-Dwg No	0454-1007	Rev	

THE HARRIS PARTNERSHIP WAKEFIELD
2 St. Johns North, Wakefield, WF1 3QA
t. 01924 291 800 f. 01924 290 072

THE HARRIS PARTNERSHIP MANCHESTER
Carvers Warehouse, 77 Dale Street,
Manchester M1 2HG
t. 0161 238 8555 f. 0161 244 5809

THE HARRIS PARTNERSHIP MILTON KEYNES
The Old Rectory, 79 High Street
Newport Pagnell, MK16 8AB
t. 01908 211 577 f. 01908 211 722

THE HARRIS PARTNERSHIP READING
101 London Road, Reading, RG1 5BY
t. 0118 950 7700 f. 0118 956 8642

THE HARRIS PARTNERSHIP
ARCHITECTS
www.harrispartnership.com

CAD file reference J:\ALDI\YORKSHIREREGION\0694

This drawing is copyright and may not be reproduced in whole or part without written authority. Do not scale off this drawing.