
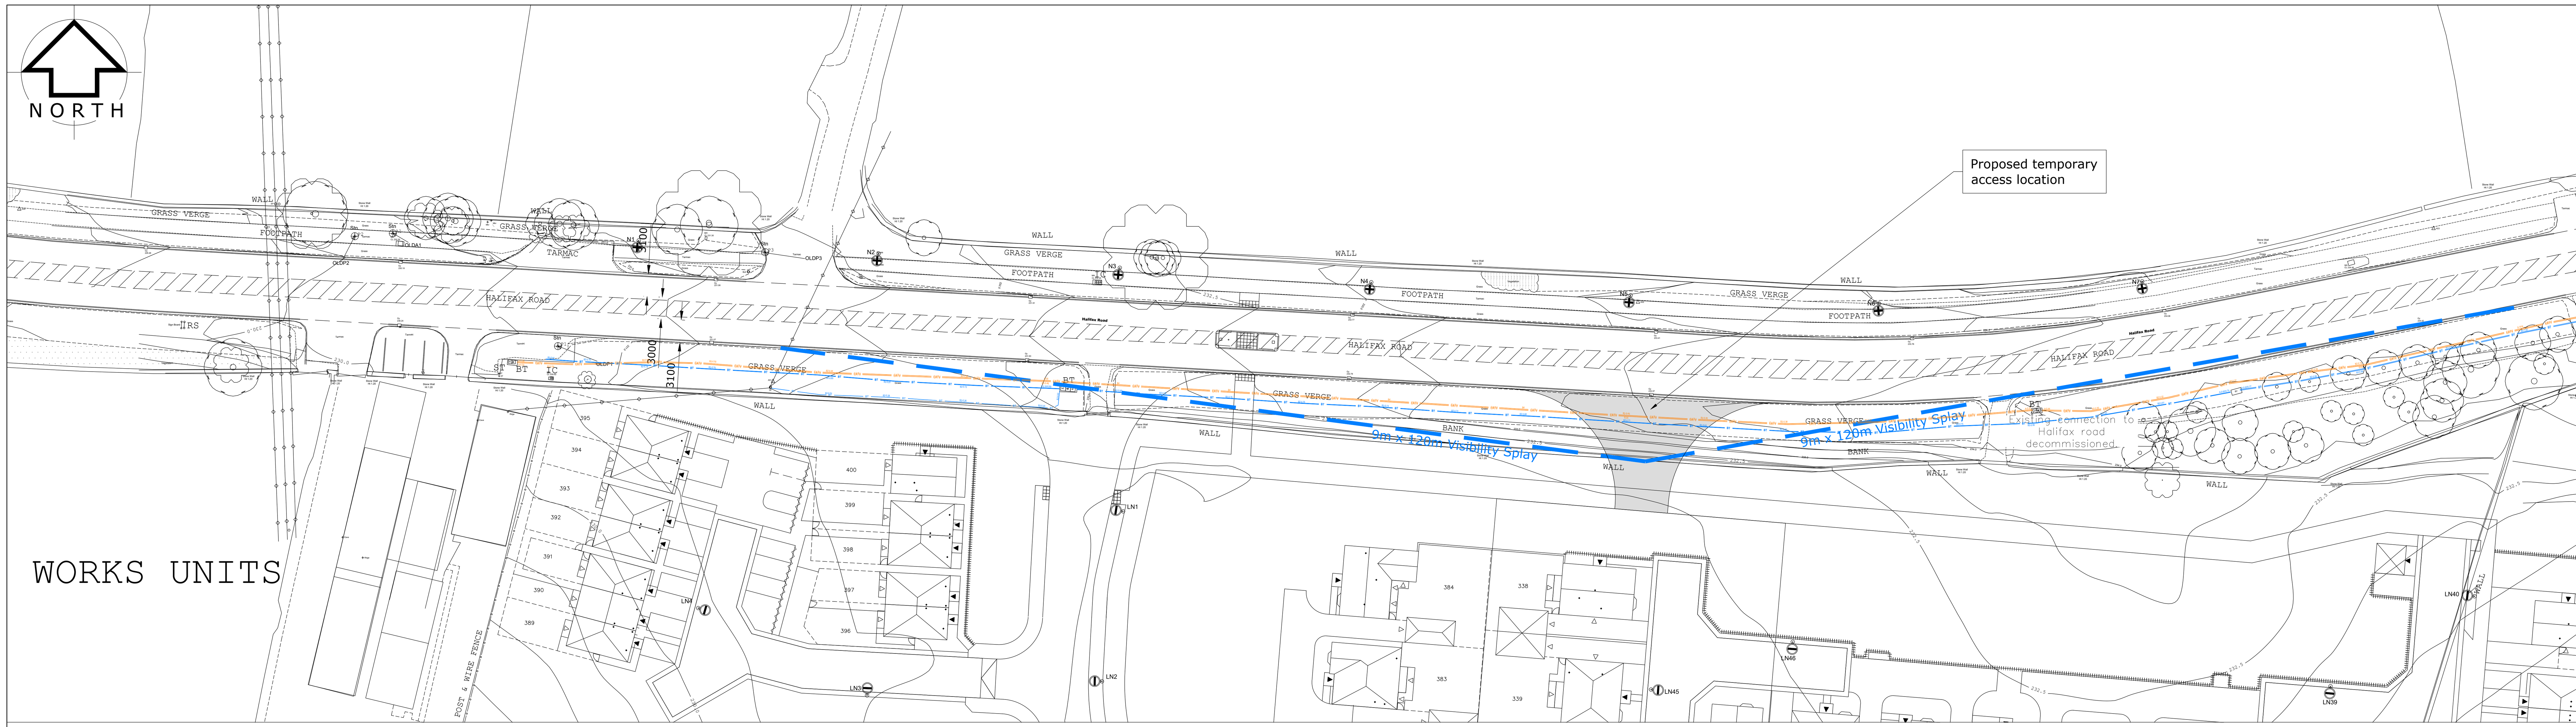



Location Plan

1:500

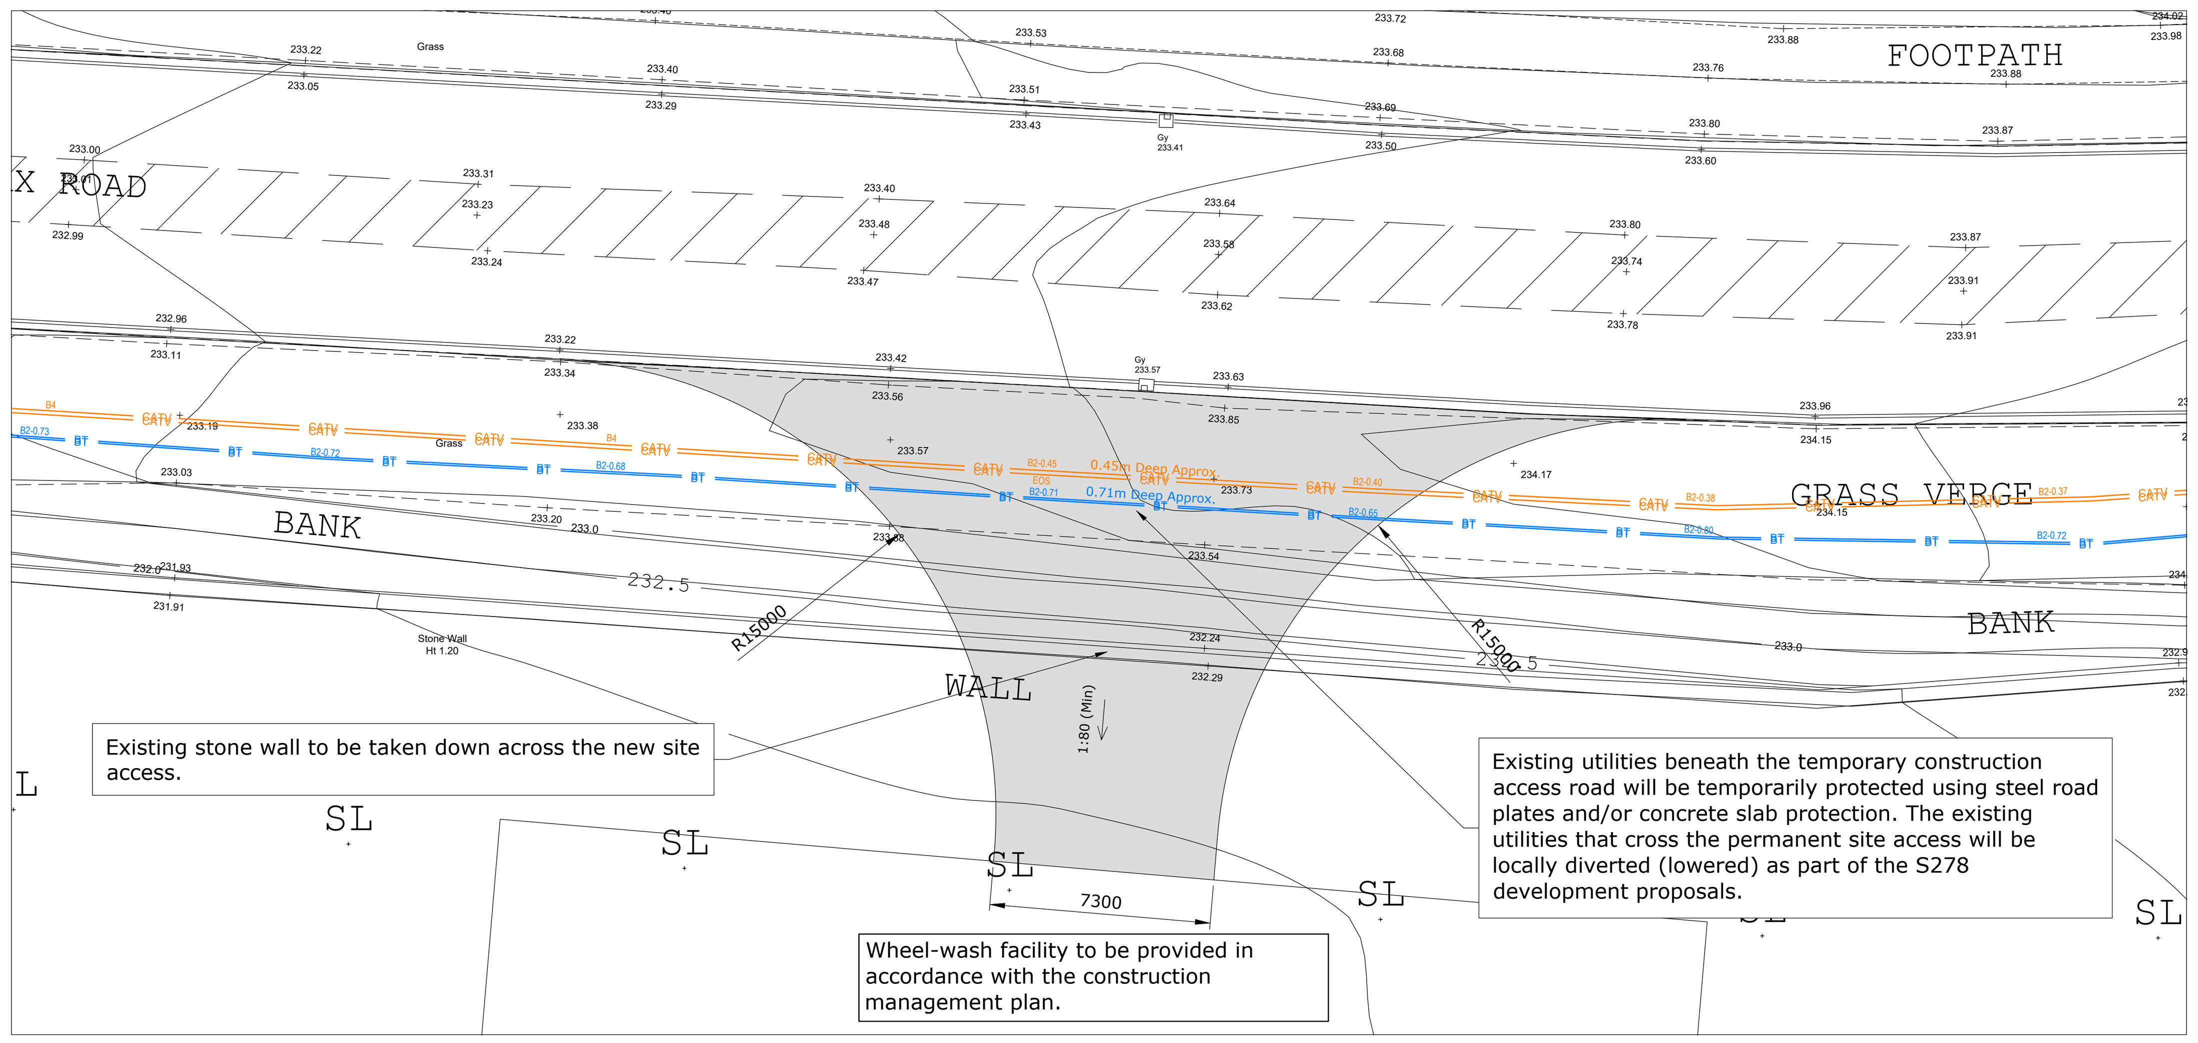


Plan on Proposed Temporary Site Access

1:200

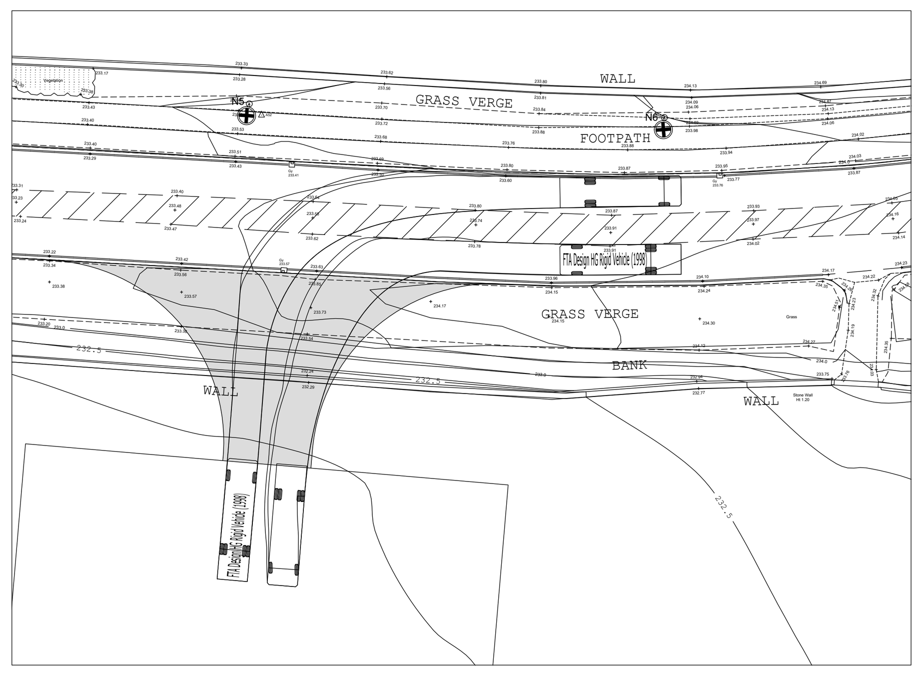


Swept Path (Rigid Vehicle Left Turn in/Right Turn out)

1:200

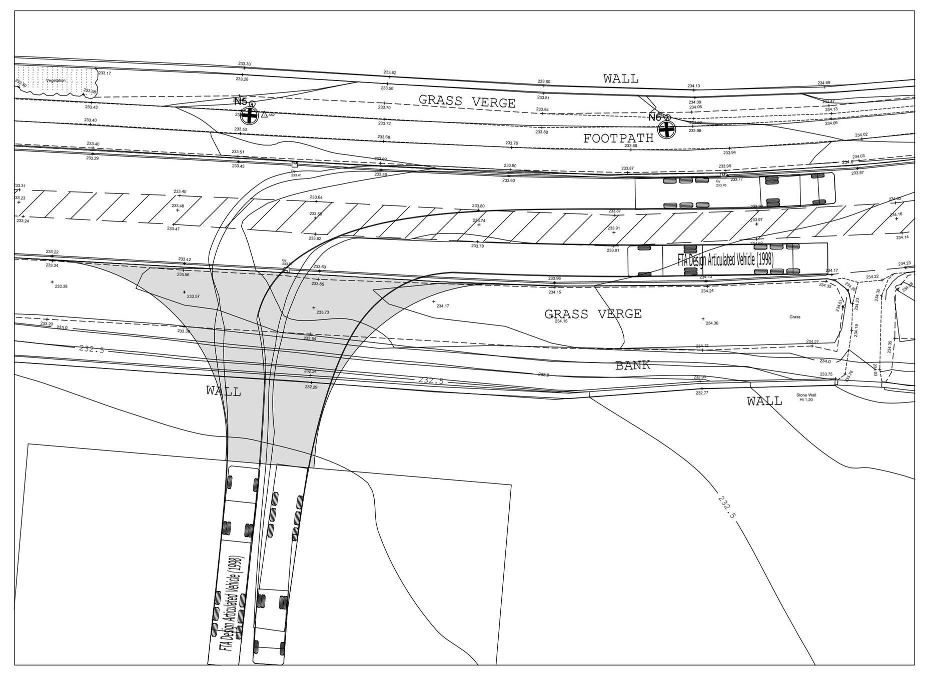

Swept Path (Articulated Vehicle Left Turn in/Right Turn out)

1:200

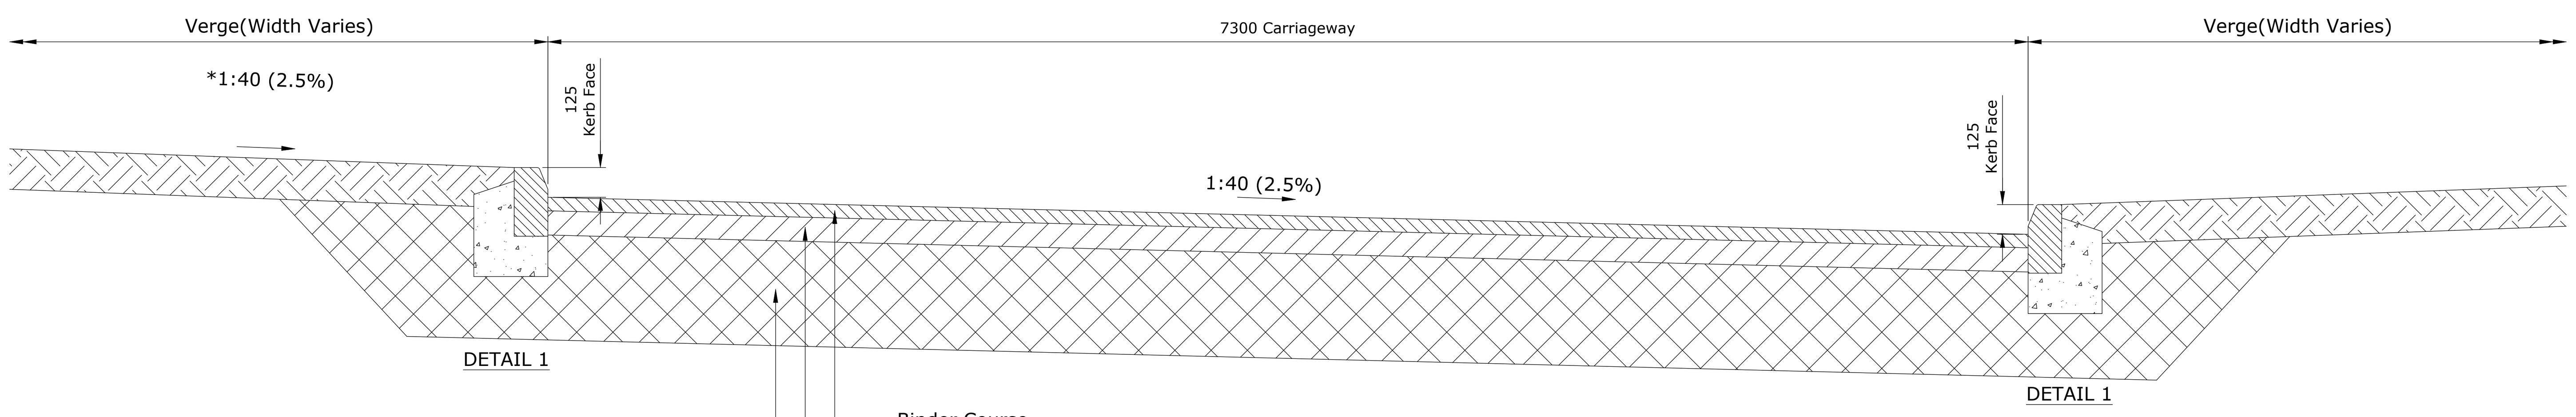

Binder Course
50mm thickness of 0/20mm Dense Bitumen Macadam 125pen pen H/stone to BS4987-1: 2005: Clause 6.5


Base
100mm thickness of 0/32mm Dense Bitumen Macadam 125 pen L/stone to BS4987-1: 2005: Clause 5.2

Sub Base
Minimum 470mm thickness of Type 1 granular sub-base material to SWH Clause 803.

** Final tempoary works design to be undertaken by the contractor. **

TYPICAL SECTION THROUGH TEMPORARY ACCESS ROAD

1:20

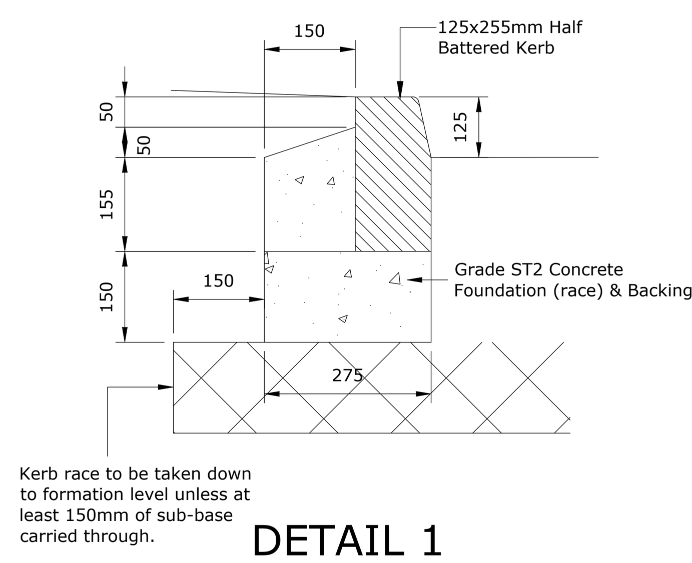

DETAIL 1

1:10

Health and Safety Notes/CDM Regulations 2015

In line with the above regulations we are obliged to inform the Contractor of the abnormal risks that may be encountered in the construction of these works. As part of the design process all the salient health & safety aspects are given full consideration and these are observed within the designs viewed on this document. Although considerable effort is undertaken to eliminate risks, the very nature of the project gives rise to some hazards and risks.

Significant risks that cannot be eliminated by design and could not be foreseen by a competent contractor are noted in the risk assessment boxes on the drawings.

Rev	Description	By	Date
D	Articulated vehicle swept path amended to show 2 passing vehicles following comments from Barnsley Council.	DL	29.04.22
C	Visibility splay amended following comments from Barnsley Council.	DL	14.04.22
B	Junction relocated, widened and junction radii increased to accommodate 2 passing rigid vehicles and a single articulated vehicle following comments from Barnsley Council.	DL	11.04.22
A	Drawing title amended, temporary access relocated to the east, tempoarary access visibility splays shown, notes amended and HGV swept paths added.	DL	04.04.22

Client:

Barratt Yorkshire West

Project Title:

Well House Lane, Penistone

Drawing Title:

Temporary Site Access Proposals

Scale	Date	
As shown @ A1	18.01.22	
Drawing No	**Revision**	**Status**
4619-C-D10-26	D	Approval

Geo Structures Civils
iD Civils Design Consulting Engineers

North East & Yorkshire:
Aske Stables, Aske, Richmond, North Yorkshire, DL10 5HG
t: 01748 889015
f: 01565 740263

North West & Midlands:
Caledonian House, Tatton Street, Knutsford, Cheshire, WA16 6AG
t: 01565 755557
f: 01565 740263