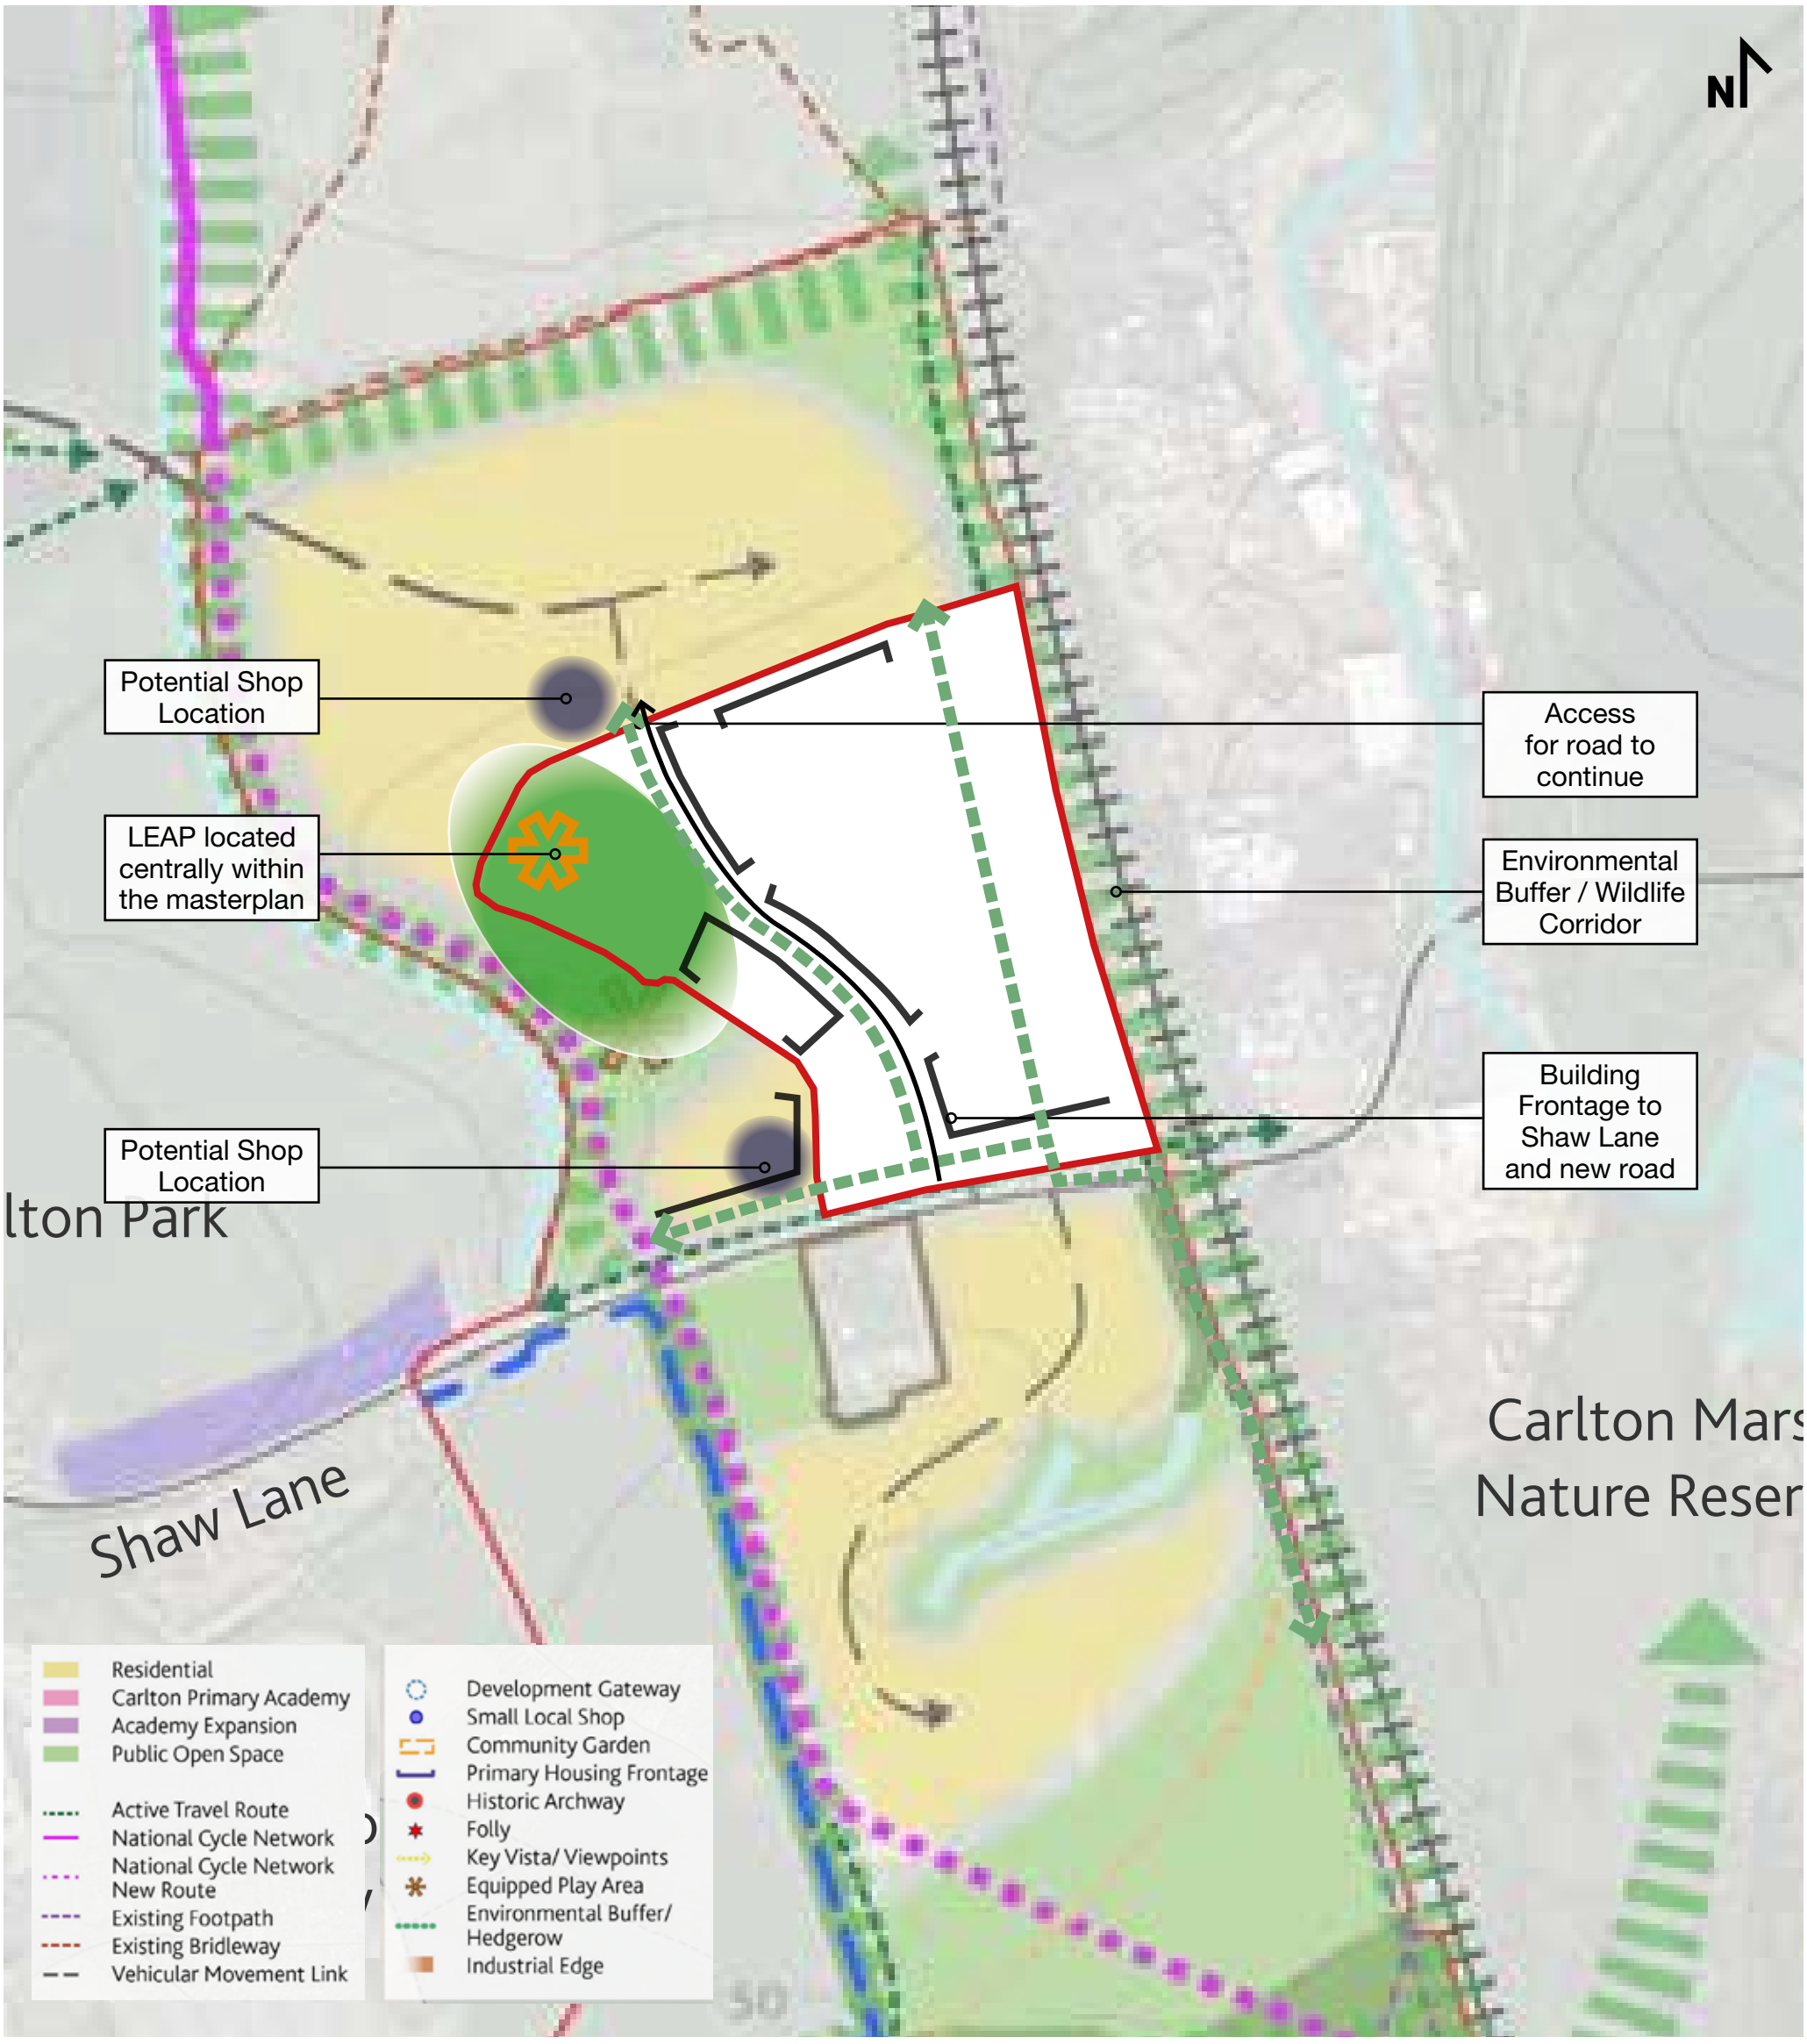

Network Space
Shaw Lane

Development Principles in context of MU2 and MU3 Masterplan Framework

Drawn By:	EH	Drg No.	P3921-SPA-XX-ZZ-M2-MP-10-003
Reviewed By:	DK	Revision:	B (17 Dec 2021)
Scale:	not to scale @ A3	File Path:	*
Date:	2021-07-23		

spawforths