


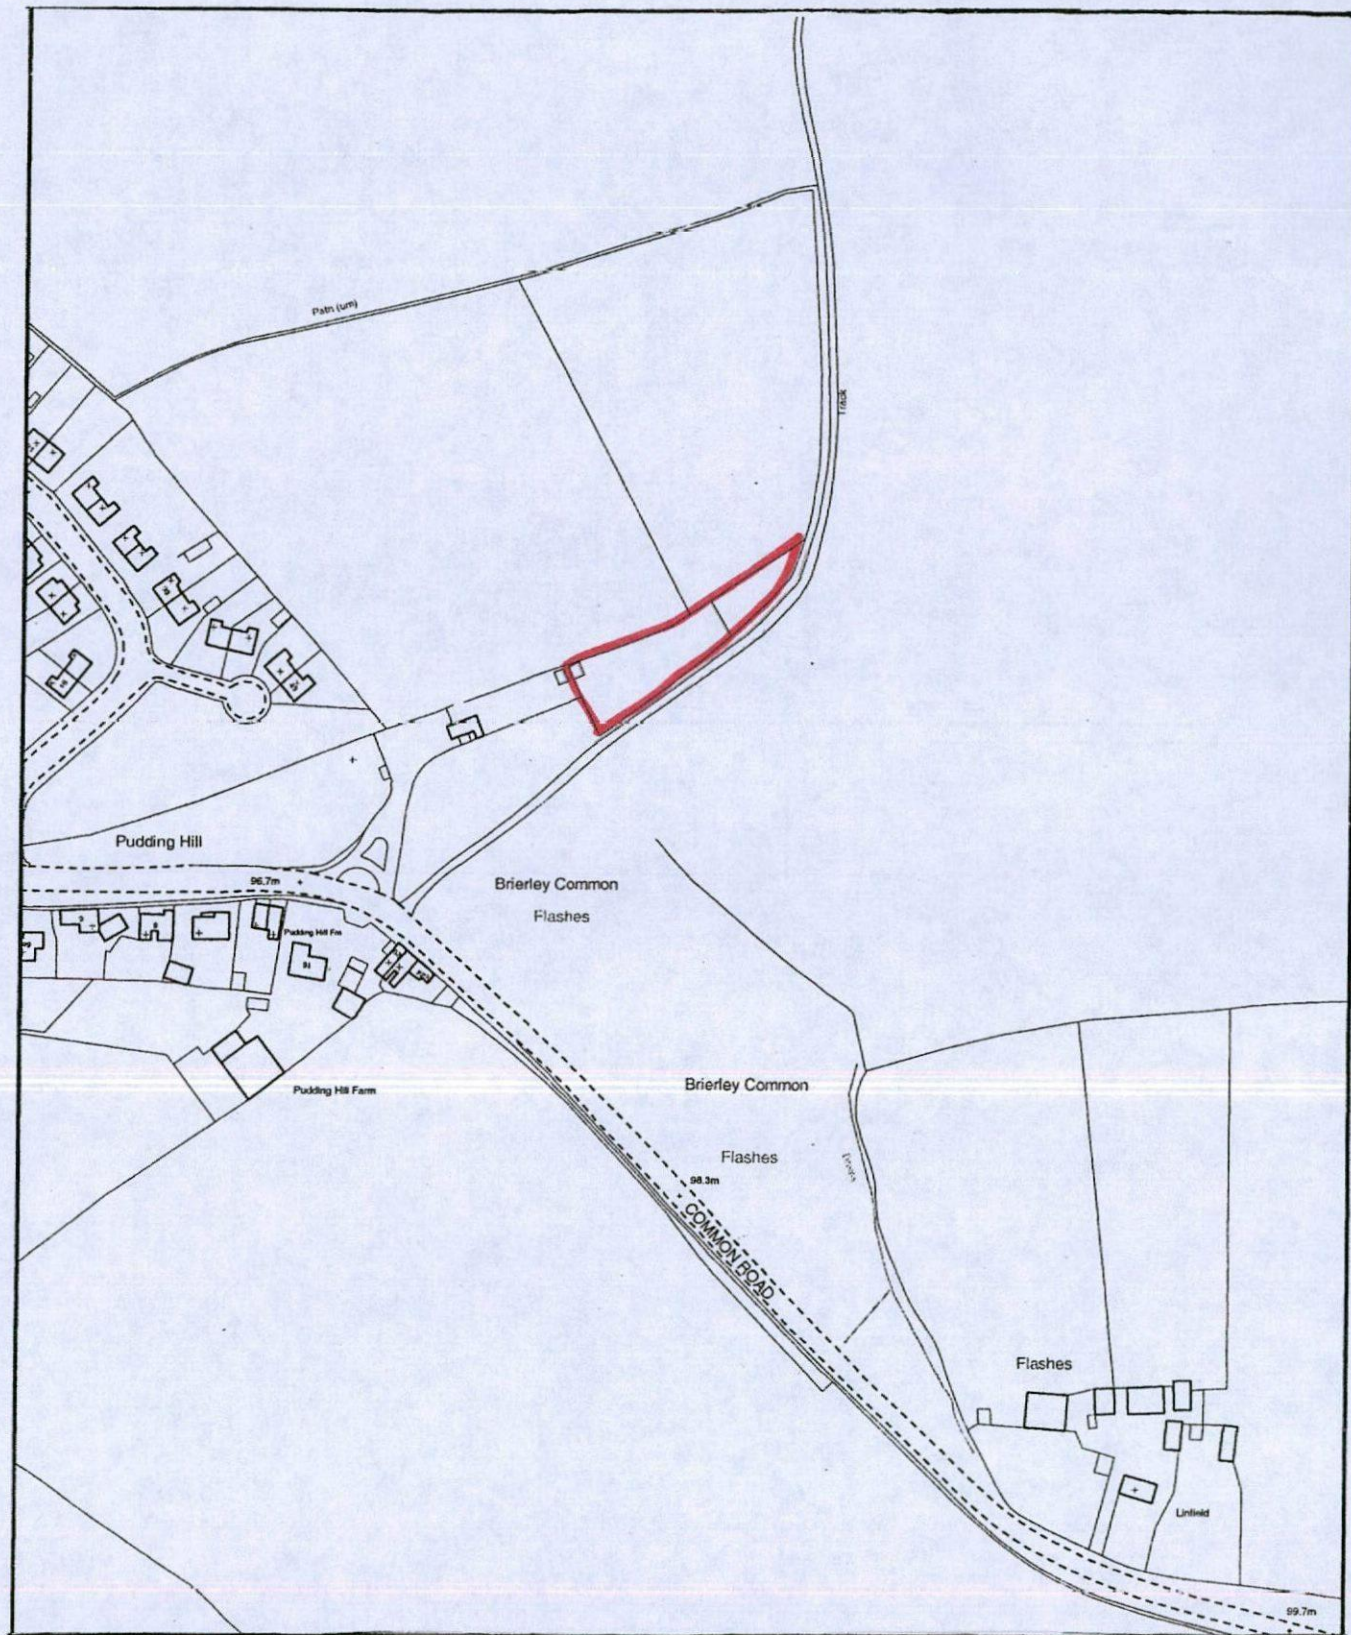

SCALE 1:2500

0 METRES 100



SITE LAYOUT PLAN

SCALE 1:500

