


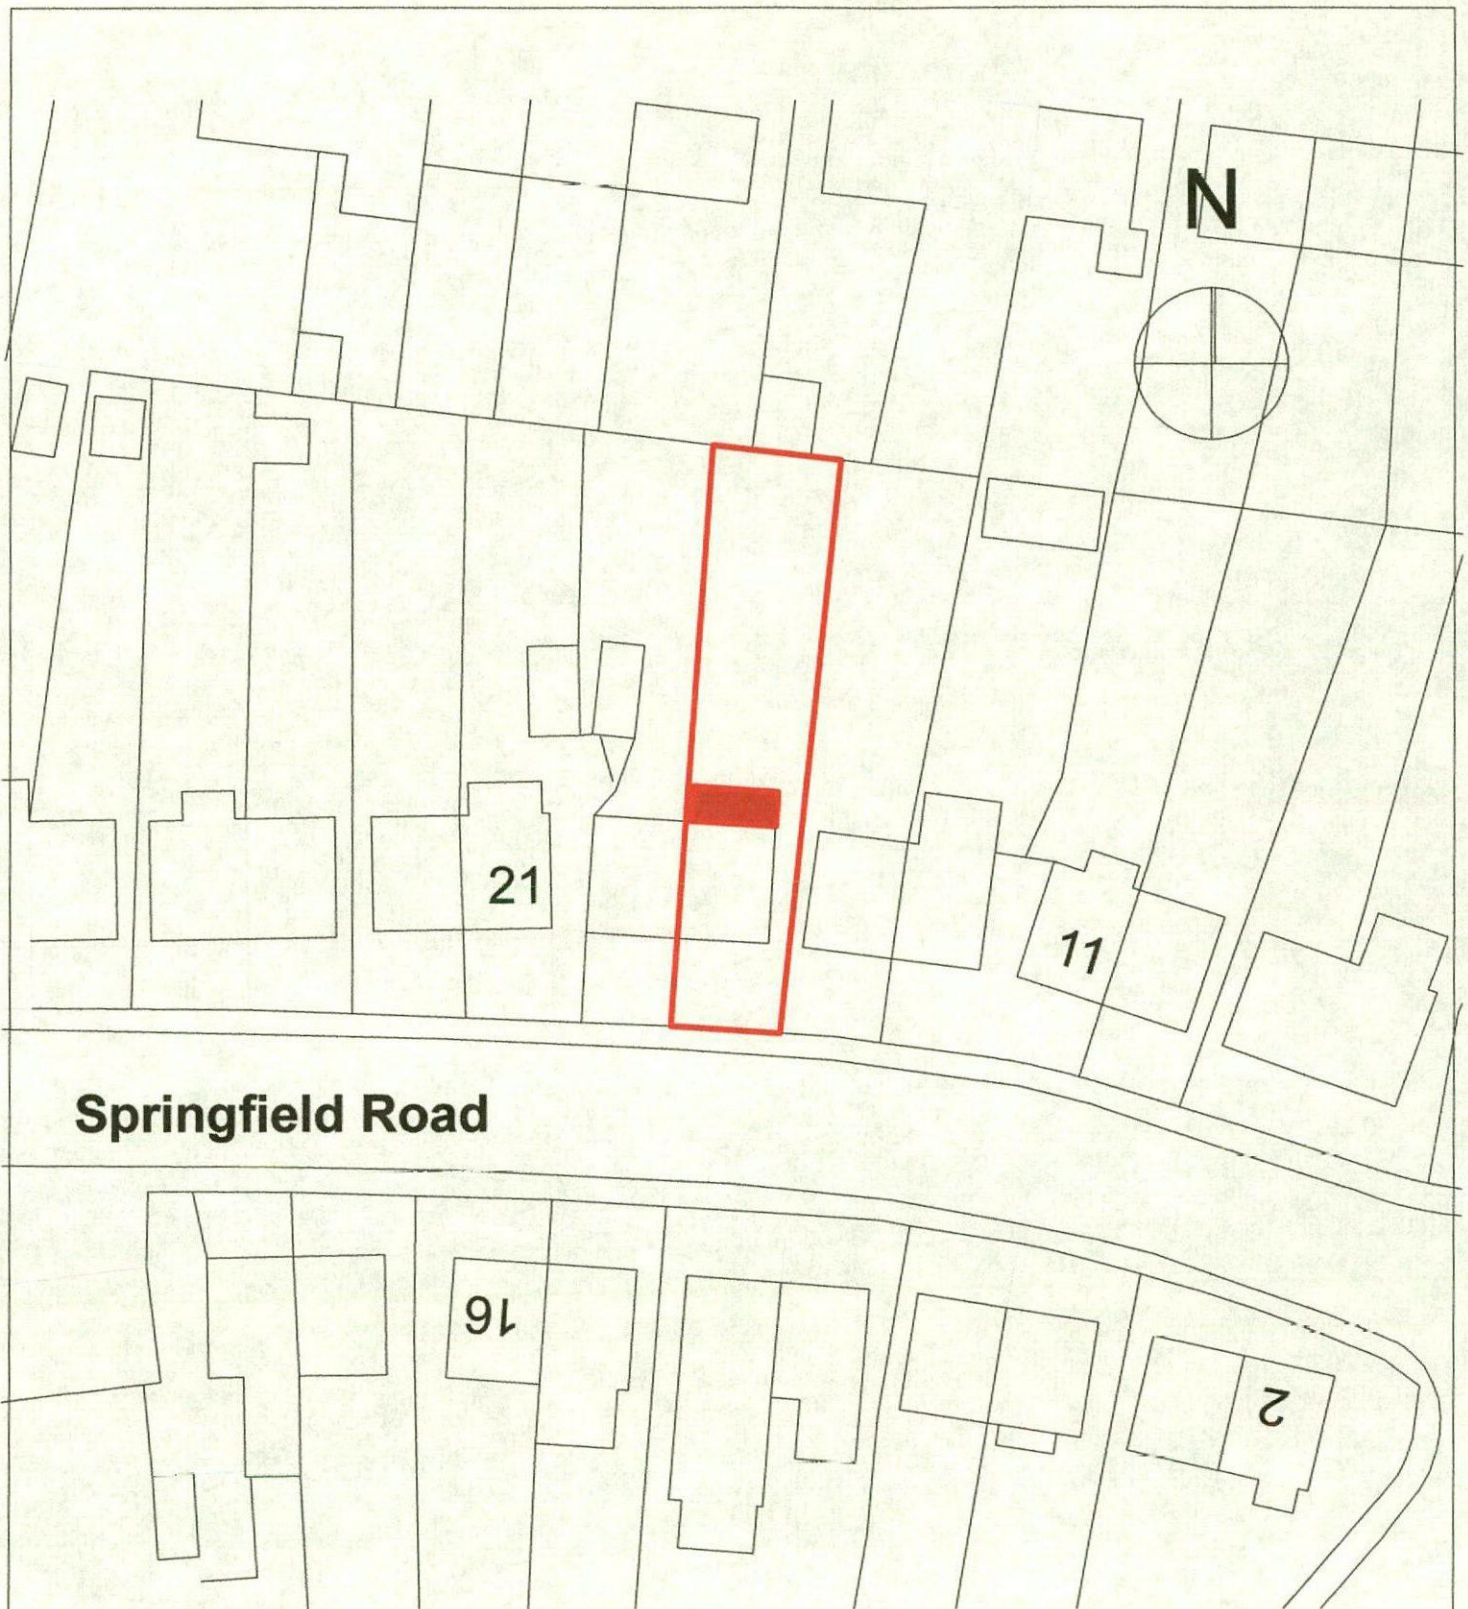

Springfield Road

Alan Robinson
Chartered Architect BA Dip Arch RIBA, BSc (Hons)PM
2 Gawber Road, Barnsley S75 2AF
Tel/Fax 01226 286066 Mob 07947808933

Client **Ulliyott**


Project: **Proposed Rear Extension to
17 Springfield Road, Hoyland**

Drawing Name

Drawing Scale: 1/500

Rev: #Rev:

N

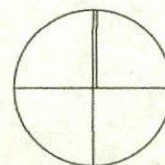

0.

18 (11)

1:1250

Alan Robinson
Chartered Architect BA Dip Arch RIBA, BSc (Hons)PM
2 Gawber Road, Barnsley S75 2AF
Tel/Fax 01226 286066 Mob 07947808933

Client **Ulliyott**

Project: **Proposed Rear Extension to
17 Springfield Road, Hoyland**

Drawing Name

Drawing Scale: 1/1250

Rev: #Rev: