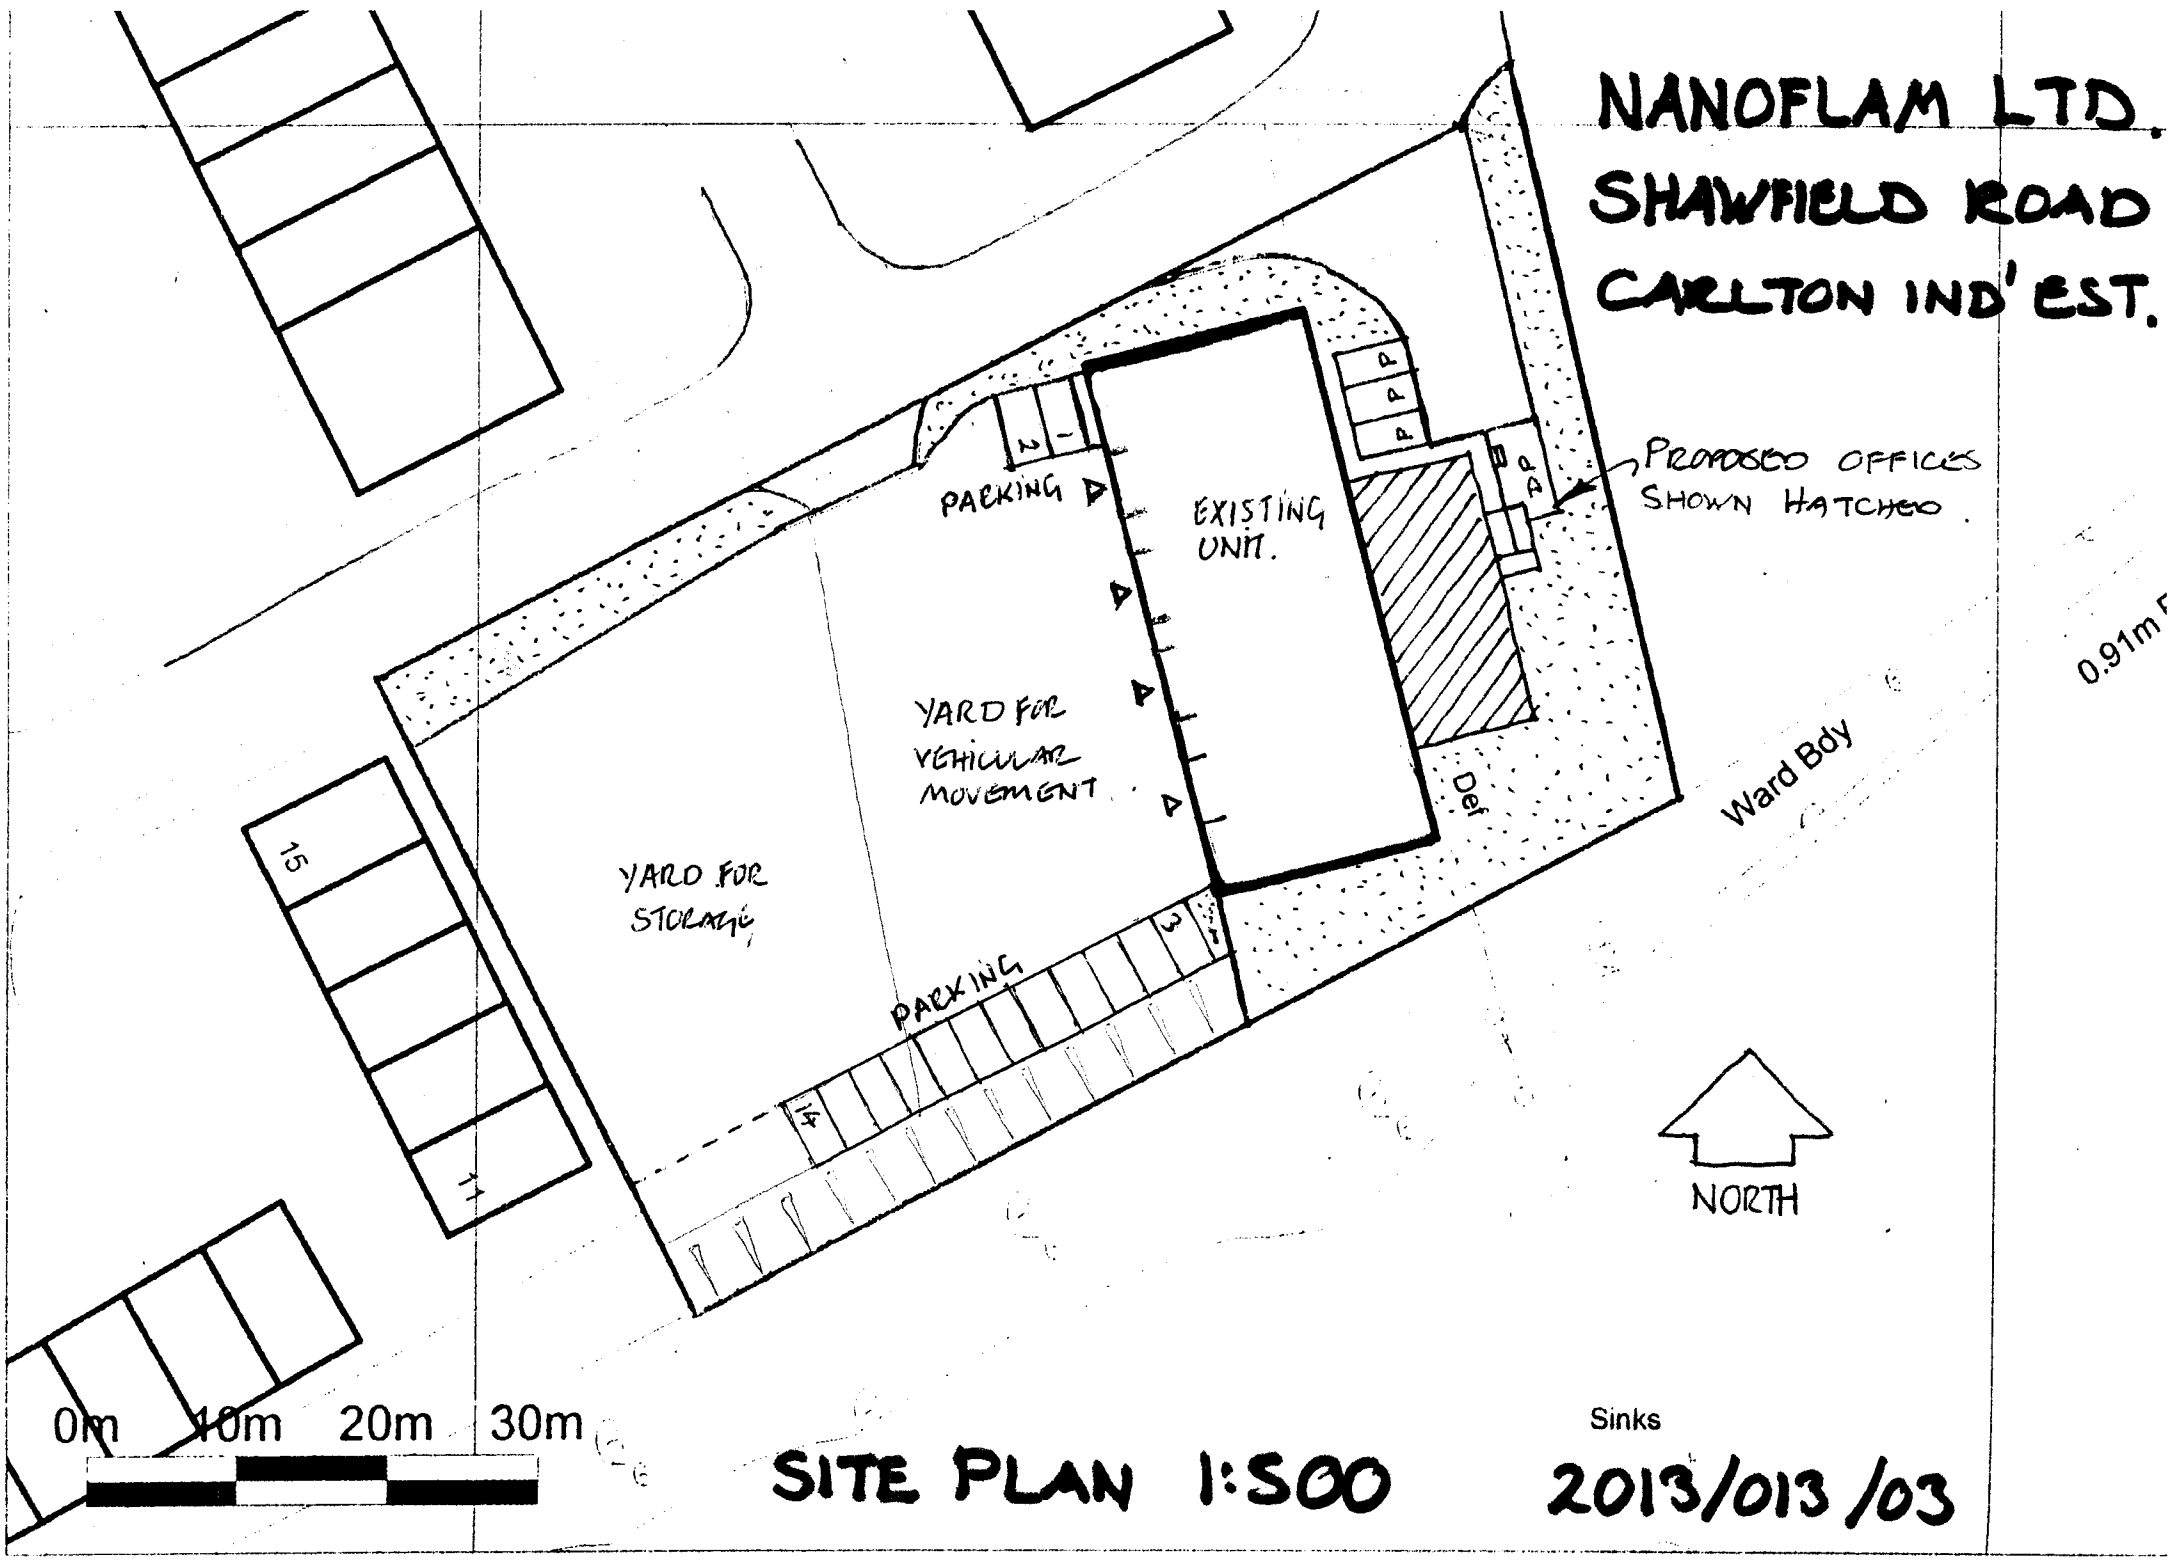

NANOFLAM LTD.
SHAWFIELD ROAD
CARLTON IND' EST.
PROPOSED OFFICES SHOWN HATCHED.
PARKING
EXISTING UNIT.
YARD FOR VEHICULAR MOVEMENT.
YARD FOR STORAGE
PARKING
Ward Bdy
Def
0.91m
15
NORTH
0m 10m 20m 30m
Sinks
SITE PLAN 1:500
2013/013/03