

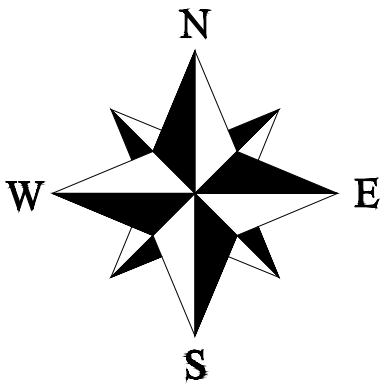


FAO: BARNSLEY COUNCIL	DRAWN BY: D.HARLOW
SCALE: 1:100	DATE: 07/05/2020
ADDRESS: 6 TOLBAR CLOSE OXSPRING S36 8WJ	


PLAN:

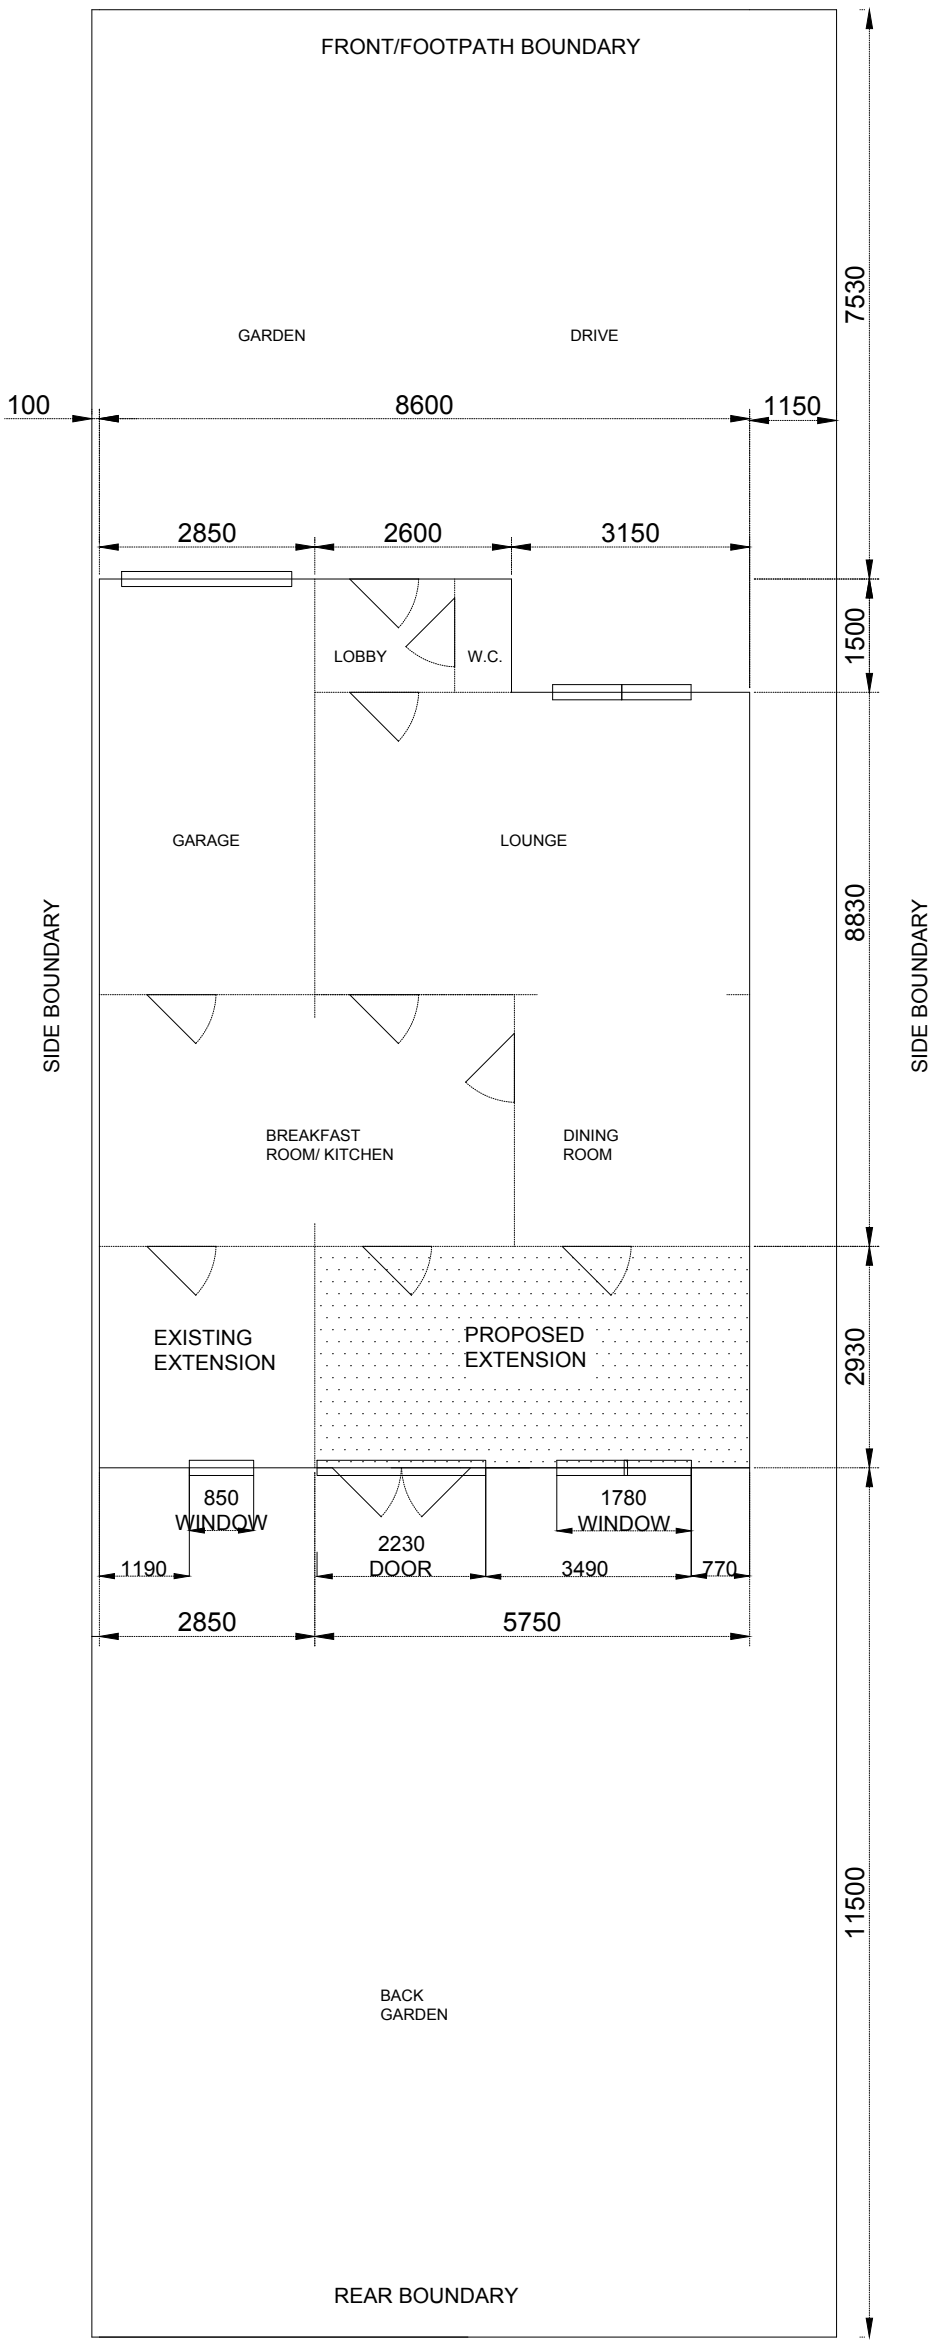

FAO: BARNSLEY COUNCIL	DRAWN BY: D.HARLOW
SCALE: 1:100	DATE: 07/05/2020
ADDRESS: 6 TOLBAR CLOSE OXSPRING S36 8WJ	

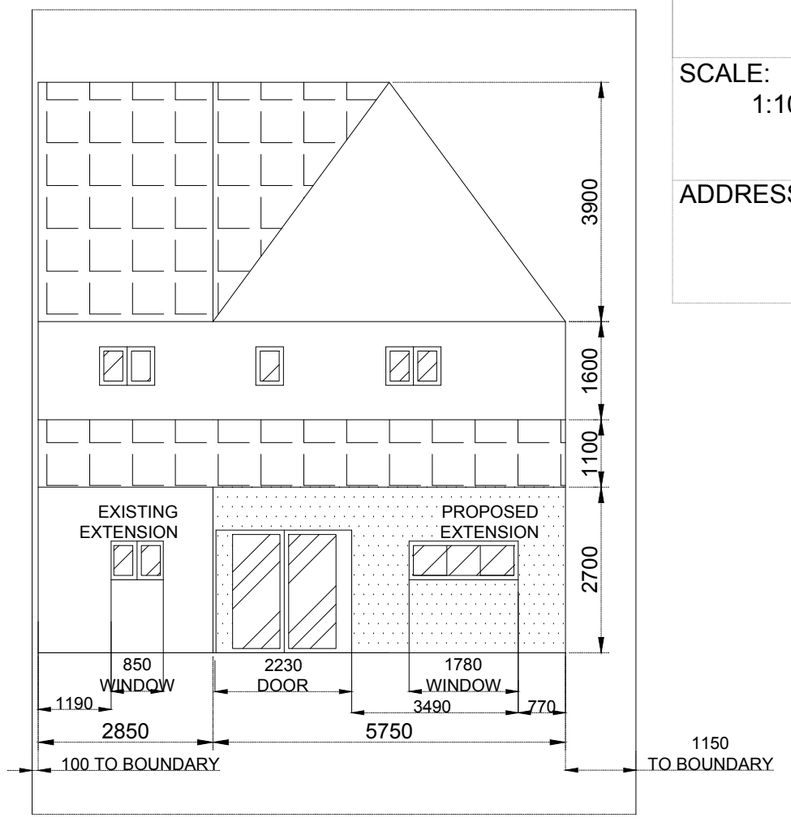

SOUTH SIDE ELEVATION

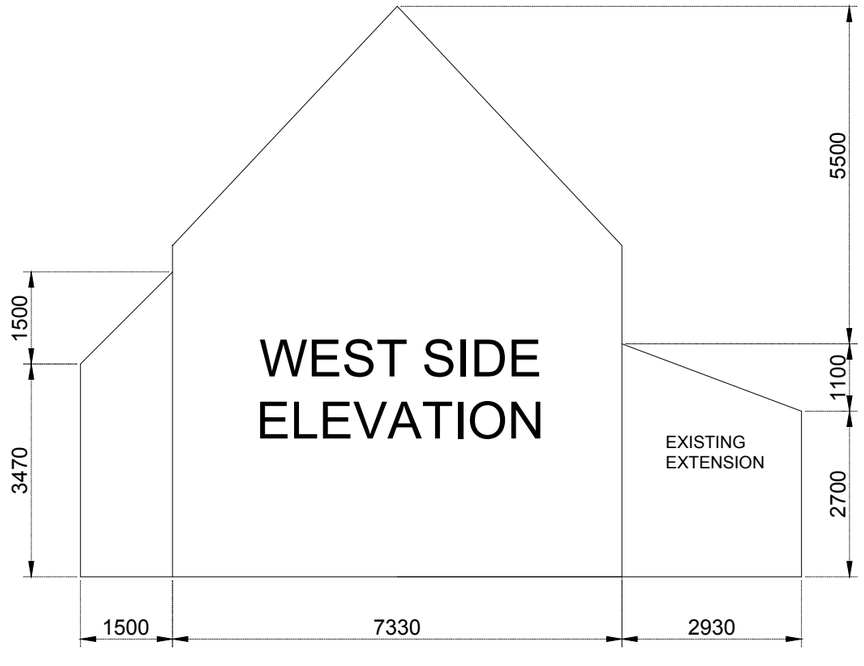

ALL PROPOSED MATERIAL TO MATCH EXISTING ROOF TILES AND BRICKWORK

