


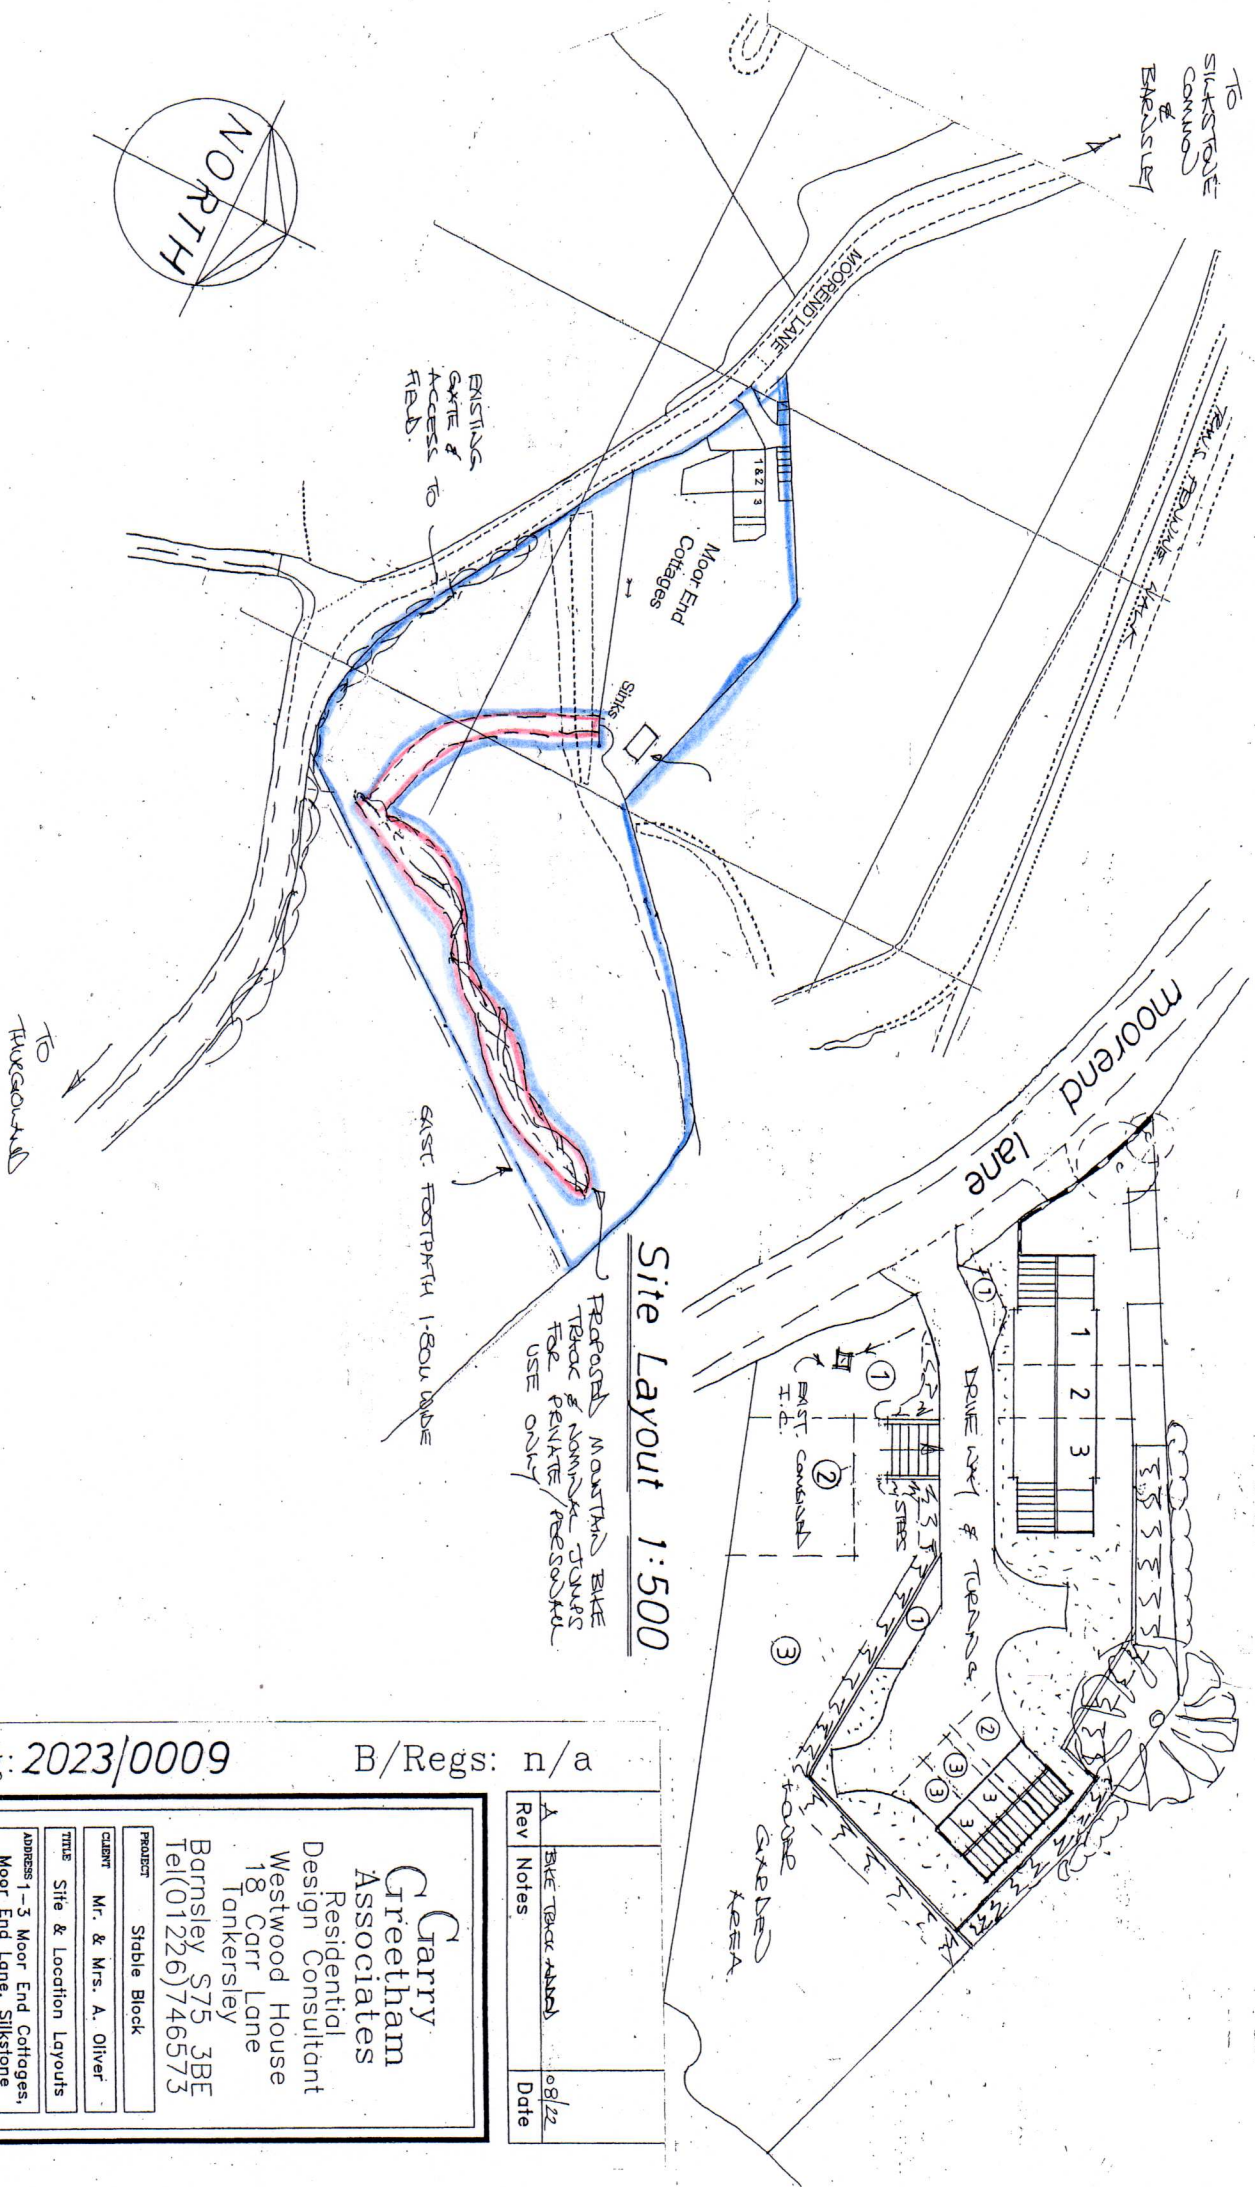

Site Layout 1:500

Planning: 2023/0009 B/Regs: n/a

Garry Greetham Associates Residential Design Consultant Westwood House 18 Carr Lane Tannersley Barnsley S75 3BE Tel(01226)746573		Project Stable Block	
Client Mr. & Mrs. A. Oliver		Title Site & Location Layouts	
Address 1-3 Moor End Cottages, Moor End Lane, Silkstone Common, Barnsley, S75 4RW		Drawn by 999	
Scale 1:500 @ A3		Date JUL 22	
Rev A		Rev A	
Notes		Date 08/22	

Member of the Chartered Institute of Architectural Technologists