




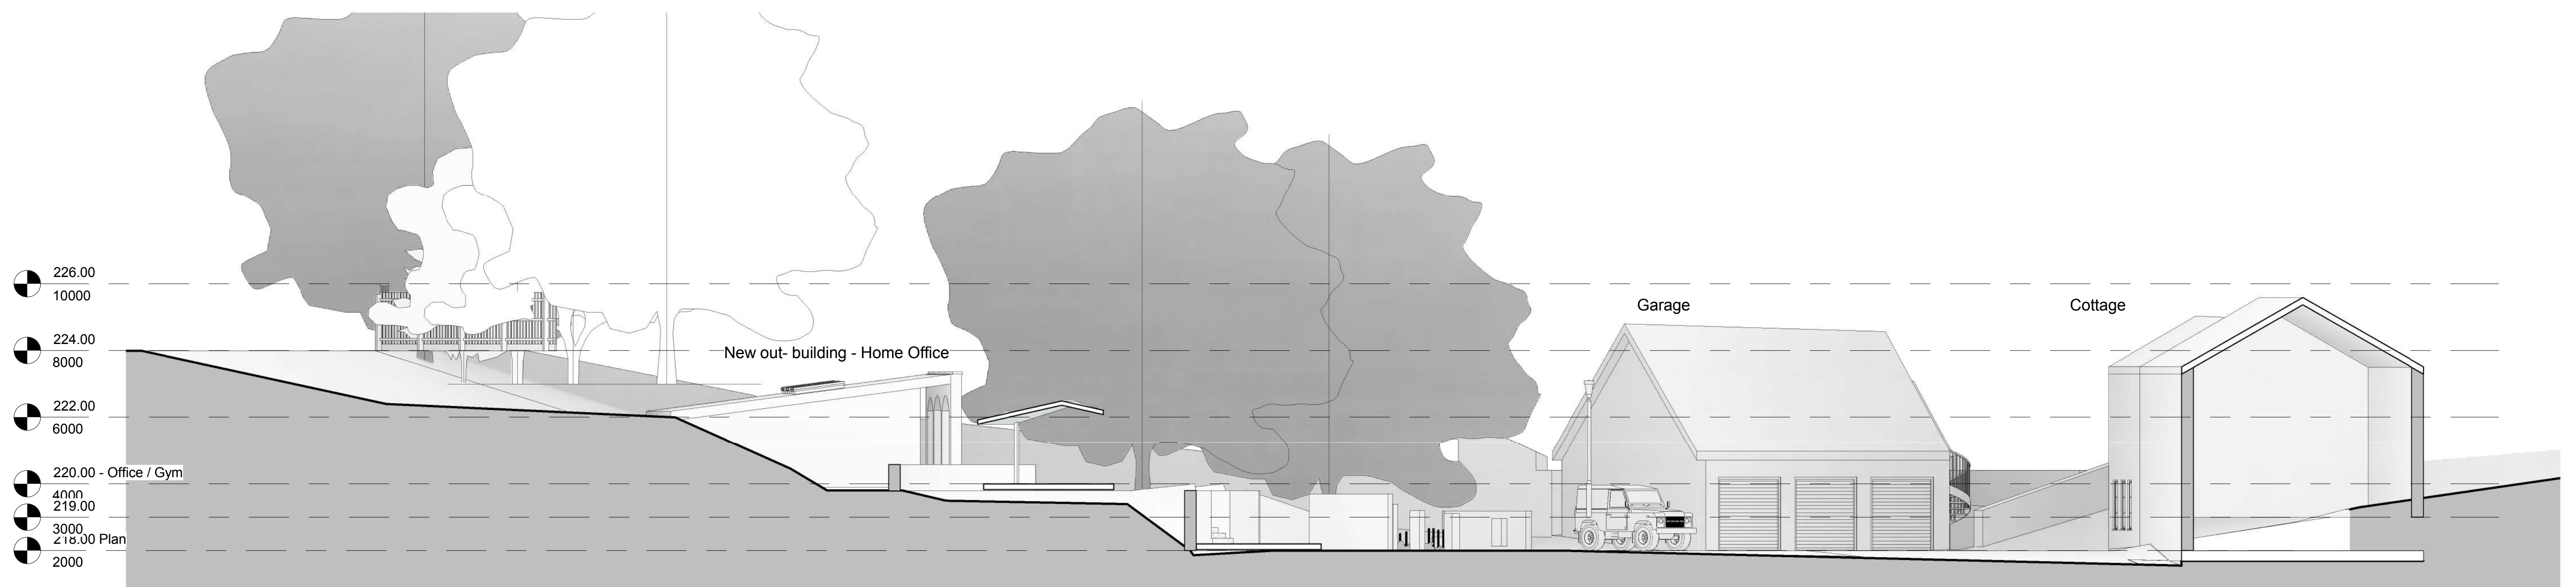


1 East
1 : 100

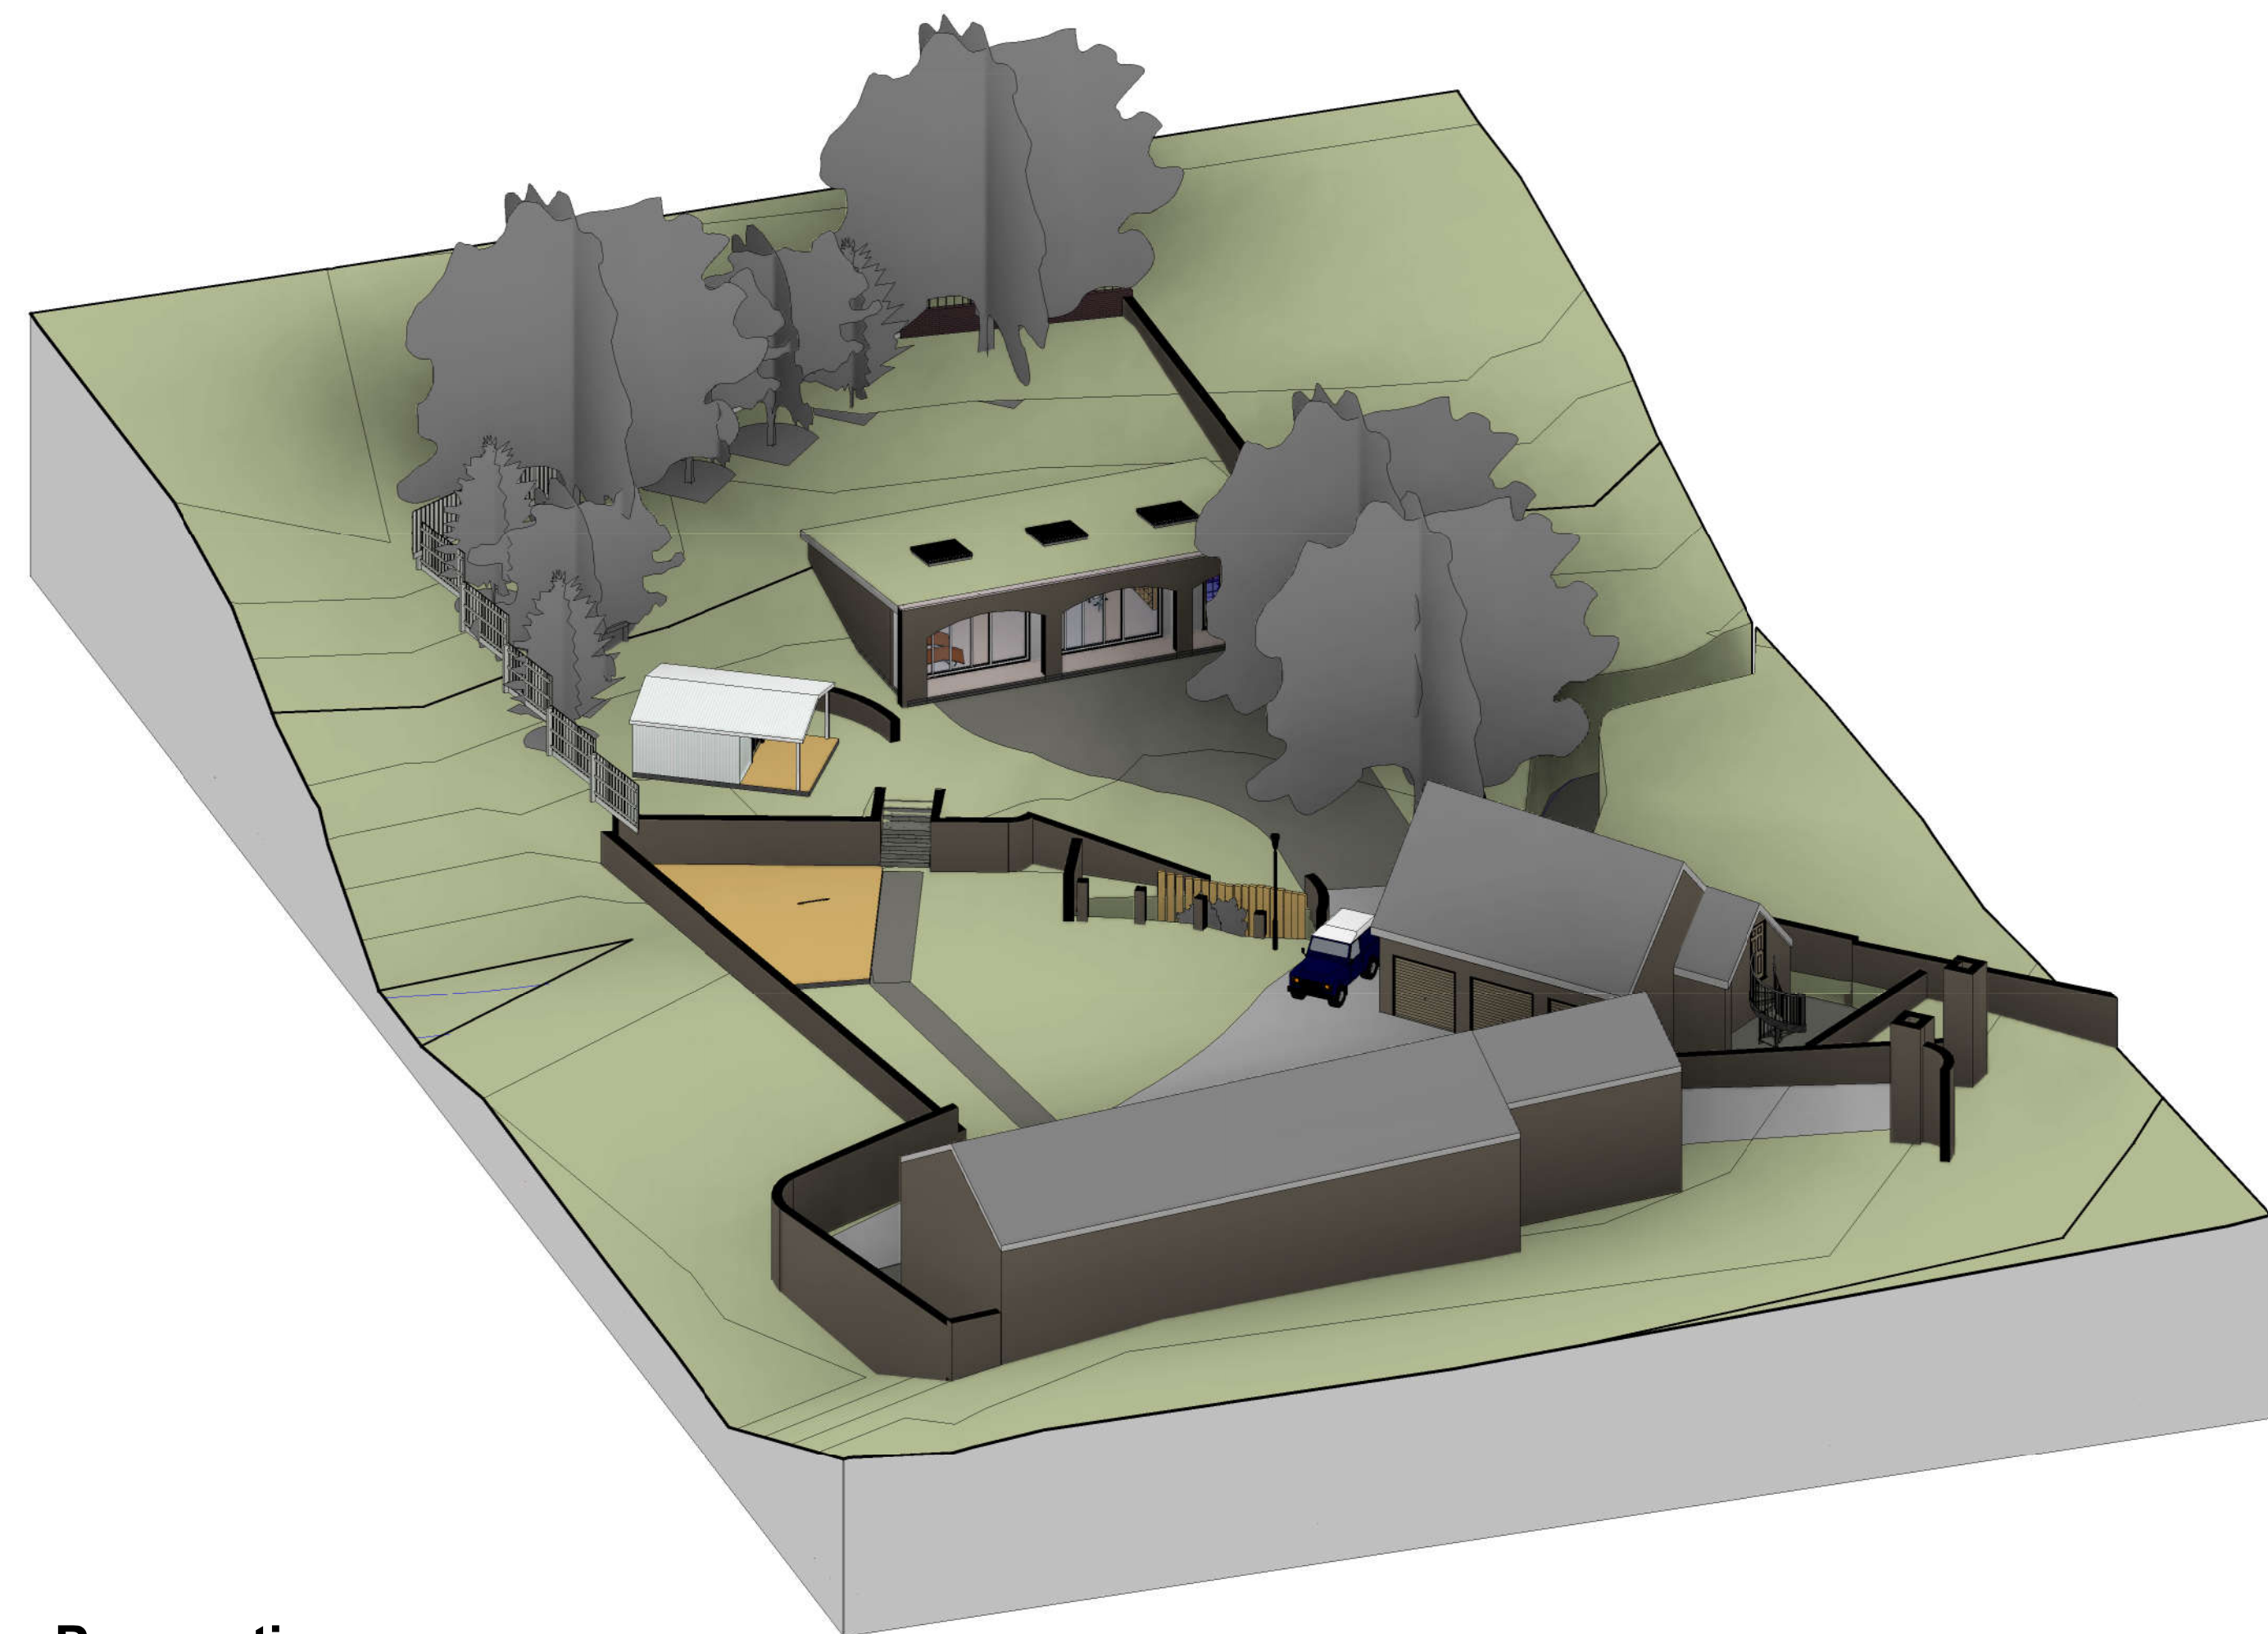

2 Perspective

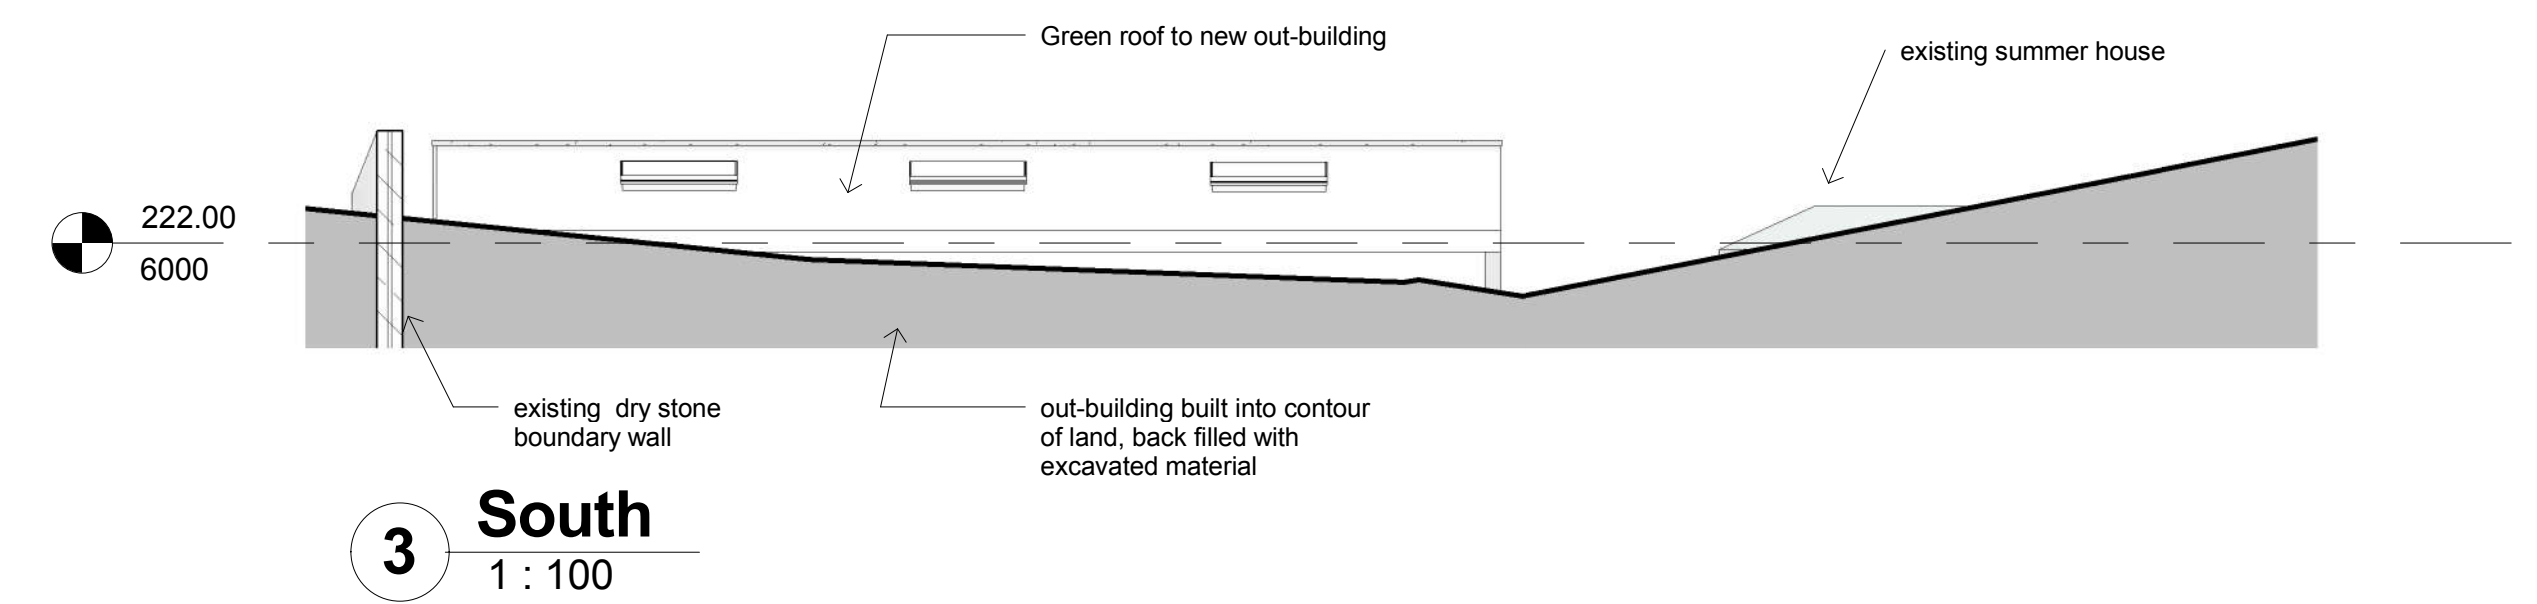

3 South
1 : 100

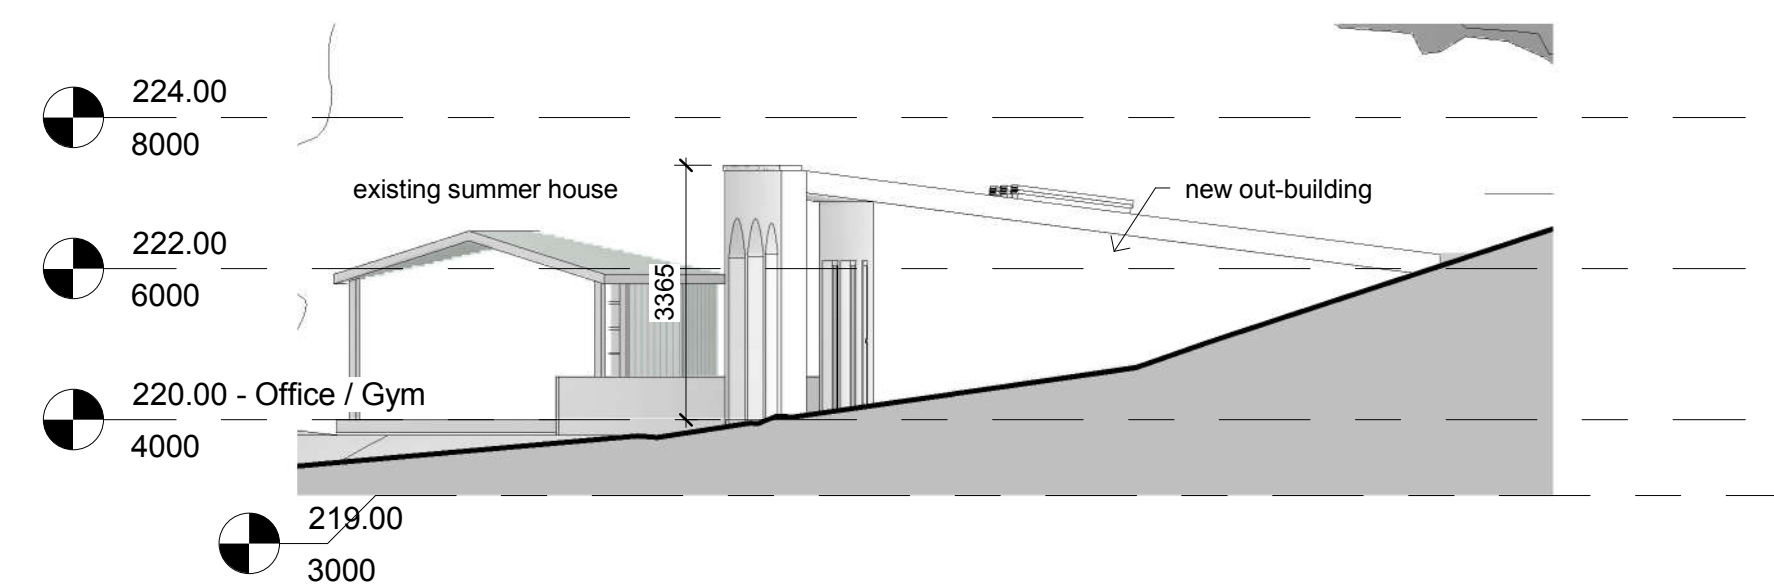

4 West
1 : 100



DM-Eco Design

Surveying - Design - Project Management
Tel: 07879627547 - E-mail: enq@dm-eco.co.uk

TITLE
Sycamore Cottage - Perspective

CLIENT
Mr A Dixon

DRAWN BY
DM

DATE
06/04/16

SCALE (@ A1)
1 : 100 Planning

DRAWING NUMBER
A103

REV
A