Revision	Date	Drawn	Checked
First Issue		ACH	

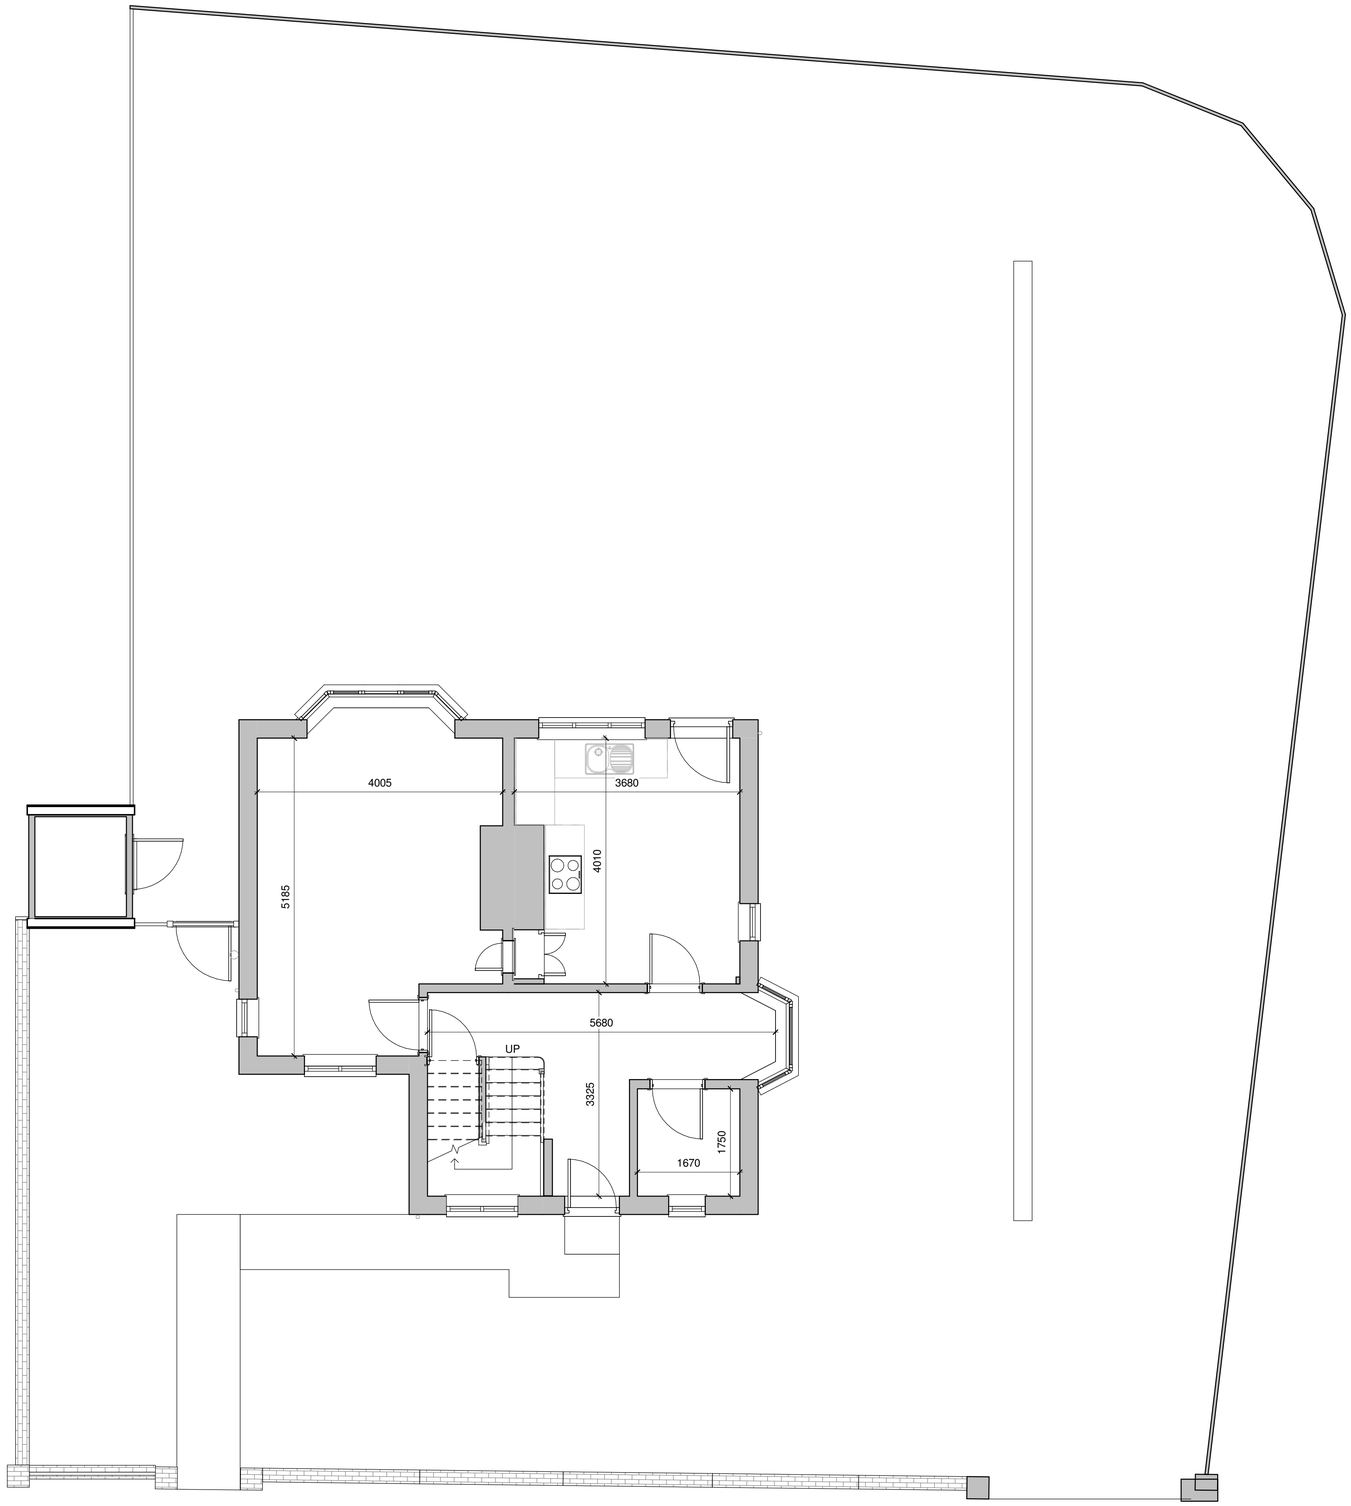

Ground Floor Plan Dimensioned
1 : 50

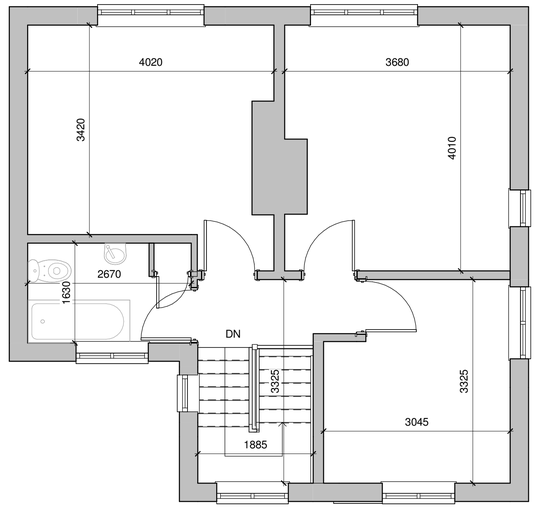

First Floor Level Dimensioned
1 : 50

Birch Grove Architecture
www.birchgrovearchitecture.com
amy.hirst@birchgrovearchitecture.com

	Drawn	Date	Scale	Revision
	ACH	13/11/2021	1 : 50 @ A1	
Client	Jack Lycett			
Project	52 Kensington Road, S75 2SS			
Title	Existing dimensioned floor plan			
Dwg No.	21_31 - 04			

© COPYRIGHT EXISTS ON THE DESIGNS AND INFORMATION SHOWN ON THIS DRAWING.

The Contractor must verify all dimensions on site before making shop drawings or commencing work of any kind. No dimensions to be scaled from this drawing. Architect to be notified of any discrepancies in dimensions immediately.