
APPENDIX B
Development Proposals

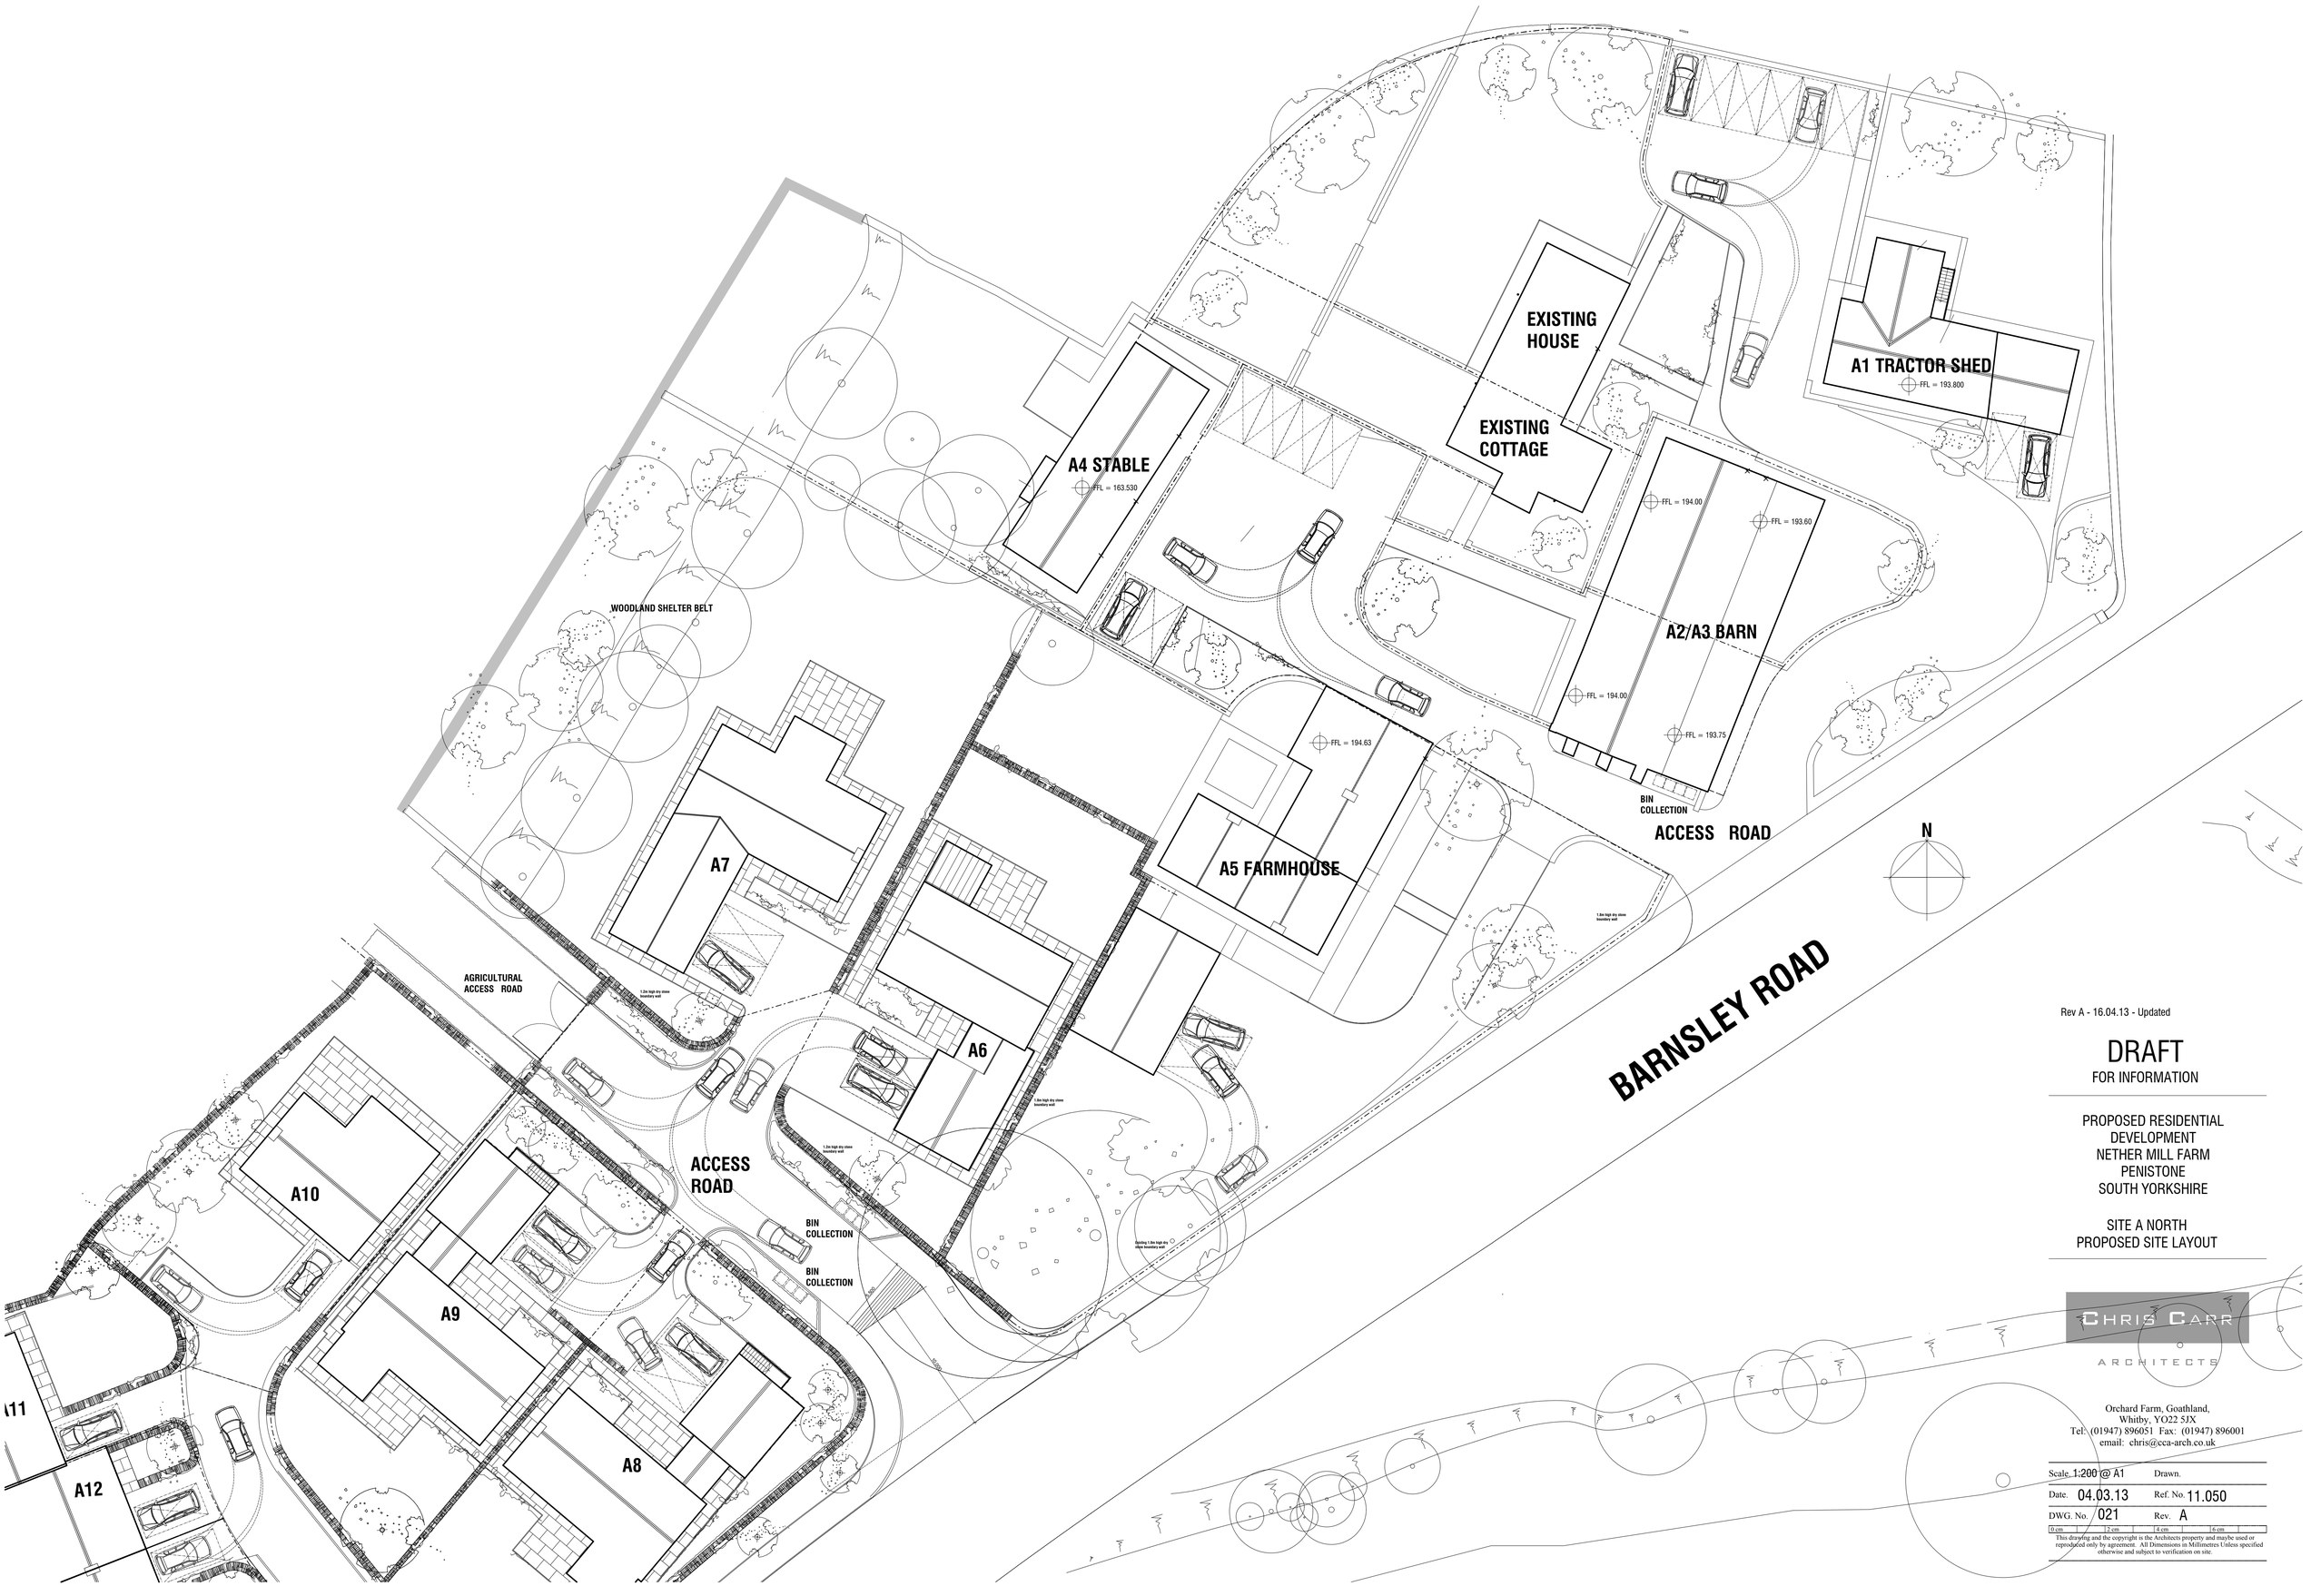

Rev A - 16.04.13 - Updated

DRAFT

FOR INFORMATION

PROPOSED RESIDENTIAL
DEVELOPMENT
NETHER MILL FARM
PENISTONE
SOUTH YORKSHIRE

SITE A NORTH
PROPOSED SITE LAYOUT

CHRIS CARR
ARCHITECTS

Orchard Farm, Goathland,
Whitby, YO22 5JX
Tel: (01947) 896051 Fax: (01947) 896001
email: chris@cca-arch.co.uk

Scale. 1:200 @ A1	Drawn.
Date. 04.03.13	Ref. No. 11.050
DWG. No. 021	Rev. A

0 cm | 2 cm | 4 cm | 6 cm

This drawing and the copyright is the Architects property and maybe used or reproduced only by agreement. All Dimensions in Millimetres Unless specified otherwise and subject to verification on site.



Rev A - 16.04.13 - Updated

DRAFT

FOR INFORMATION

PROPOSED RESIDENTIAL
DEVELOPMENT
NETHER MILL FARM
PENISTONE
SOUTH YORKSHIRE

SITE A SOUTH
PROPOSED SITE LAYOUT


CHRIS CARR
ARCHITECTS

Orchard Farm, Goathland,
Whitby, YO22 5JX
Tel: (01947) 896051 Fax: (01947) 896001
email: chris@cca-arch.co.uk

Scale. 1:200 @ A1	Drawn.
Date. 07.03.13	Ref. No. 11.050
DWG. No. 022	Rev. A

0 cm | 2 cm | 4 cm | 16 cm

This drawing and the copyright is the Architects property and maybe used or reproduced only by agreement. All Dimensions in Millimetres Unless specified otherwise and subject to verification on site.

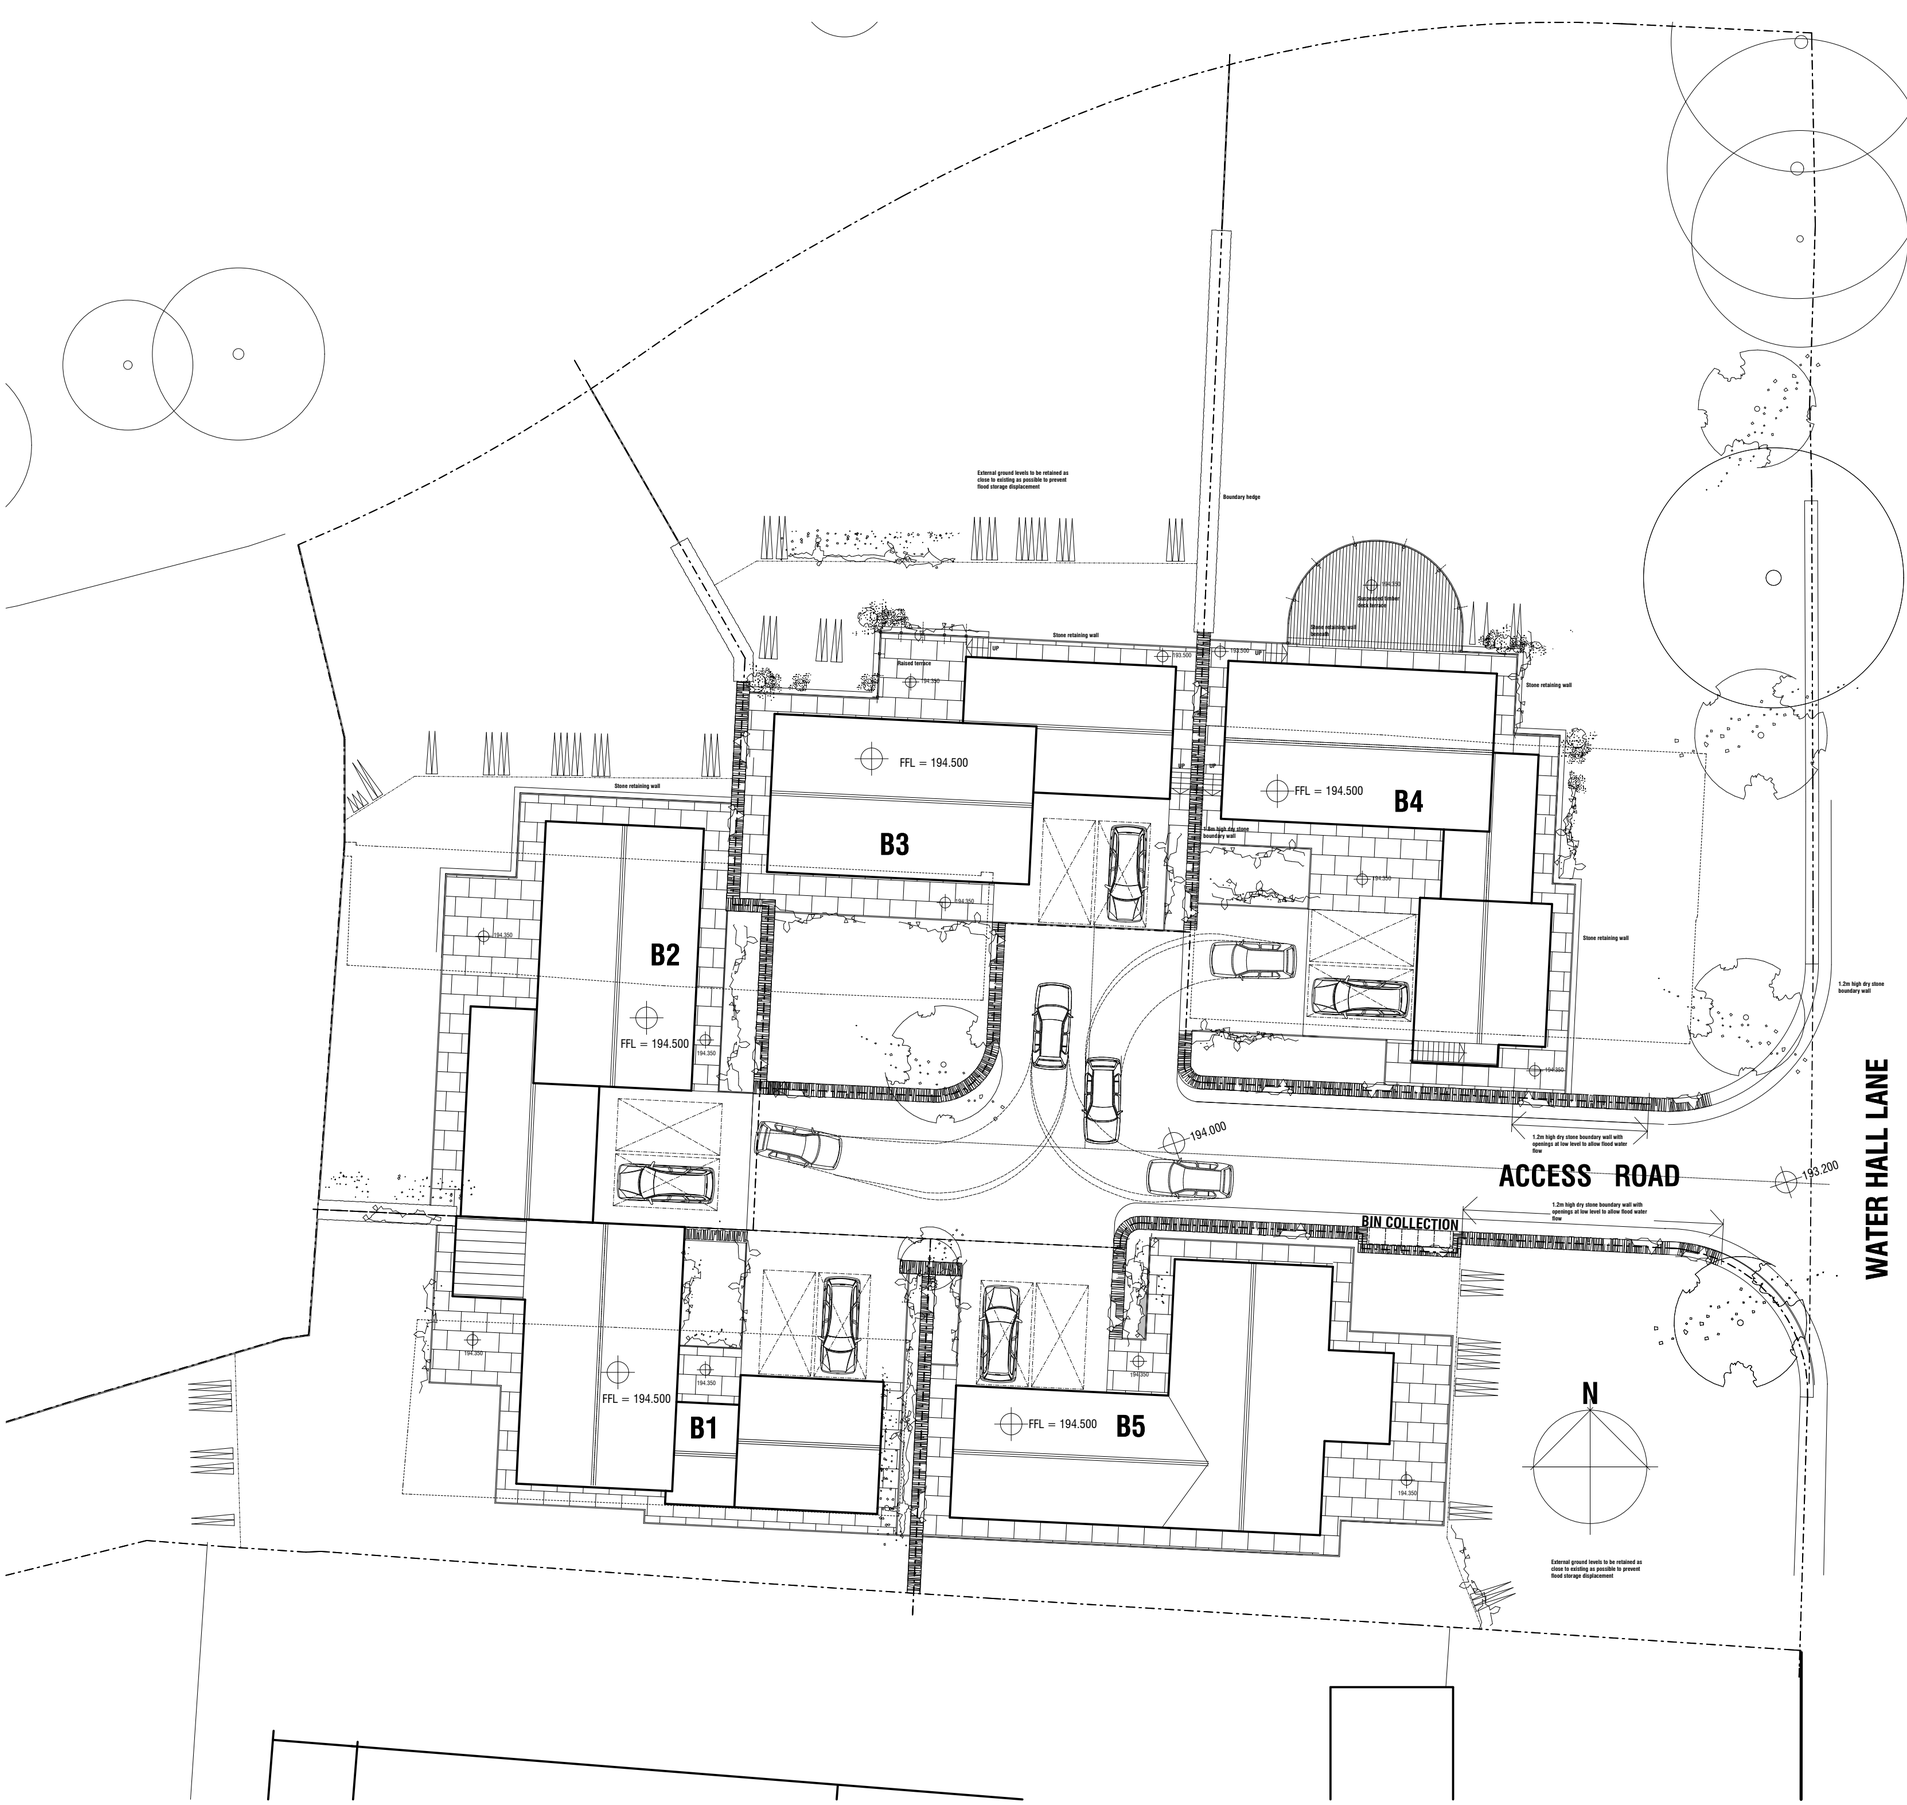

Rev A - 16.04.13 - Updated

DRAFT

FOR INFORMATION

PROPOSED RESIDENTIAL
DEVELOPMENT
WATER HALL LANE
PENISTONE
SOUTH YORKSHIRE

SITE B
PROPOSED SITE LAYOUT

CHRIS CARR
ARCHITECTS

Orchard Farm, Goathland,
Whitby, YO22 5JX
Tel: (01947) 896051 Fax: (01947) 896001
email: chris@cca-arch.co.uk

Scale.	1:200 @ A2	Drawn.	
Date.	04.03.13	Ref. No.	11.050
DWG. No.	023	Rev.	A

This drawing and the copyright is the Architects property and maybe used or reproduced only by agreement. All Dimensions in Millimetres Unless specified otherwise and subject to verification on site.