
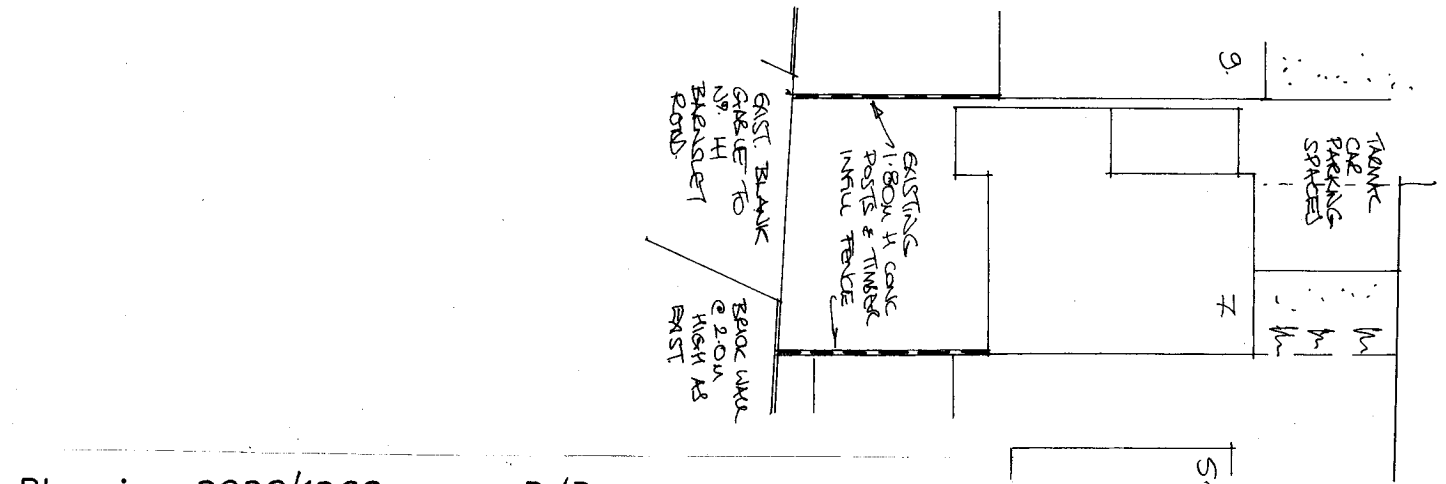


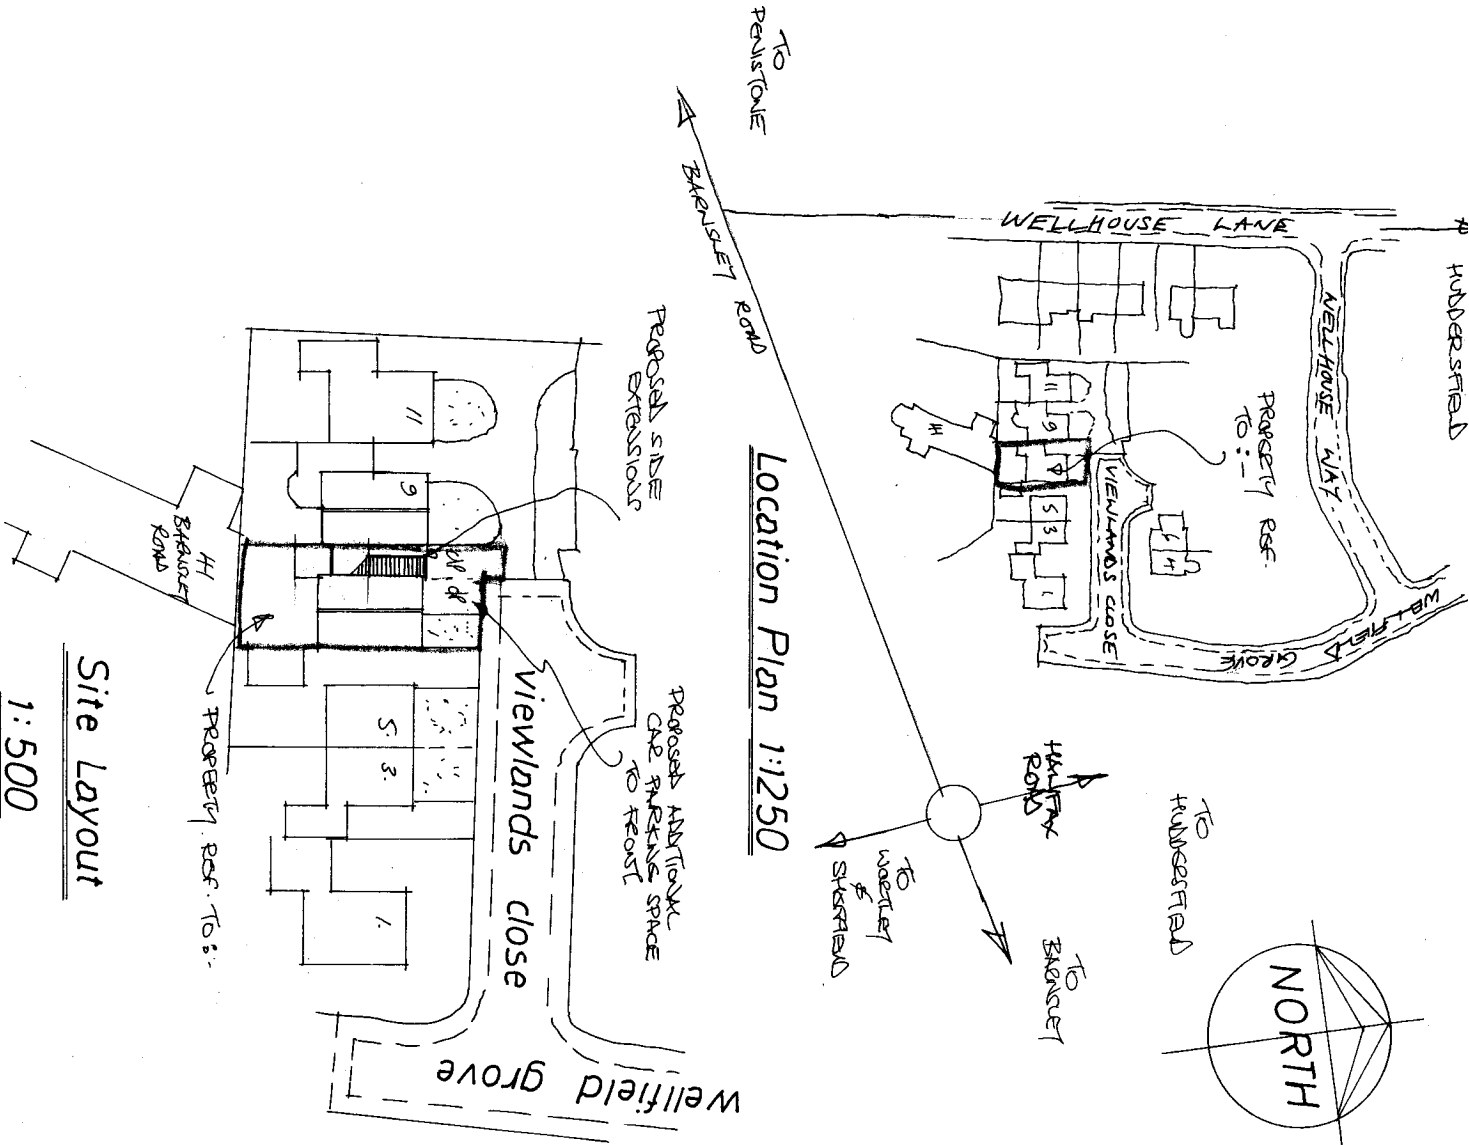

Boundary Plan

1: 200

Rev	Notes	Date
1	SCHEME DEVELOP	02/21

Planning: 2020/1366

B/Regs:

Garry Greetham Associates Residential Design Consultant Westwood House 18 Carr Lane Tankersley Barnsley S75 3BE Tel(01226)746573	
PROJECT	Extensions & Alterations
CLIENT	Mr. & Mrs. J. Brentley
TITLE	Site & Location Layouts
ADDRESS	7 Viewlands Close, Penistone, Sheffield, S36 8HU
DRAWN BY	gpg
SCALE	AS SHOWN DATE DEC 20
DRAWING NO	944-01
REV	A
Member of the Chartered Institute of Architectural Technologists	